
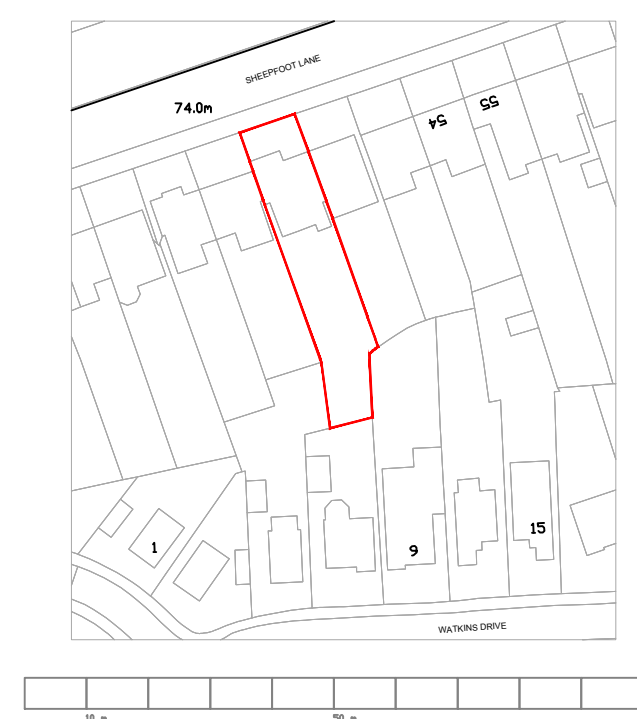


Drawing Status

- ☐ PRELIMINARY FOR APPROVAL
- ☐ AGREED LAYOUT - SIGNED OFF
- ☒ PLANNING DRAWING
- ☐ BUILDING CONTROL DRAWING
- ☐ TENDER DRAWING
- ☐ CONTRACT DRAWING
- ☐ CONSTRUCTION DRAWING
- ☐ AS-BUILT DRAWING

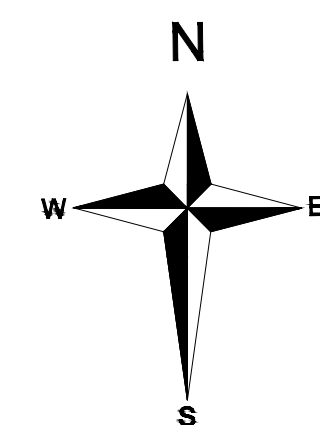


OS LOCATION PLAN  
SCALE - 1:500@A1

SITE PHOTO 1




SITE PHOTOGRAPH 1  
View from Garden level facing rear Boundary

SITE PHOTO 2

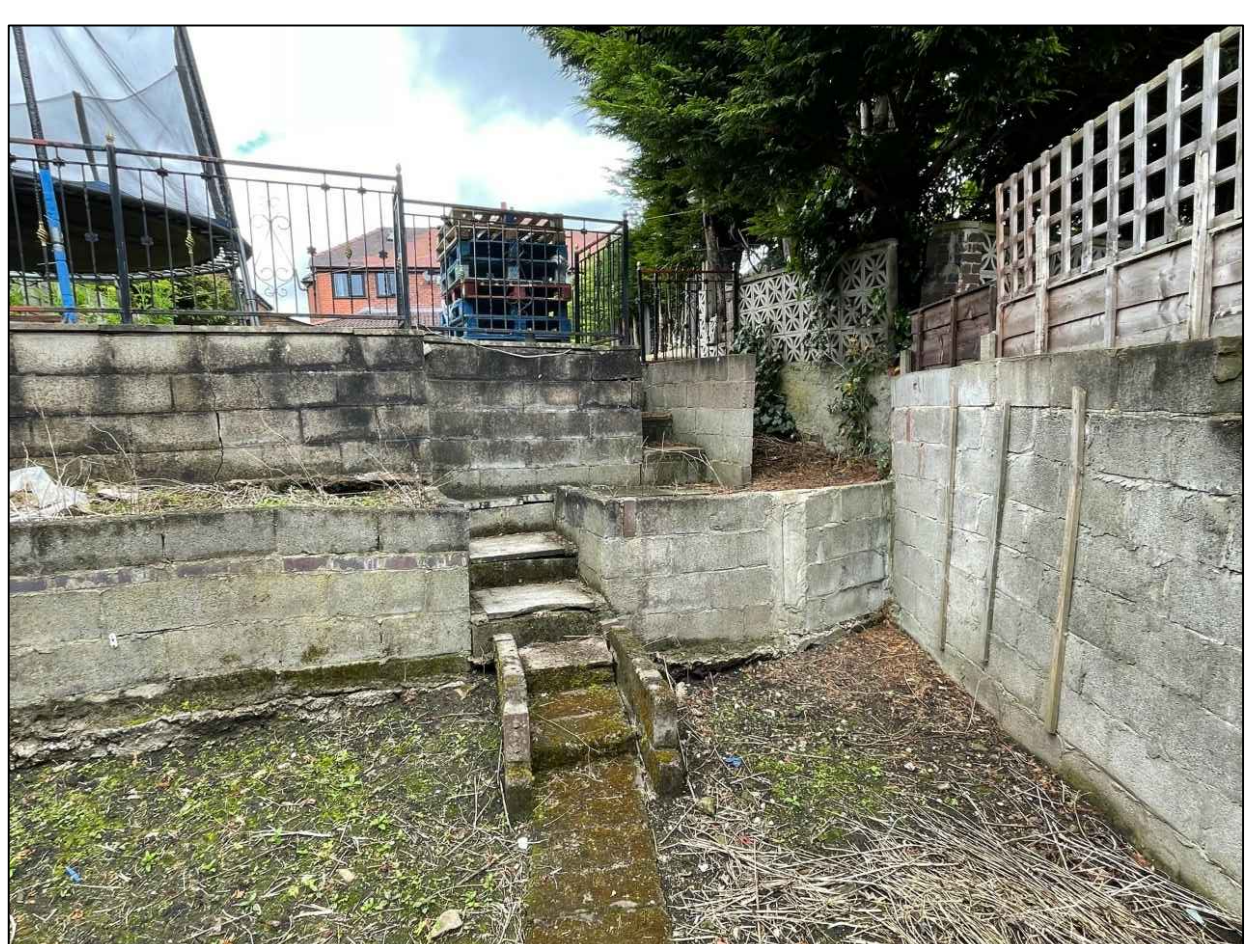

SITE PHOTOGRAPH 2  
View from Rear facing existing dwelling

- Proposed 1.5m high timber fence
- Proposed structural retaining wall. To engineer's specification

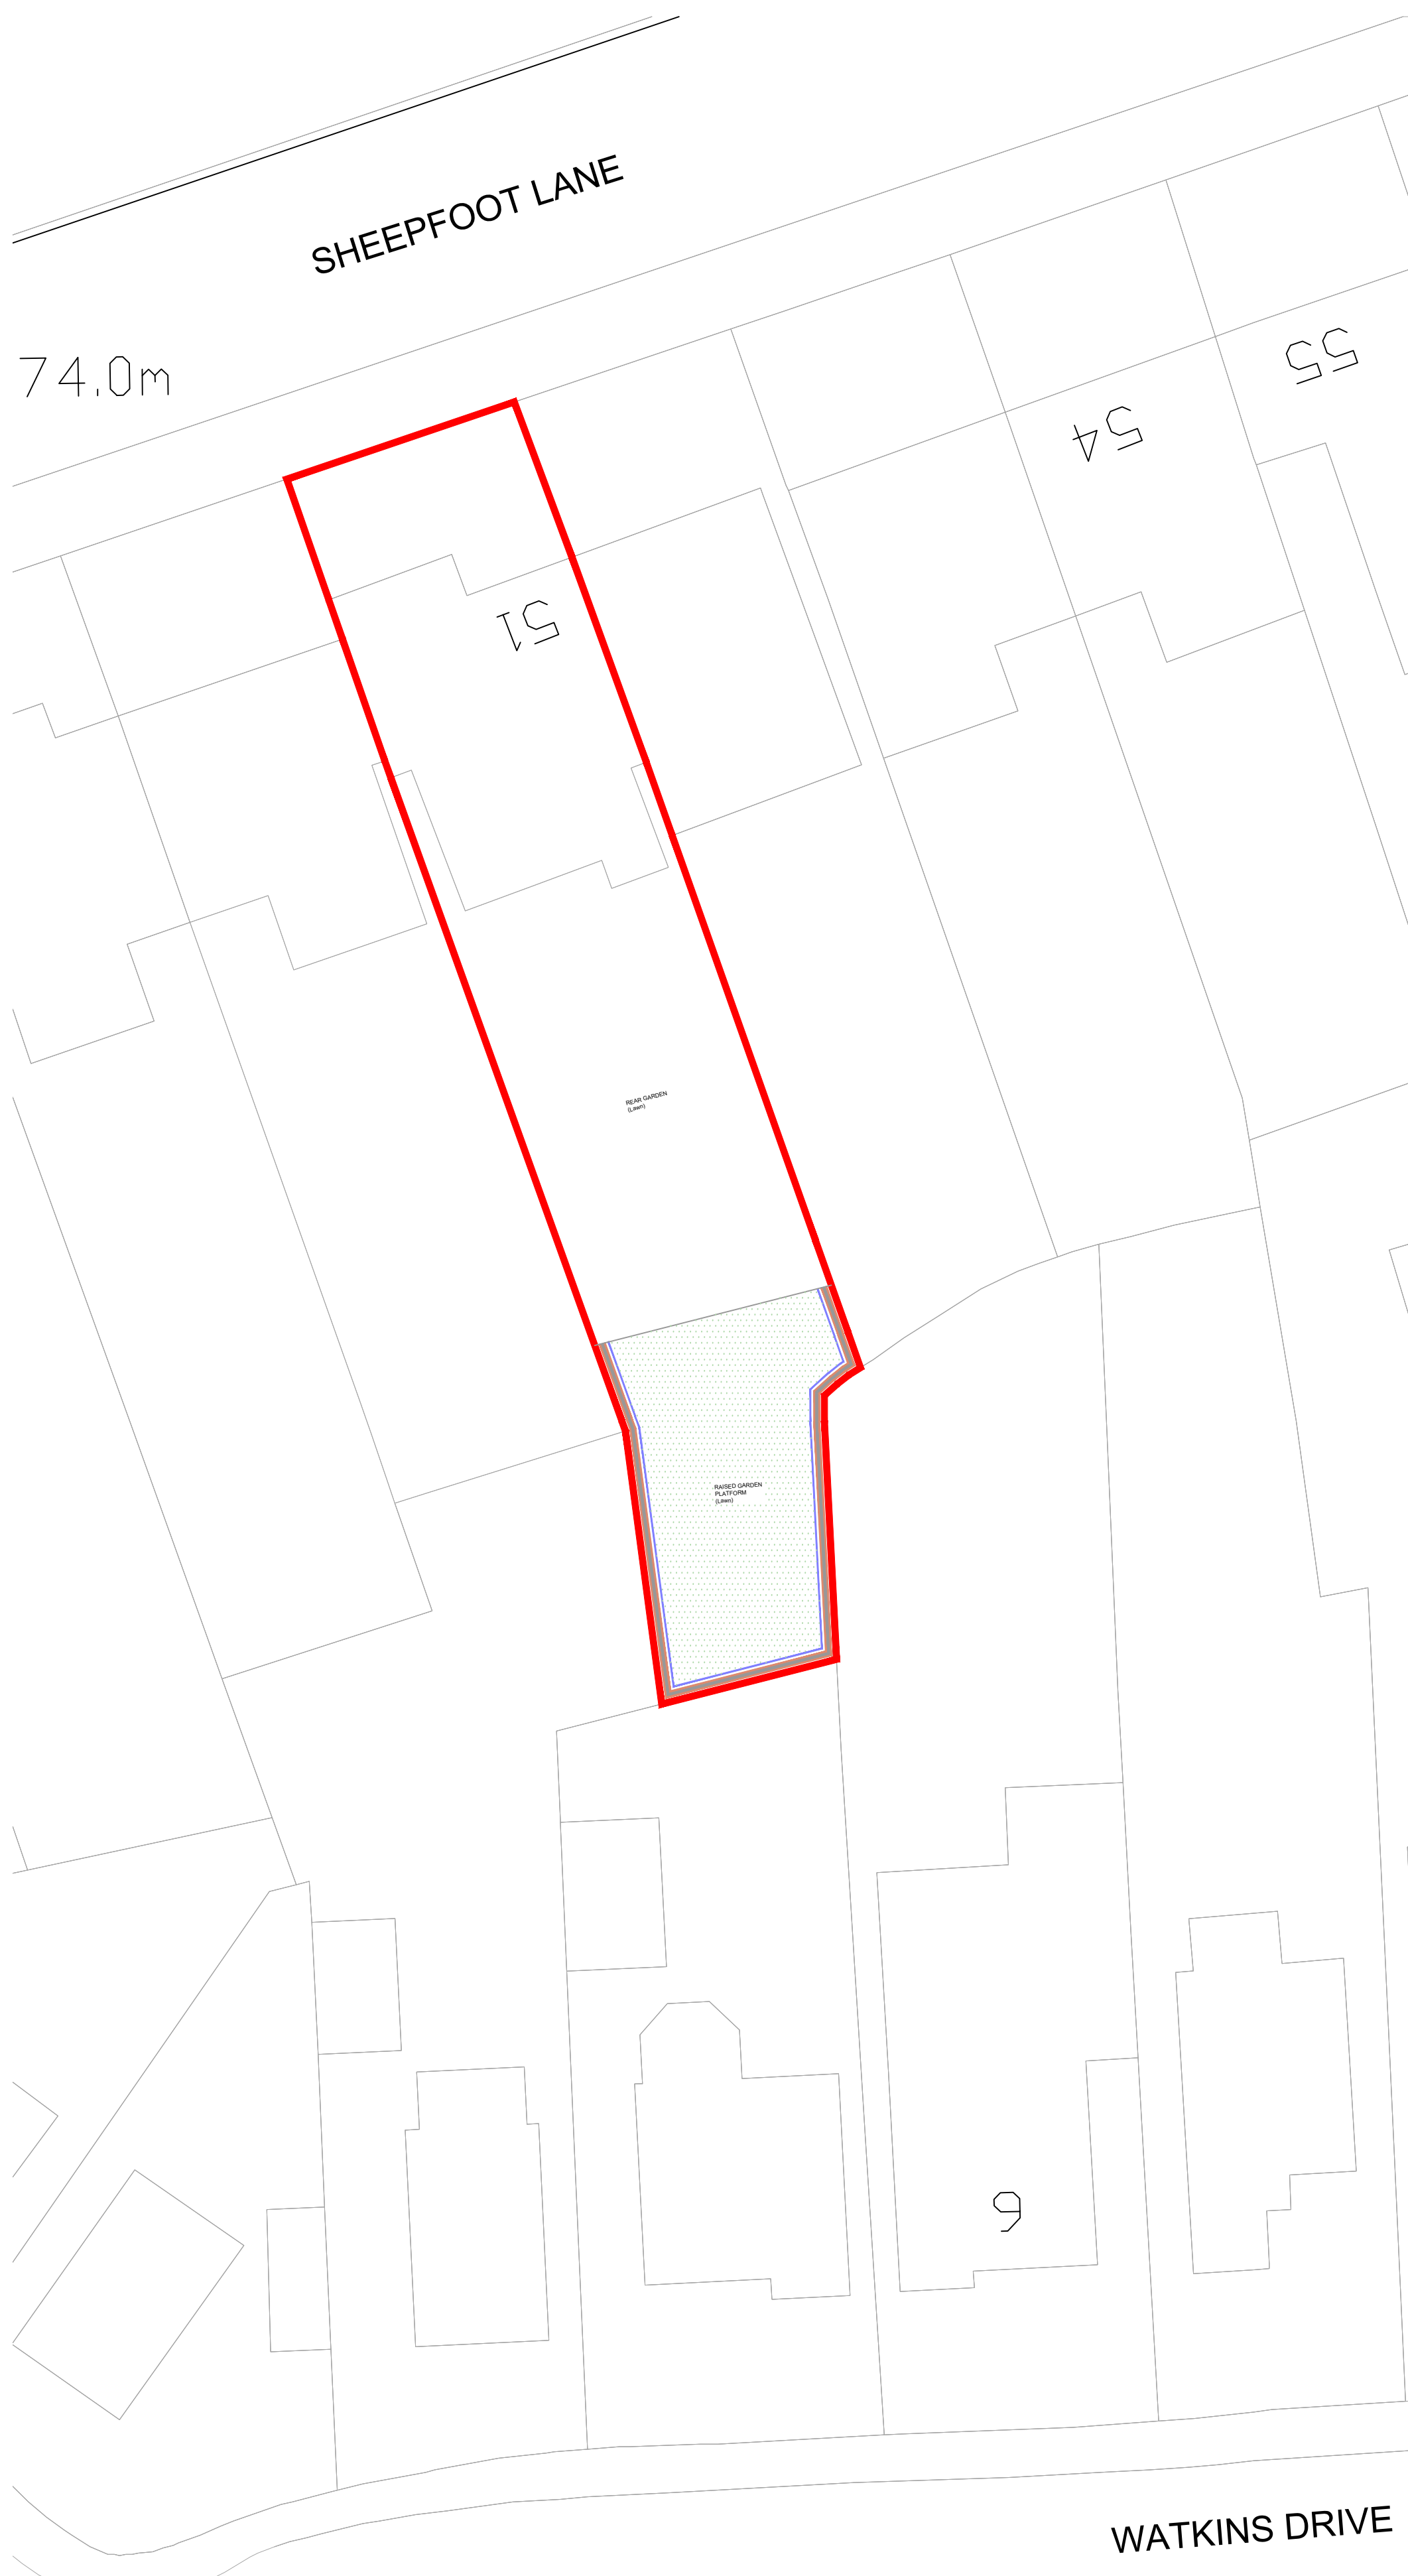

PROPOSED SITE PLAN  
SCALE - 1:200@A1



PROPOSED SITE PLAN  
SCALE - 1:50@A1

|                                |             |                |
|--------------------------------|-------------|----------------|
| RJS DESIGN                     |             |                |
| Date:                          | Revision:   | Dr:            |
| Client:                        |             |                |
| Drawing Issue:                 |             |                |
| PLANNING                       |             |                |
| Project:                       |             |                |
| 51_SHEEPFOOT_LANE<br>PRESTWICH |             |                |
| Drawing Title:                 |             |                |
| PROPOSED                       |             |                |
| Scale:                         | Drawing No: | RJS001_PL_001  |
| Revision:                      | Drawn:      | Authorised by: |
| A                              | RJS         | RJS            |
|                                |             | Date:          |
|                                |             | JAN 2023       |