


THE BUILDER MUST CHECK THE SITE AND THE APPROVED DRAWINGS BEFORE COMMENCING THE WORKS AND MUST TAKE ANY WORKING MEASUREMENTS AS NECESSARY. ANY DISCREPANCY IN THE DRAWING MUST BE REPORTED TO THE CLIENT .

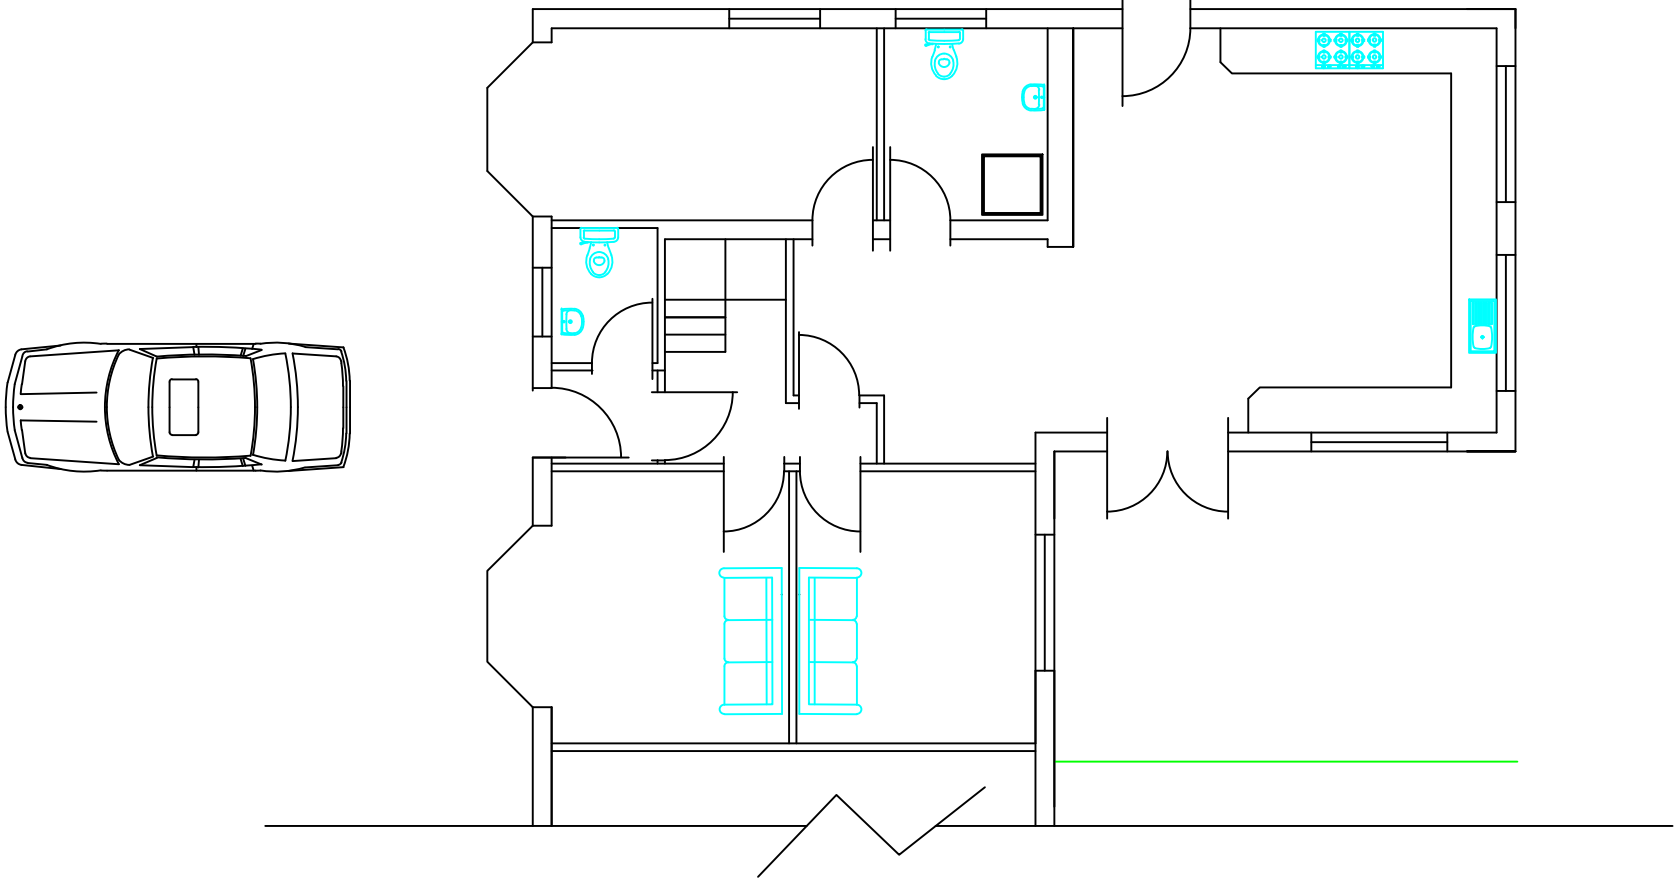

Existing Site Plan

H S H Engineering Design Services 428 Cheetham Hill Road Cheetham Manchester M8 9LE, UK 01617956385,07940197 333 project title Proposed ground floor extension to create an additional living space at the rear of the property. client Mr Alamgir Ahmed Khan dwg. title Site Layout Plan dwg. no. 01 sheet no. scale. 1:100 @ A3 job no. 209 Heywood Road Prestwich M25 2QH drawn by. checked by. approved by. date TZ - May 2025			