



THE BUILDER MUST CHECK THE SITE AND THE APPROVED DRAWINGS BEFORE COMMENCING THE WORKS AND MUST TAKE ANY WORKING MEASUREMENTS AS NECESSARY. ANY DISCREPANCY IN THE DRAWING MUST BE REPORTED TO THE CLIENT .

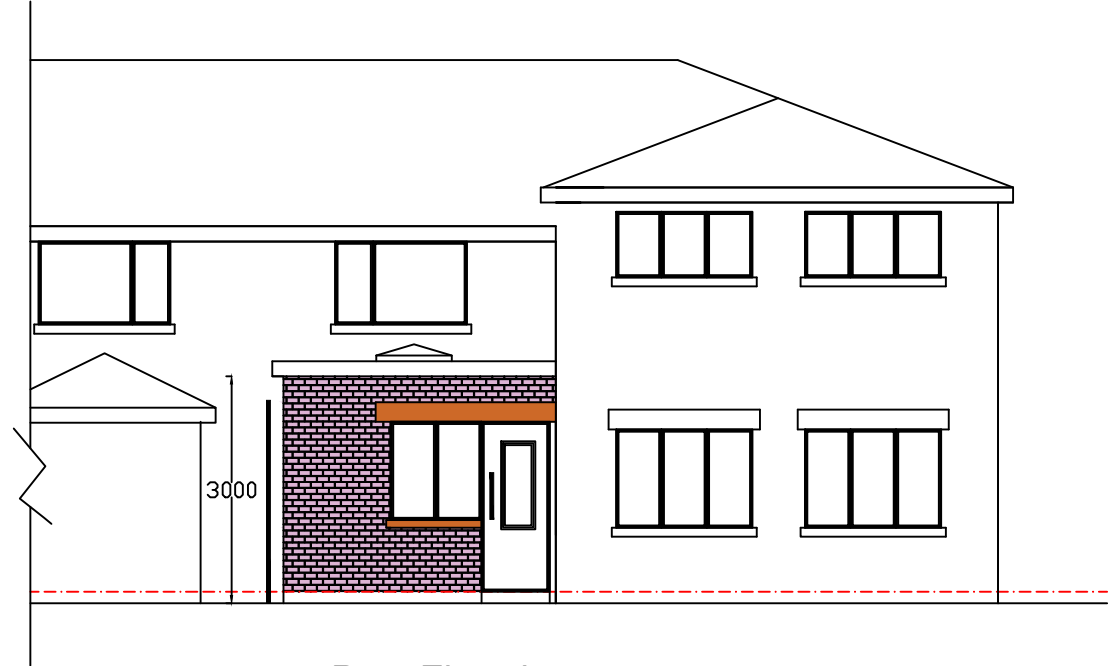


Rear Elevation

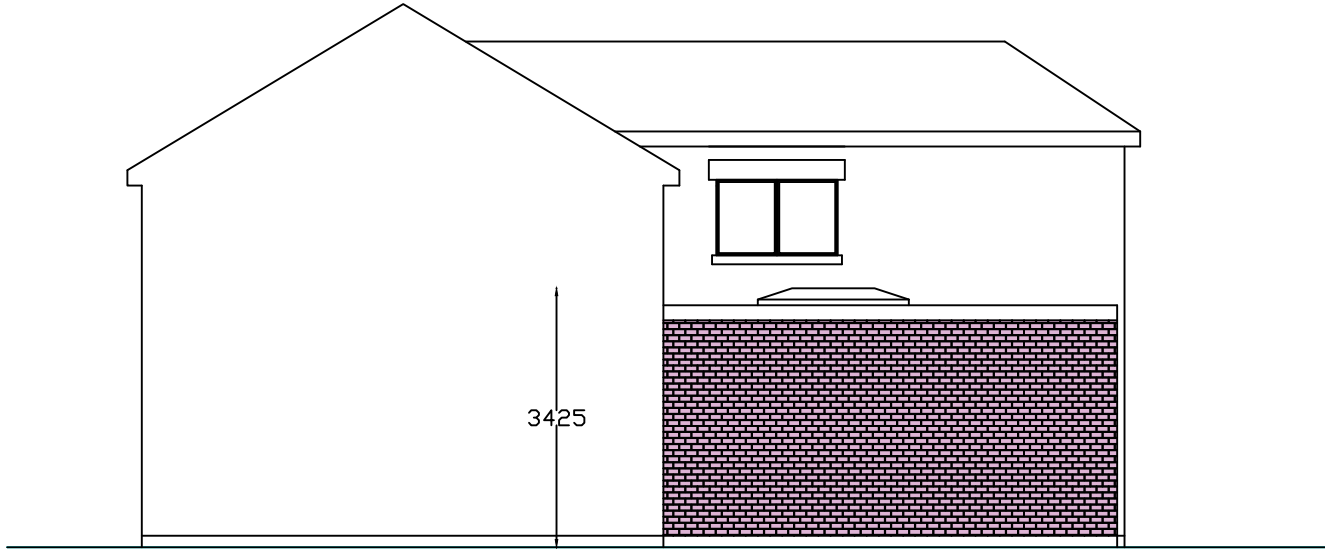

Elevation From No 211

1,8m High Fence

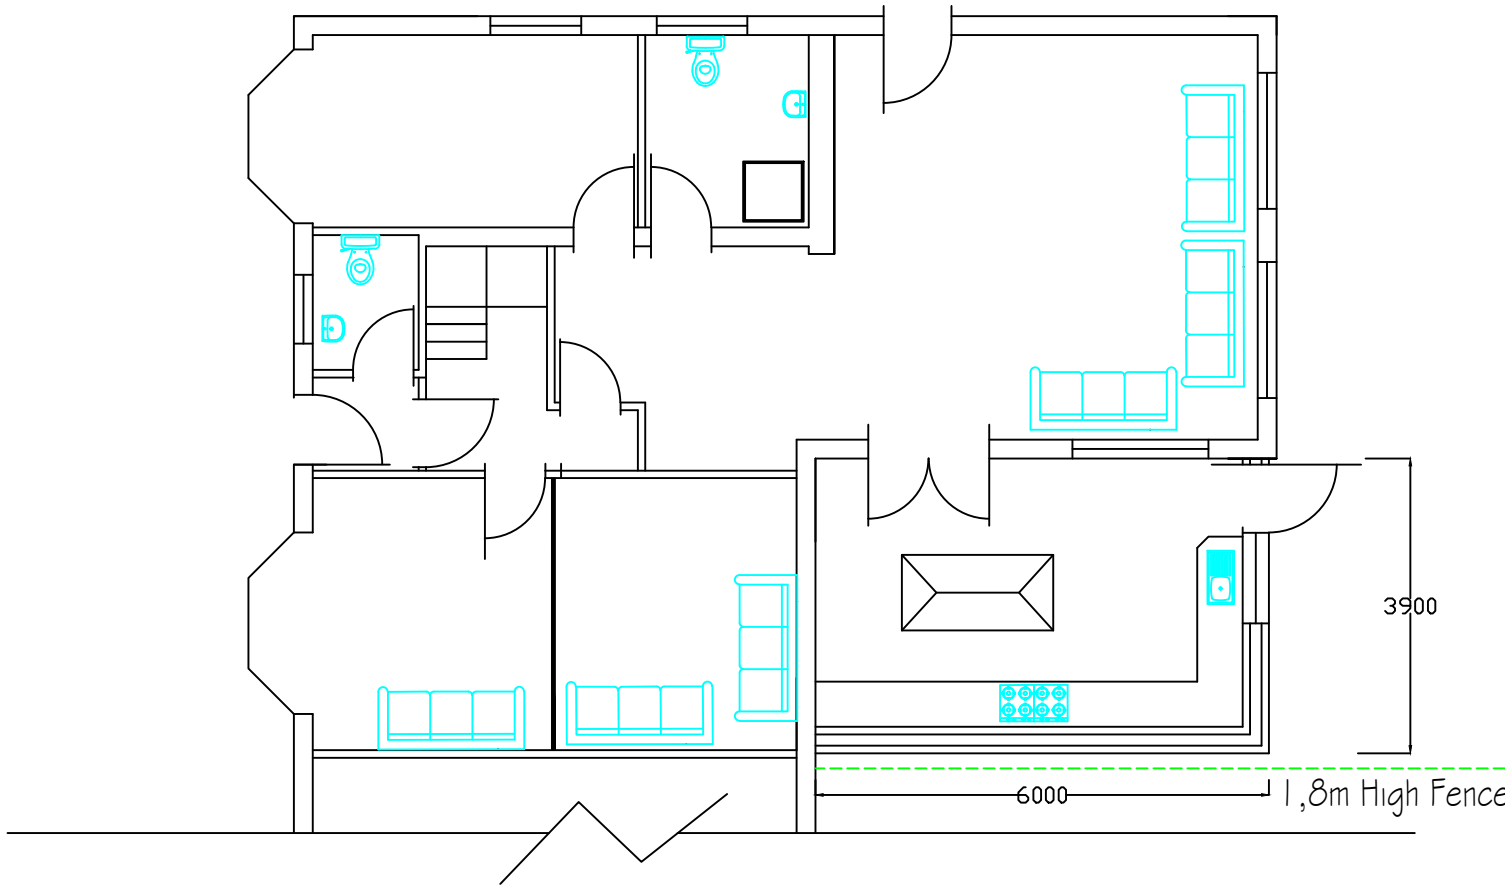

Proposed Plan

H S H Engineering Design Services 428 Cheetham Hill Road Cheetham Manchester M8 9LE. UK. 0161 7956385, 07940197 333			
project title	Proposed ground floor extension to create an additional living space at the rear of the property.		
client	Mr Alamgir Ahmed Khan		
dwg. title	Proposed Plan & Elevations		
dwg.no.	sheet no.	scale.	job no.
04		1:100 @ A3	
209 Heywood Road Prestwich M25 2QH			
drawn by.	checked by.	approved by.	date
TZ			May 2025