

Do not scale this drawing. All Dimensions must be checked on site. This drawing and all details contained hereon are copyright and must not be reproduced without written permission from Extend Your Home.

Planning

REV	/	/	/	/
DESCRIPTION				
AUTH				
DATE				

EXTEND
YOUR HOME

Email: extendyourhome@outlook.com



Address
2 Lawrence Street
Bury
BL9 9SN


DESCRIPTION
Single-Storey Side/Rear Extension,
Front Porch & Rear Balcony

DRAWING TITLE
Location Plan / Proposed Site Plan

DATE 24/03/2025	DRAWN	TC
SCALE 1:1250/500	CLIENT	HA
DRAWING NUMBER	REVISION	/
01		



Scale 1:1250

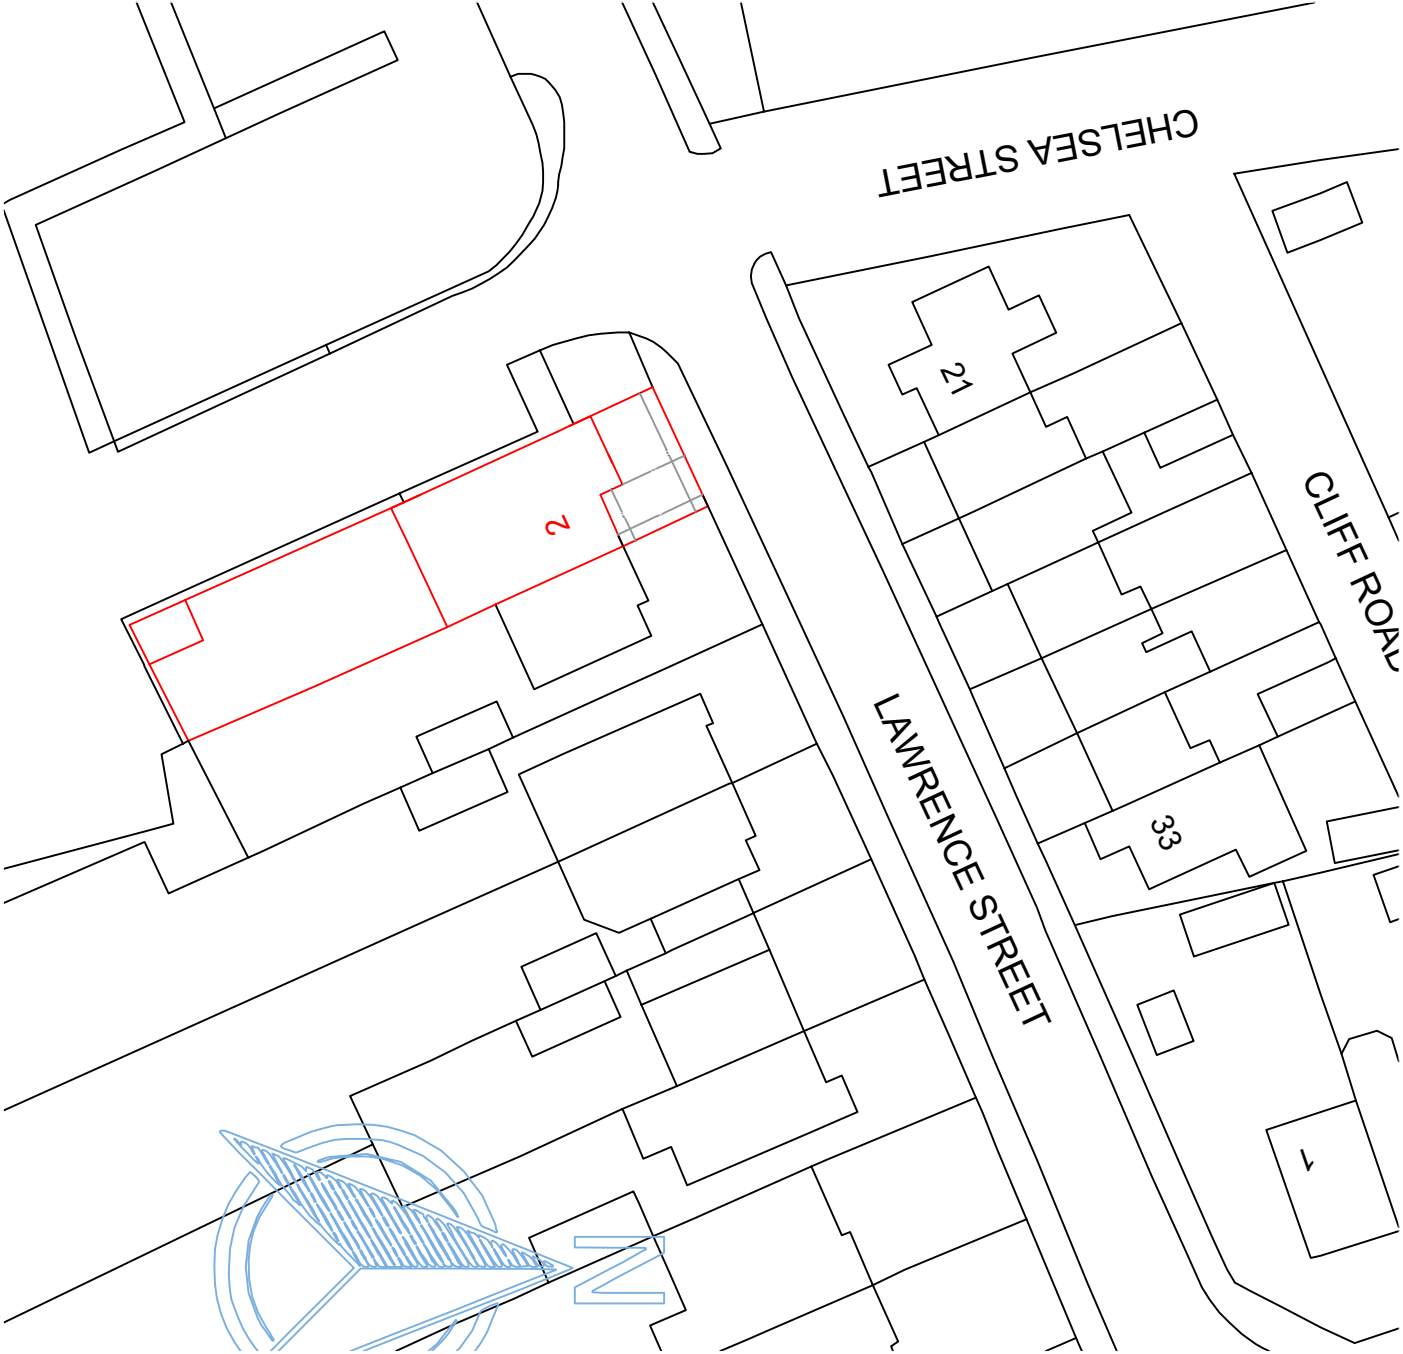

Scale 1:500