


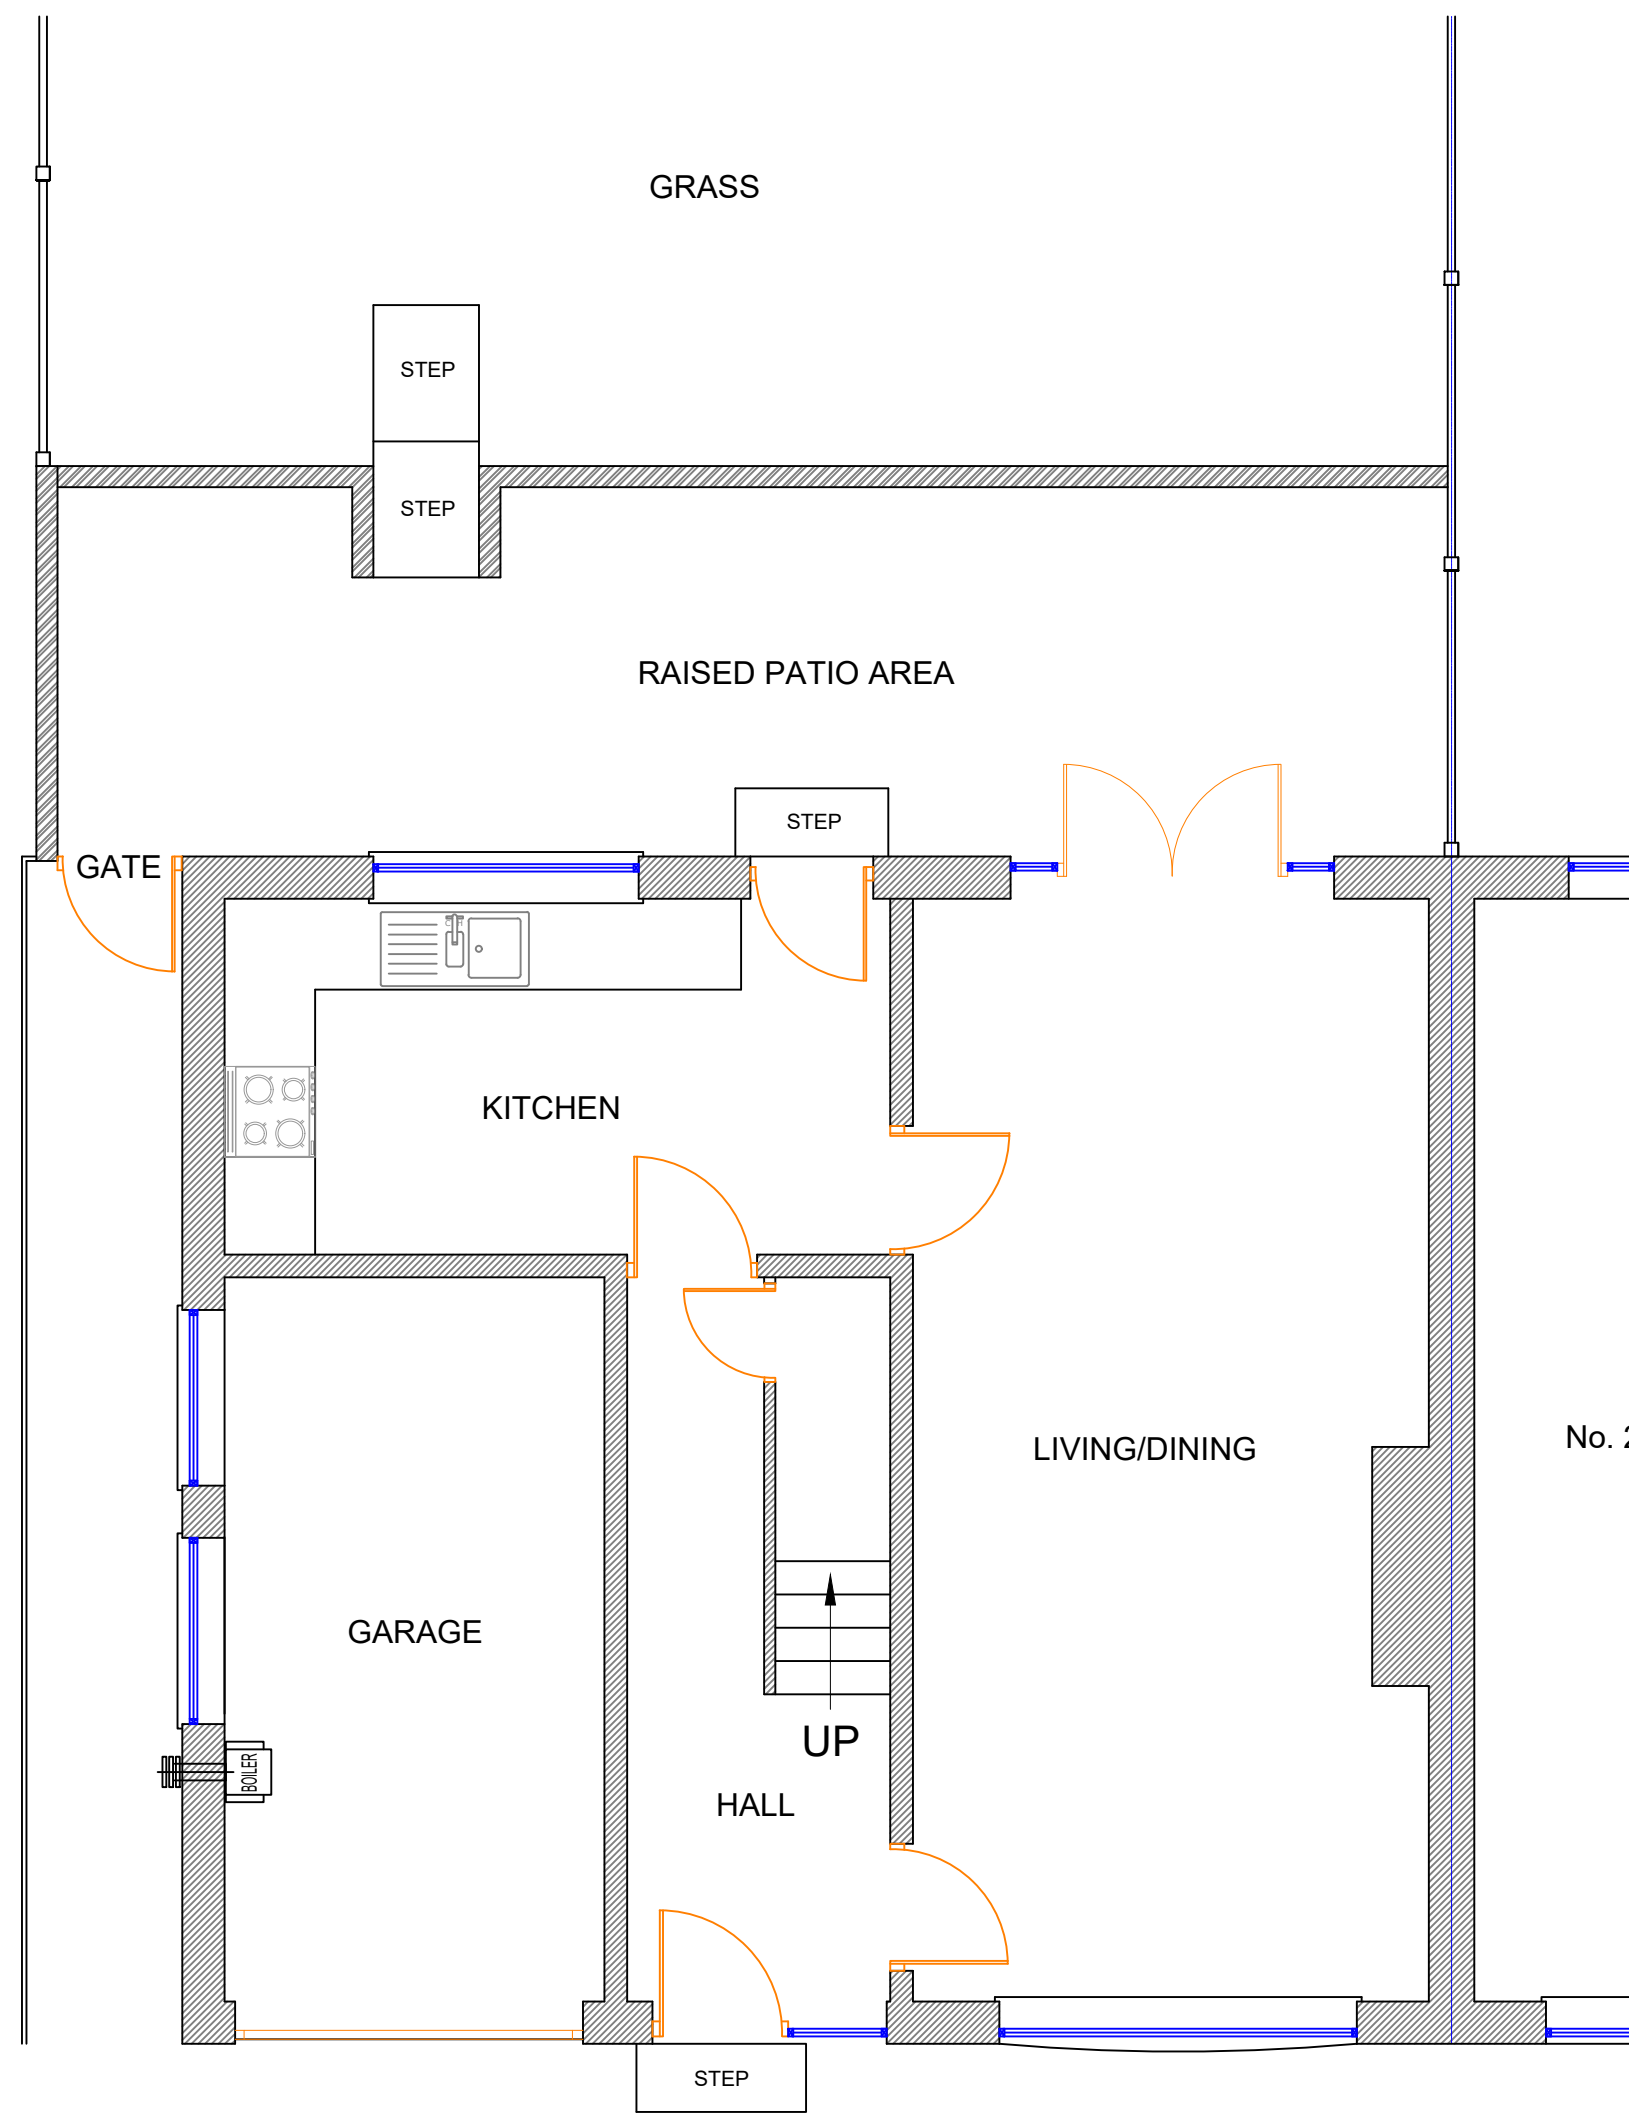

Existing Ground Floor Plan (1:50)


EXISTING FASCIA BOARDS, SOFFITS ETC ARE WHITE/BROWN UPVC.
EXISTING RAINWATER GOODS, GUTTERS, DOWNPIPES ARE BROWN.




Site Photo-Existing Front Elevation




Site Photo-Existing Rear Elevation

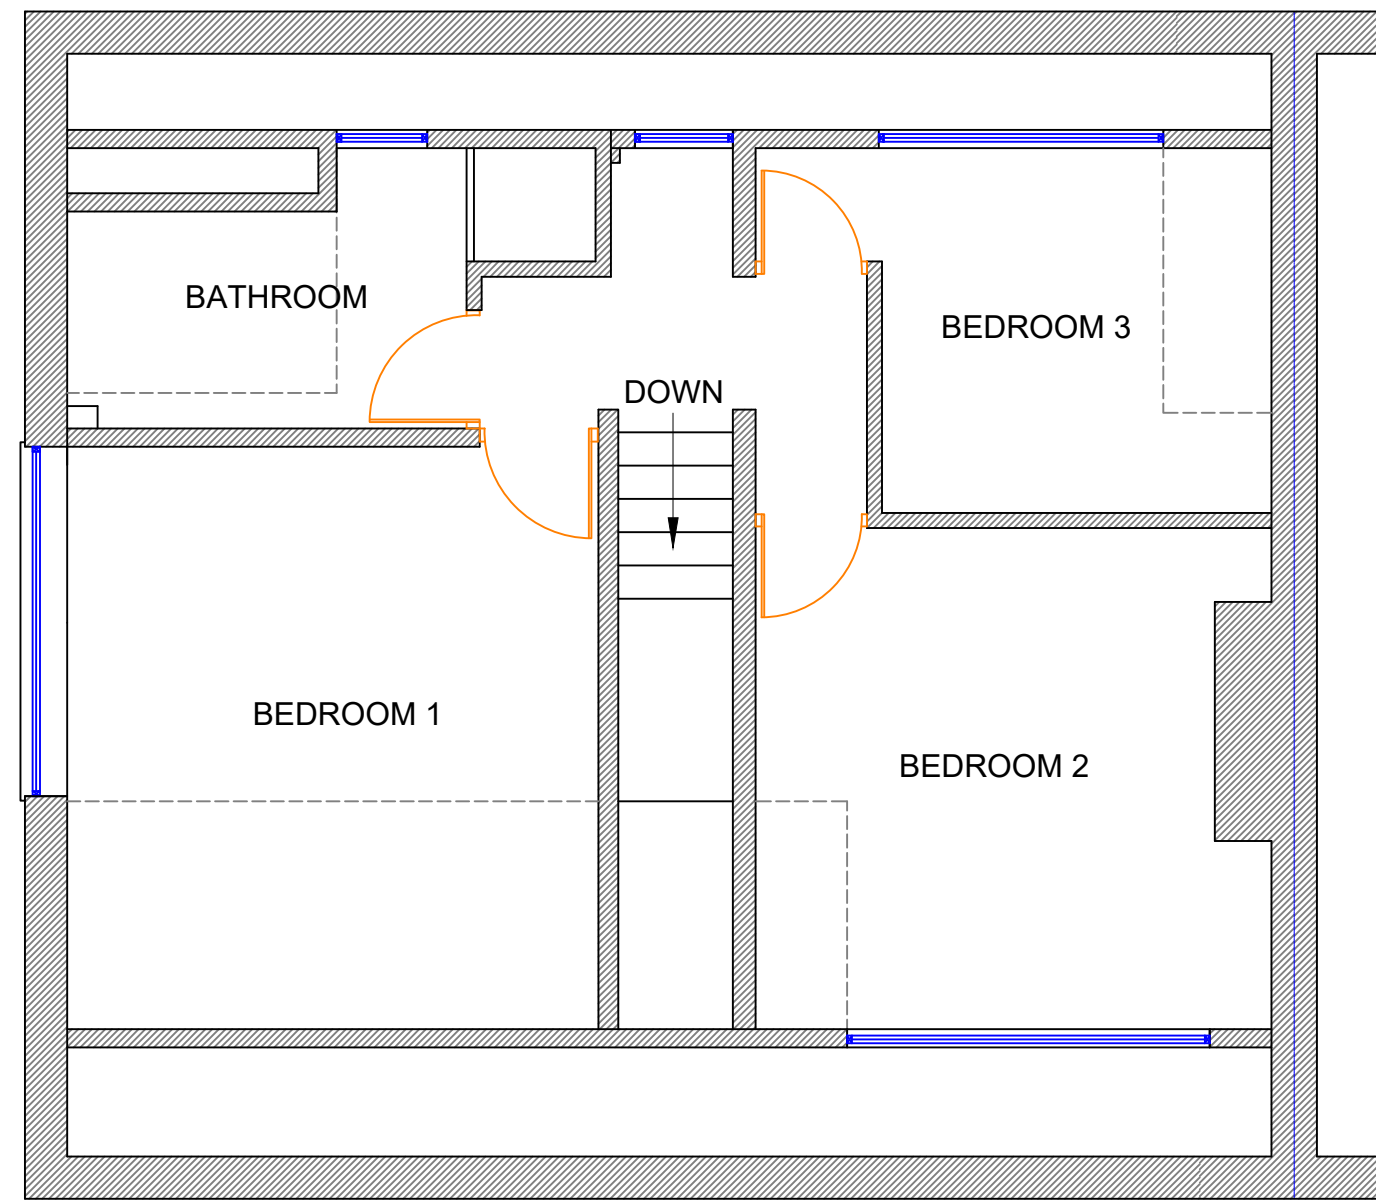

Existing First Floor Plan (1:50)

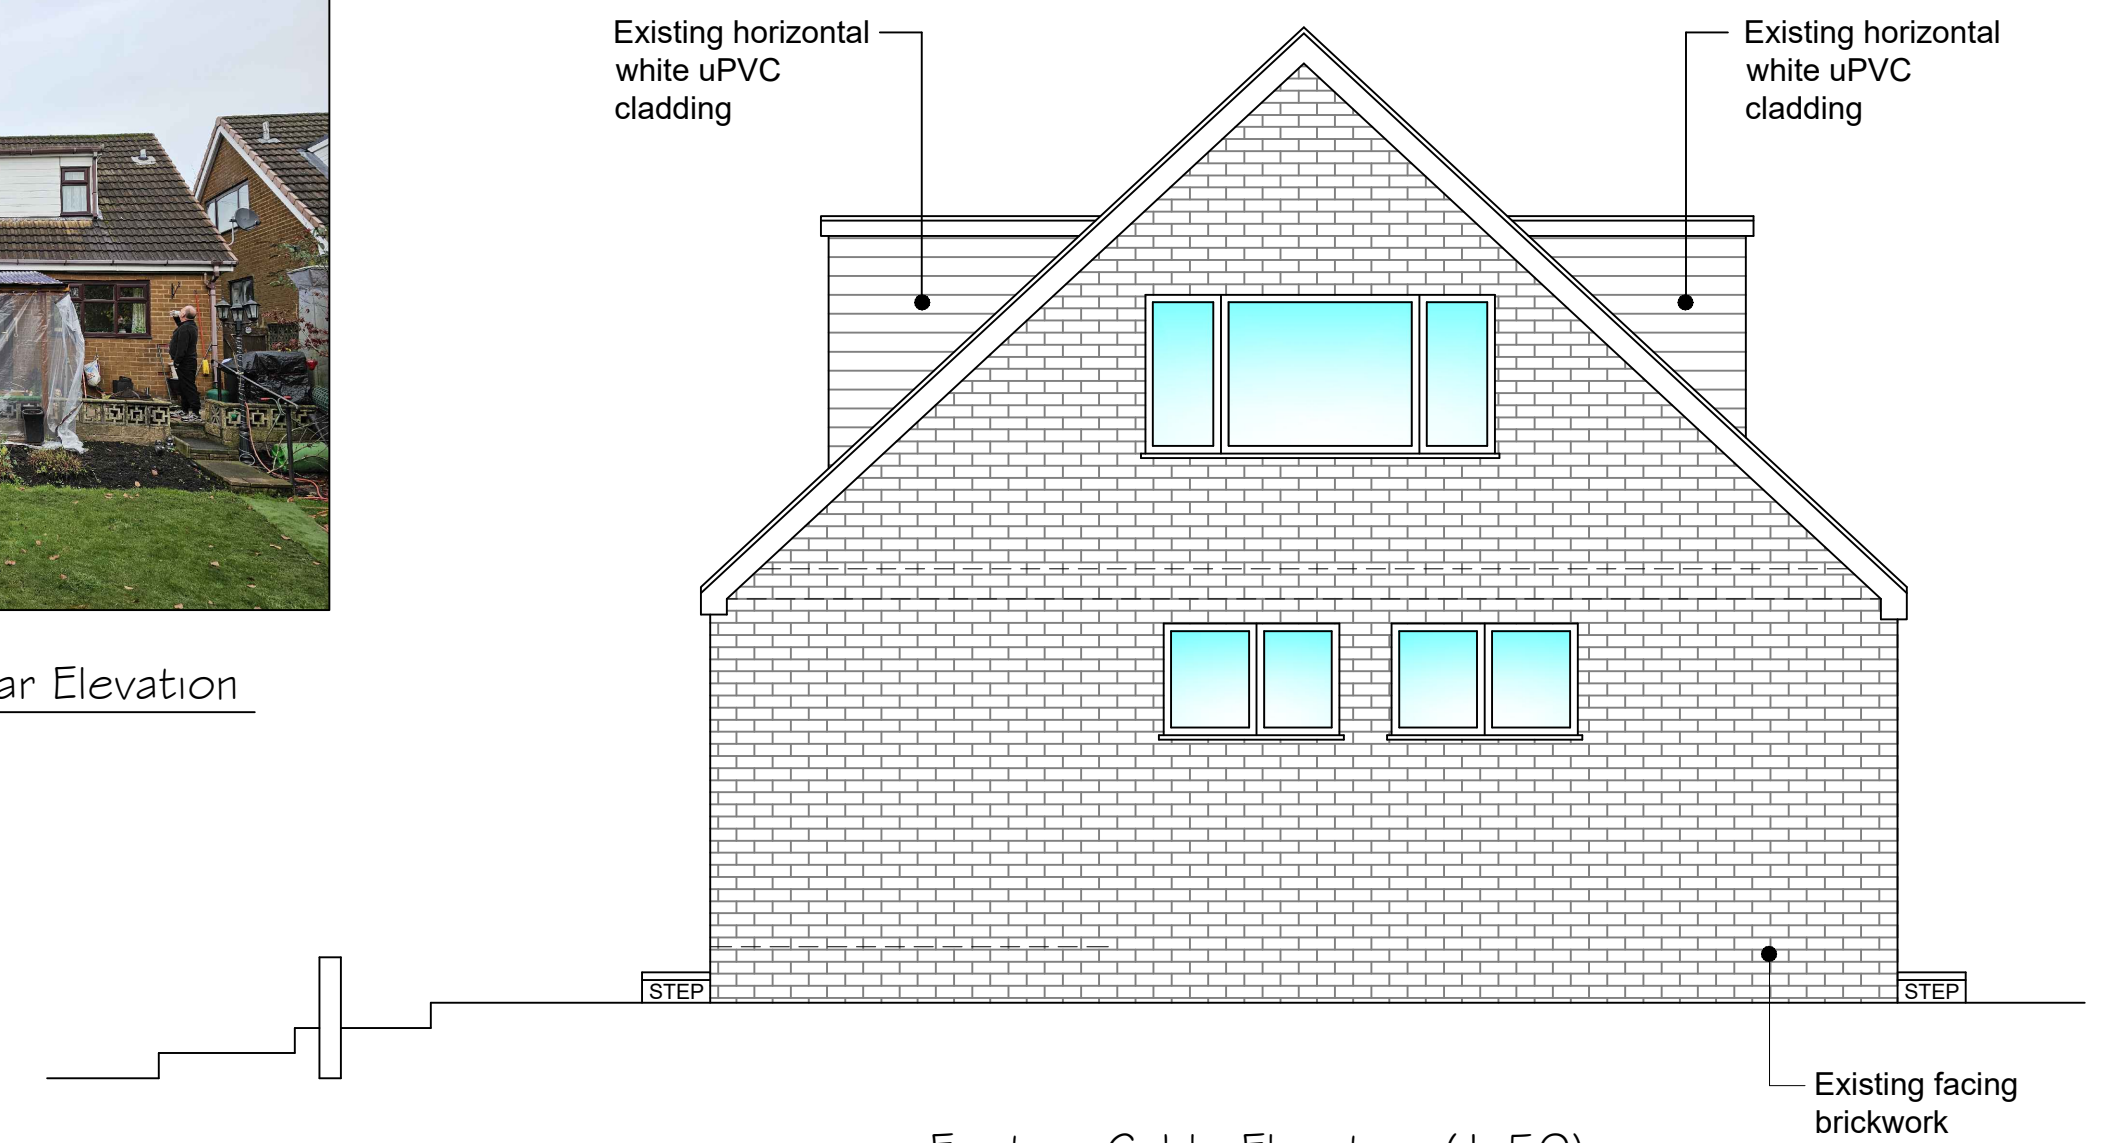


Existing Gable Elevation (1:50)

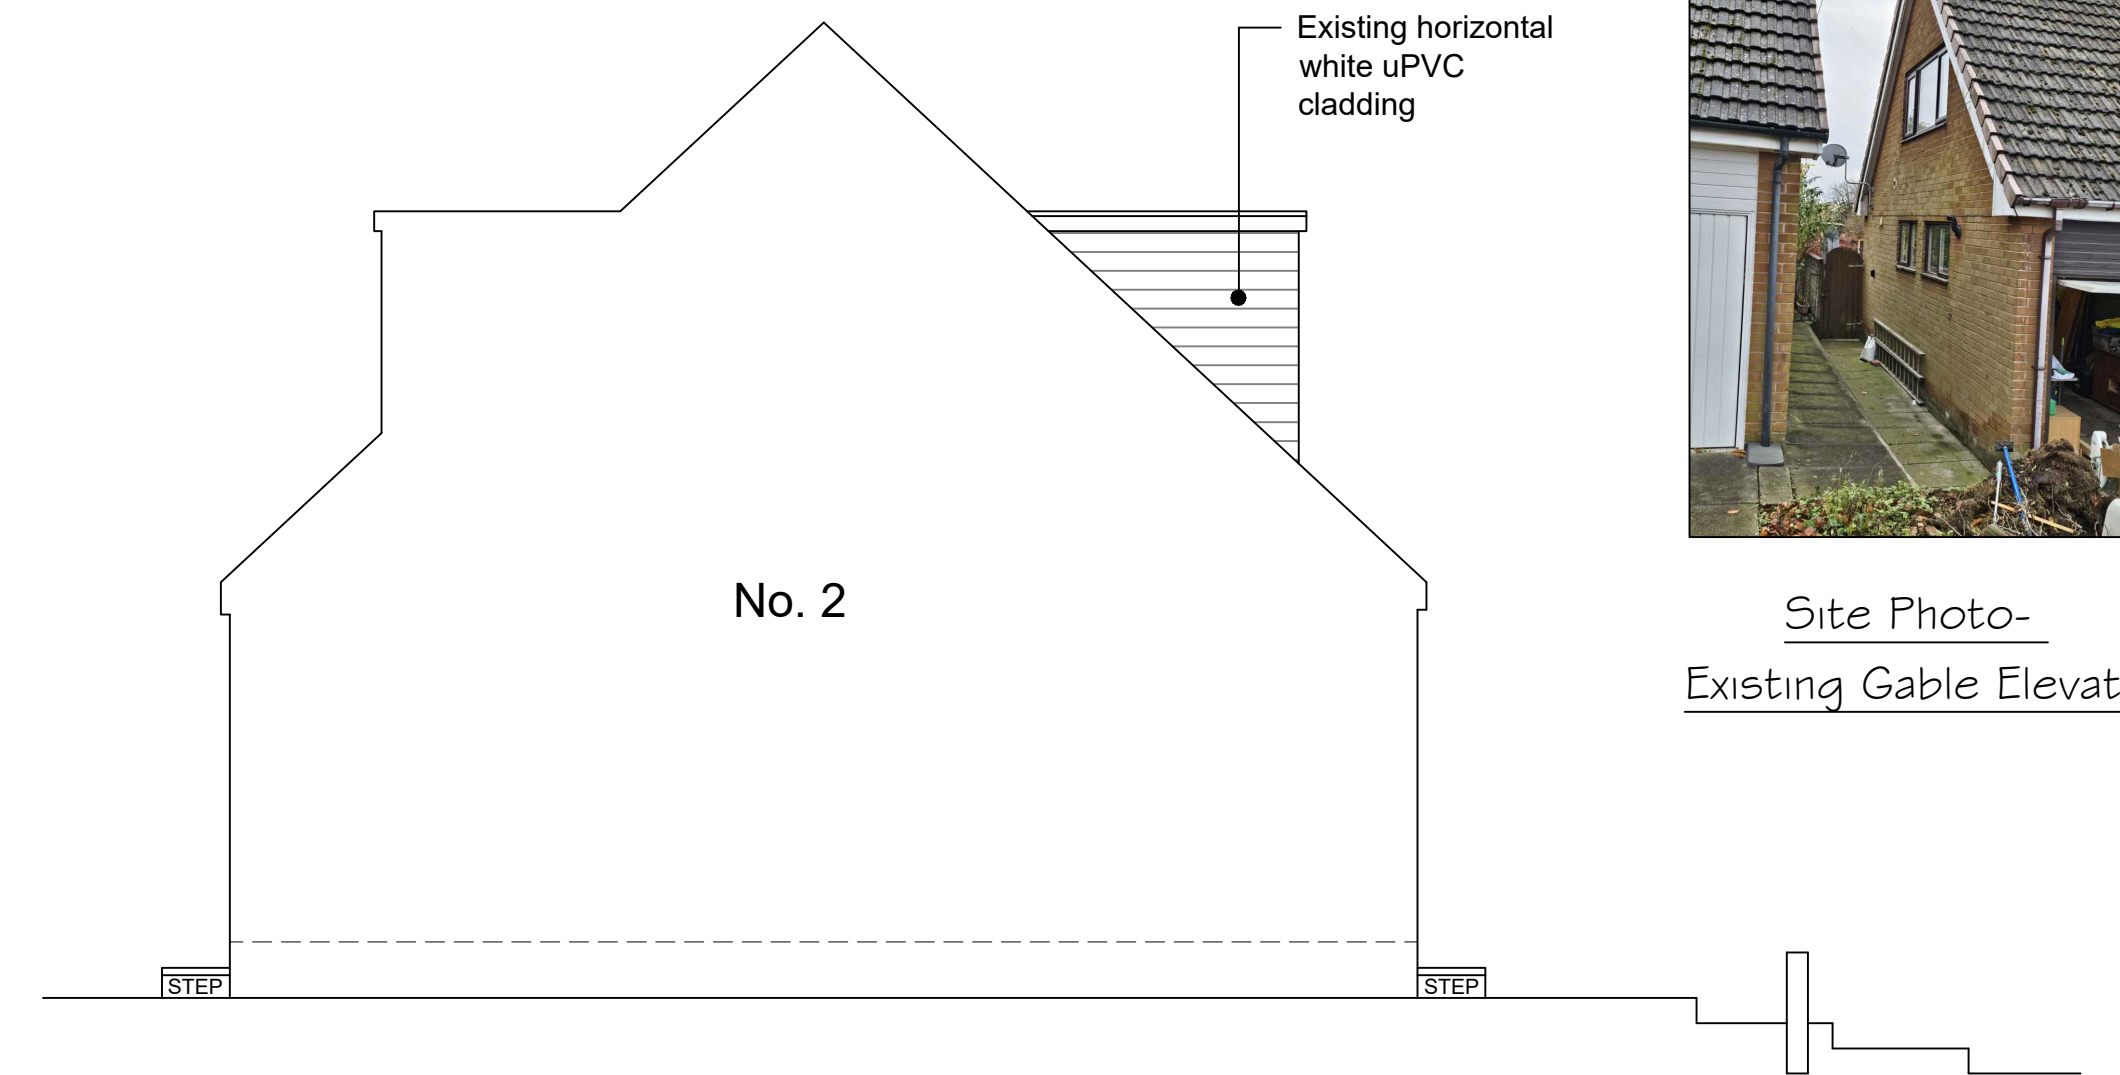

Existing Return Elevation (1:50)



Site Photo-Existing Gable Elevation

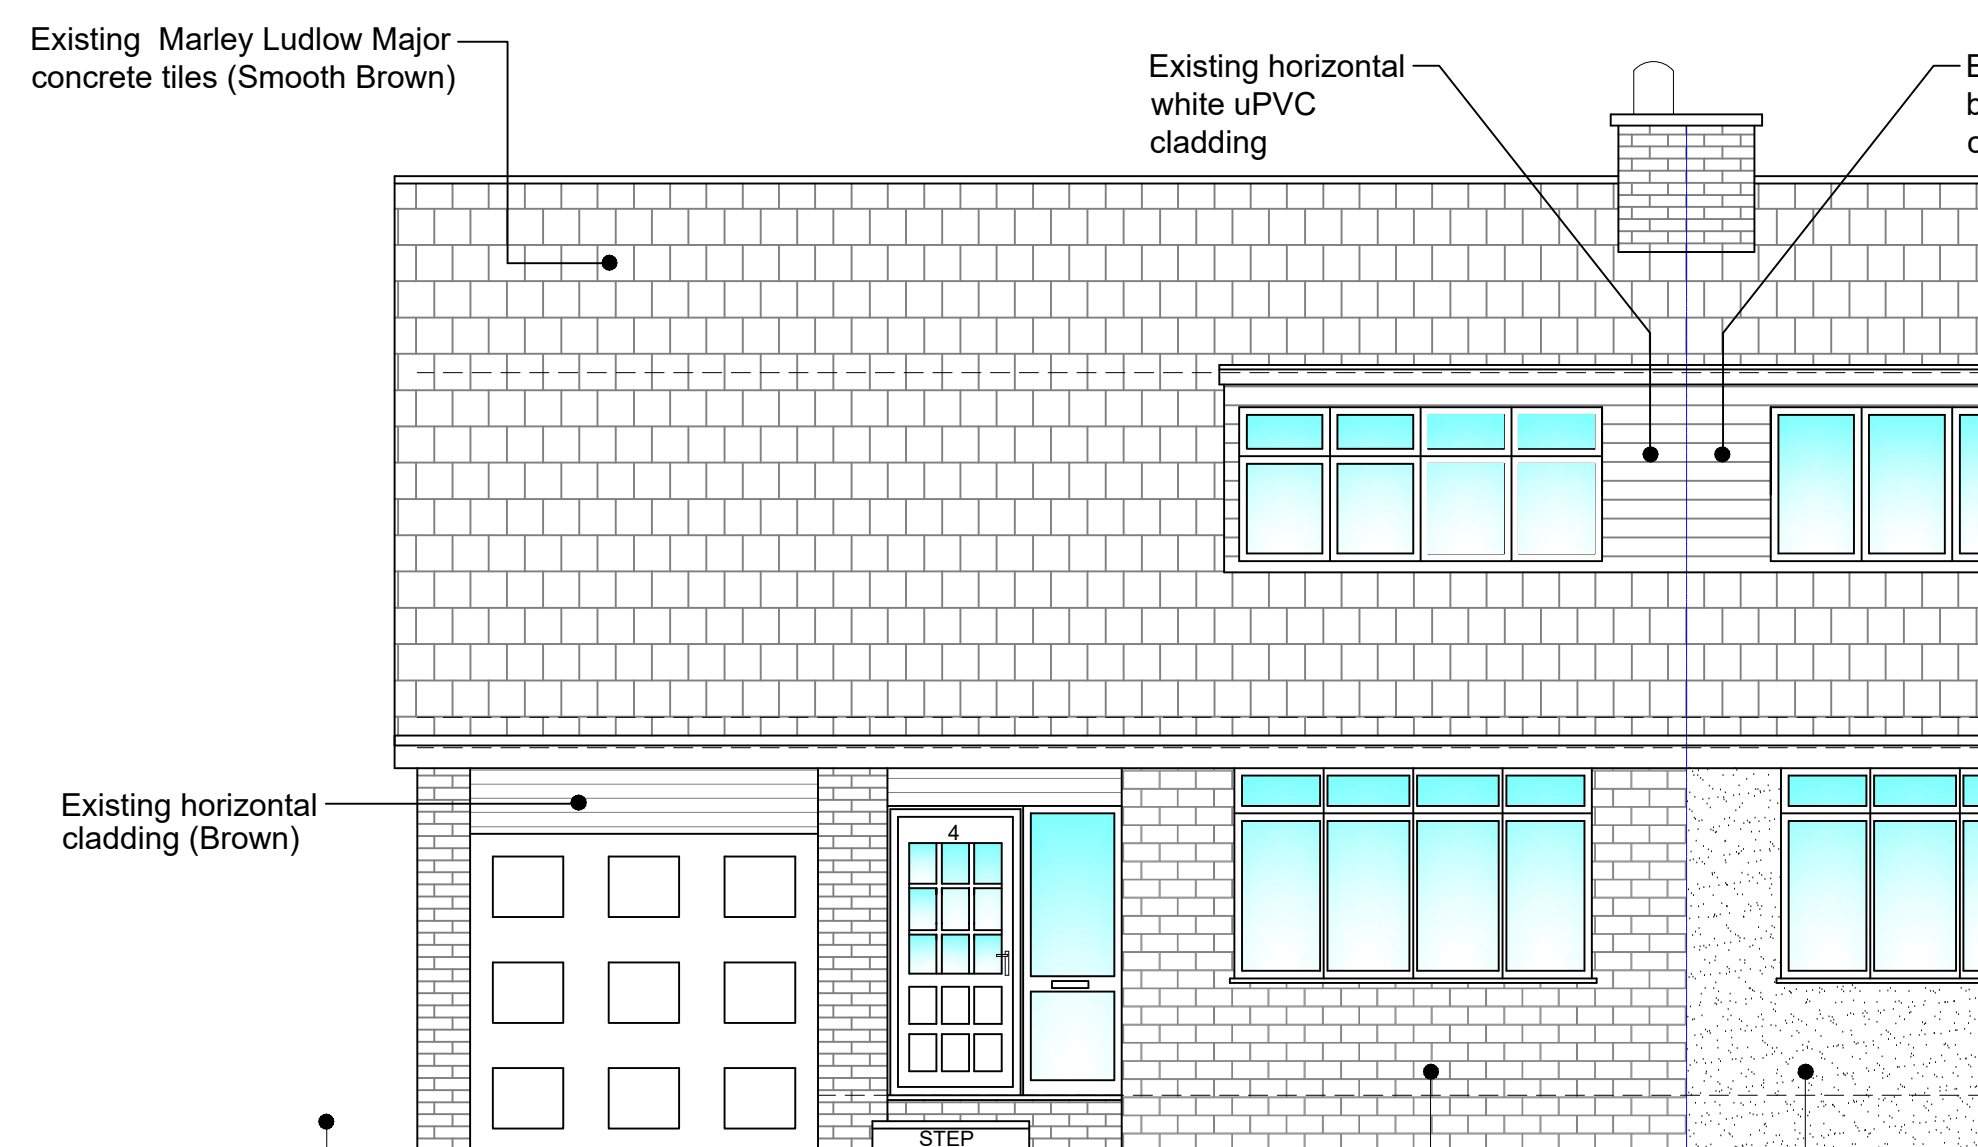


Existing Front Elevation (1:50)



Existing Rear Elevation (1:50)

REFERENCE	
	EXISTING CONCRETE ROOF TILES
	EXISTING FACING BRICK
	EXISTING FEATURE STONEWORK
	EXISTING HORIZONTAL CLADDING
	EXISTING RENDER

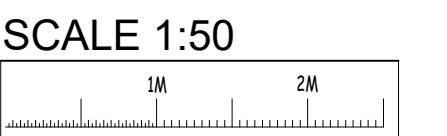

Client Mr. and Mrs. Smith		
Job 4 Lowes Road, Bury, BL9 6PJ.		
Drg Existing Plans and Elevations		
Drawn S.King	Date Dec. 2024	Scale As Shown
Job No. D24.11.15	Drg No. P01	
Gamble King and Noone Ltd Consulting Structural Engineers & Building Surveyors.		
5 Queen Street Oldham OL1 1RD Tel: 0161 652 1183 Mobile: 07756 902 604 07725 145 369		

SCALE AS SHOWN AT A1