




PROPOSED FRONT ELEVATION 1:50

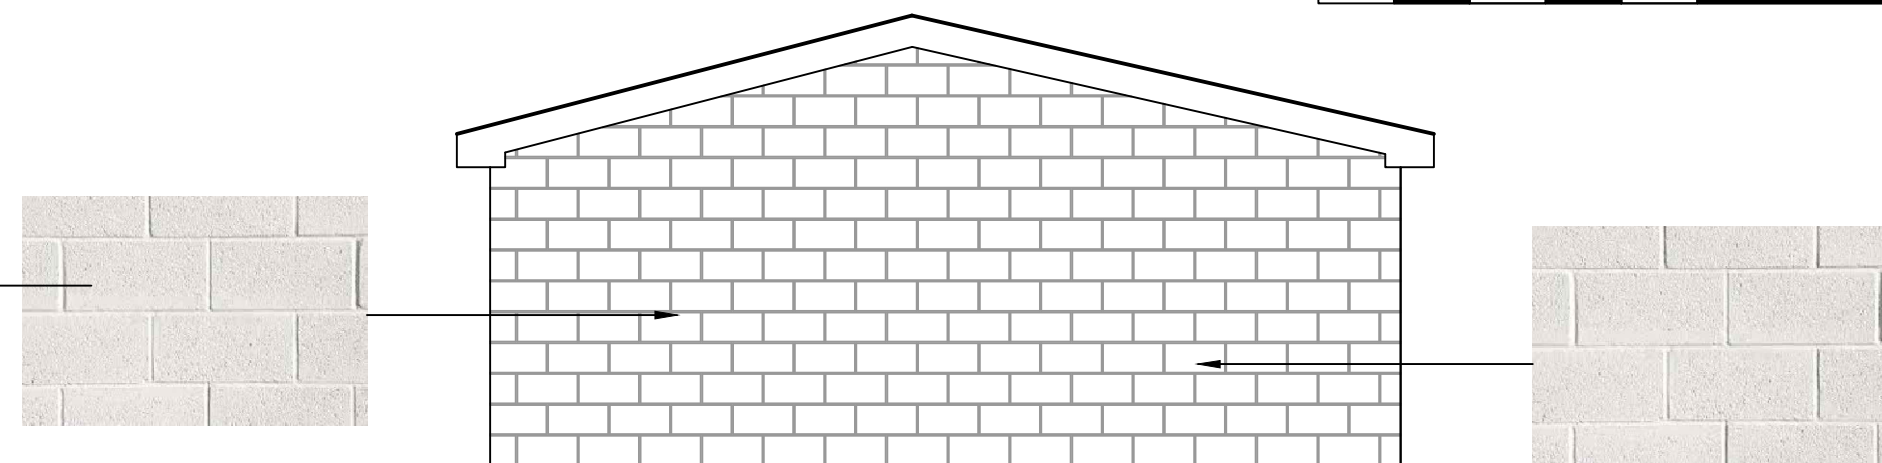


PROPOSED SIDE ELEVATION 1:50

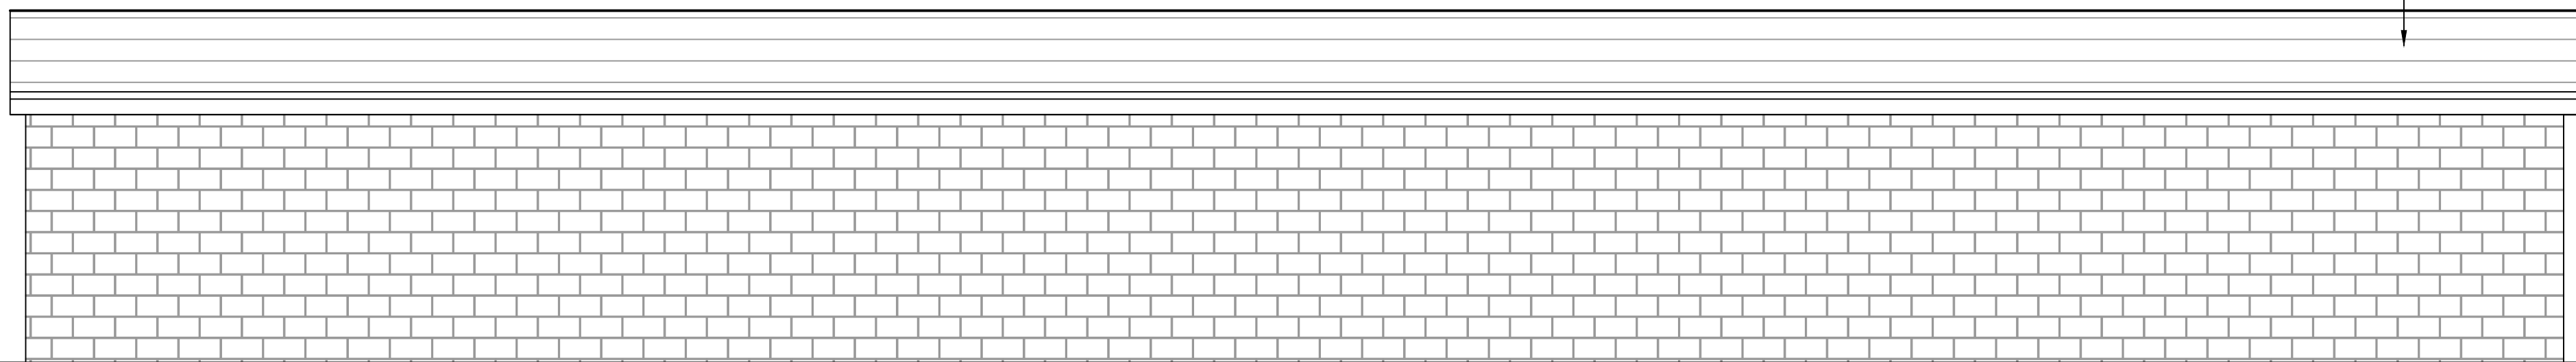

PROPOSED REAR ELEVATION 1:50

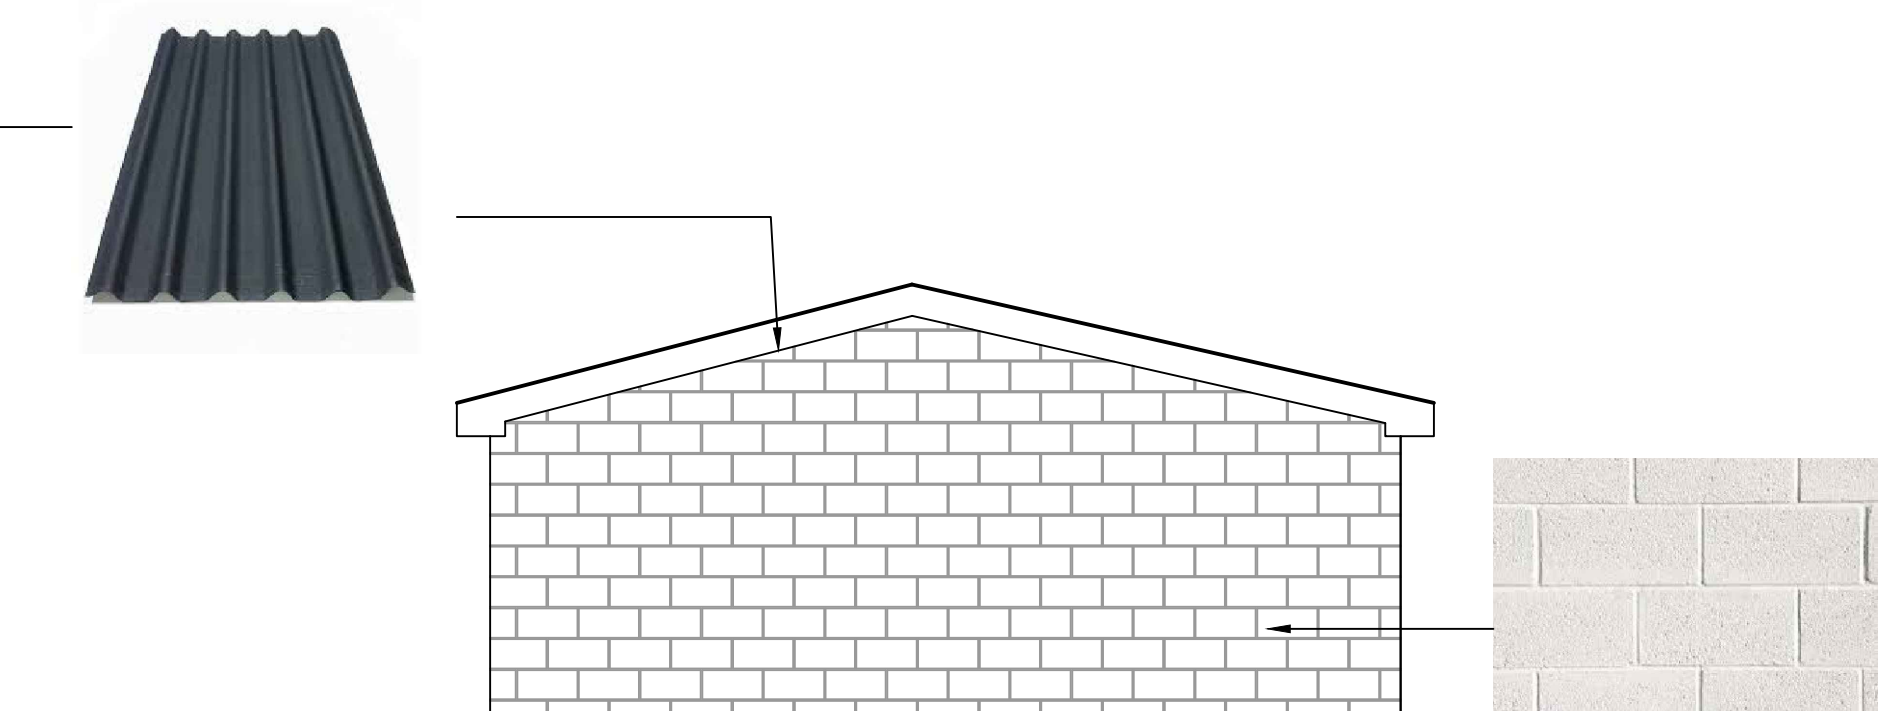

PROPOSED SIDE ELEVATION 1:50

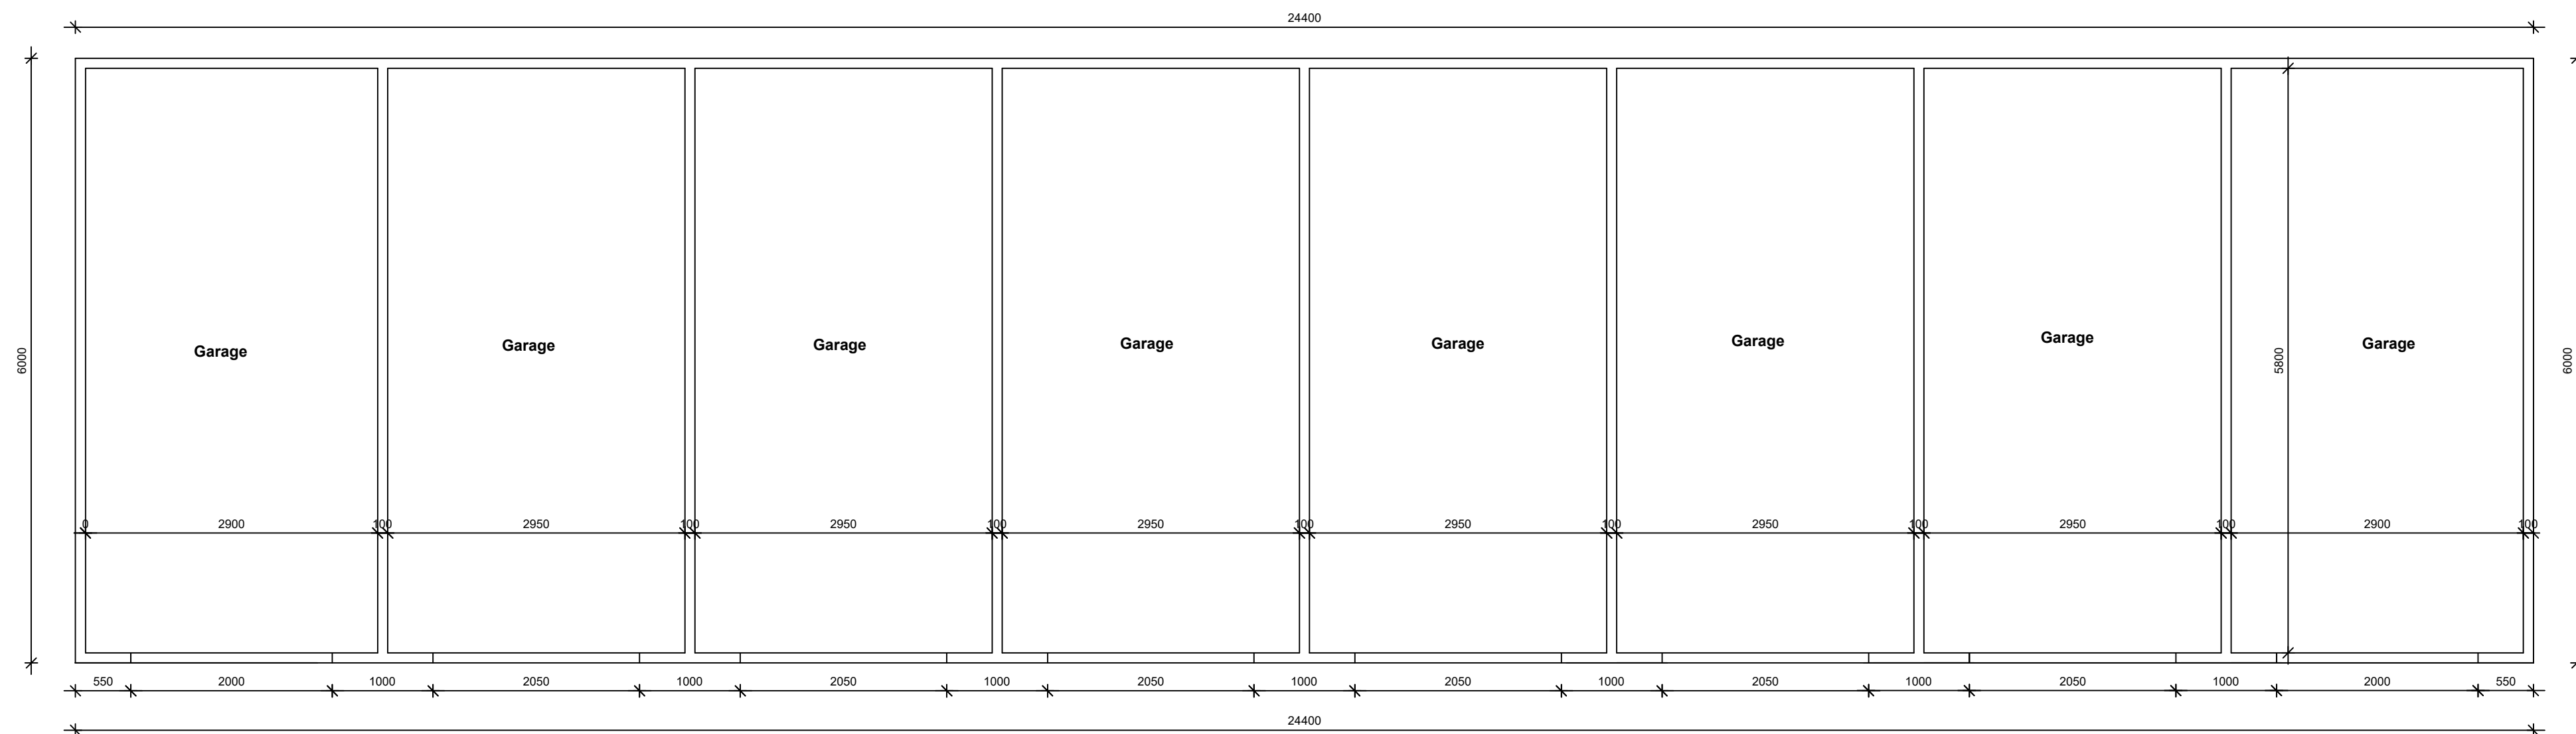

PROPOSED LAYOUT PLAN 1:50



EXISTING SITE IMAGES

REV DETAIL						BY	CHK
REVISION							
CLIENT							
ADDRESS							
LAND TO THE REAR OF WESTMINSTER AVENUE RADCLIFFE BURY M26 3WD							
PROJECT							
PROPOSED GARAGE BLOCKS							
DRAWING							
PLANNING PERMISSION							
DRAWING CODE				DRAWING NUMBER			
LAWA-DC				01			
SCALE				PAPER		REVISION	
1:50 1:200				A1		03	
DATE		DRAWN		CHECKED			
NOV 24		RW					

PROPOSED ROOF PLAN 1:50