

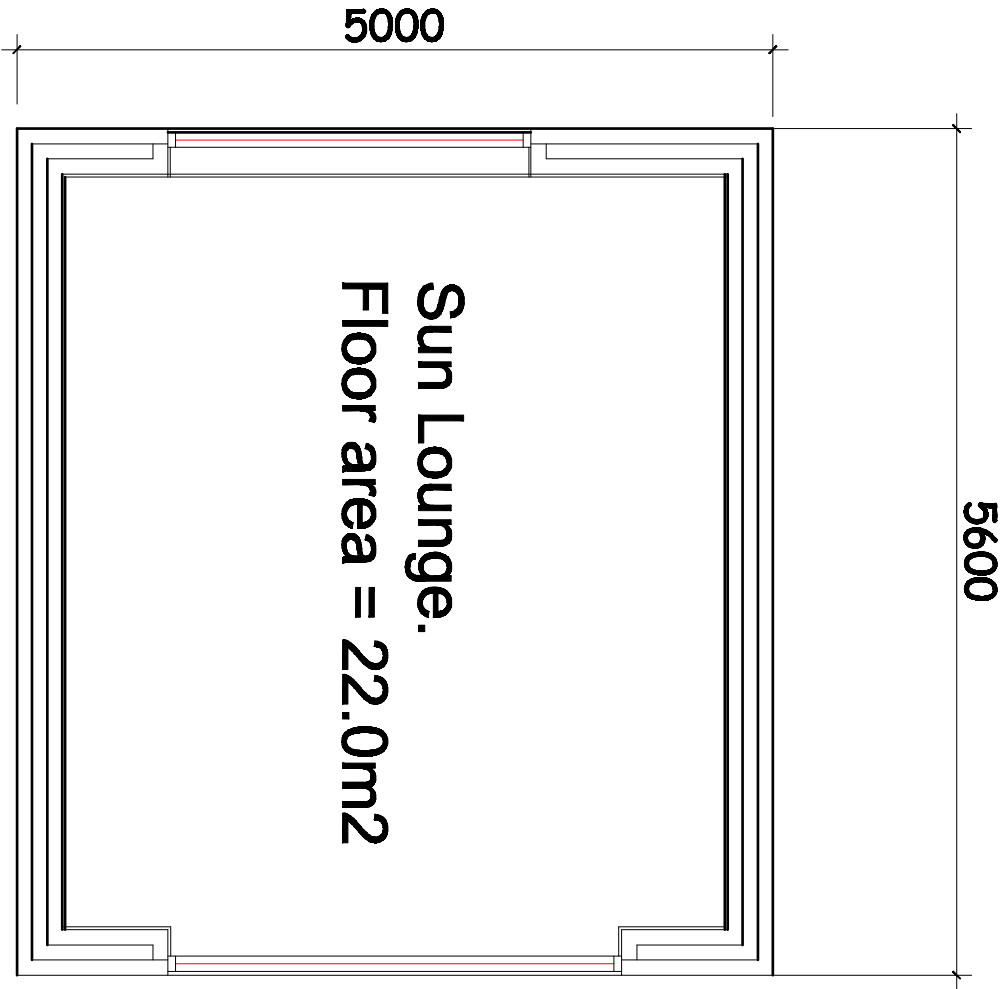


 

PROPOSED GROUND FLOOR PLAN.

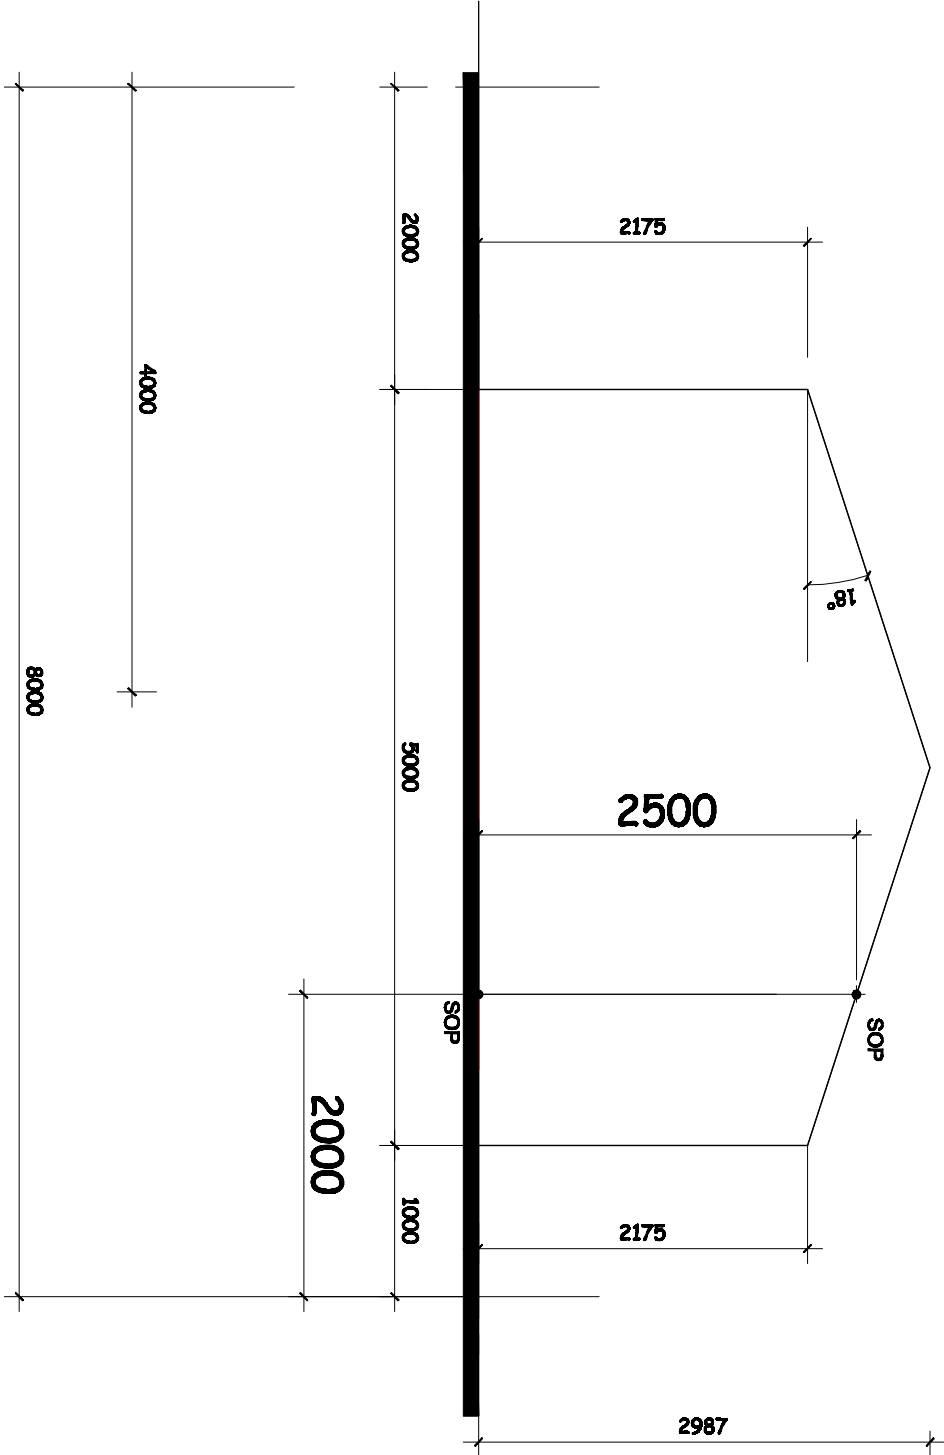

PROPOSED SETOUT.

Revisers:	Title:	Project:	MTC Designs
	LAWFUL CERTIFICATE FOR PROPOSED OUT BUILDING IN REAR GARDEN.	11, PENNANT DRIVE, FRESTWICH, MANCHESTER, M25 3BT	31 Edmond Drive Bolton BL2 6TB T: 01204 418714 M: 0776020014 Email: info@mtcdesigns.co.uk Scale: 1:50 @ A3 Date: December 2024. Drawing No: LC03