
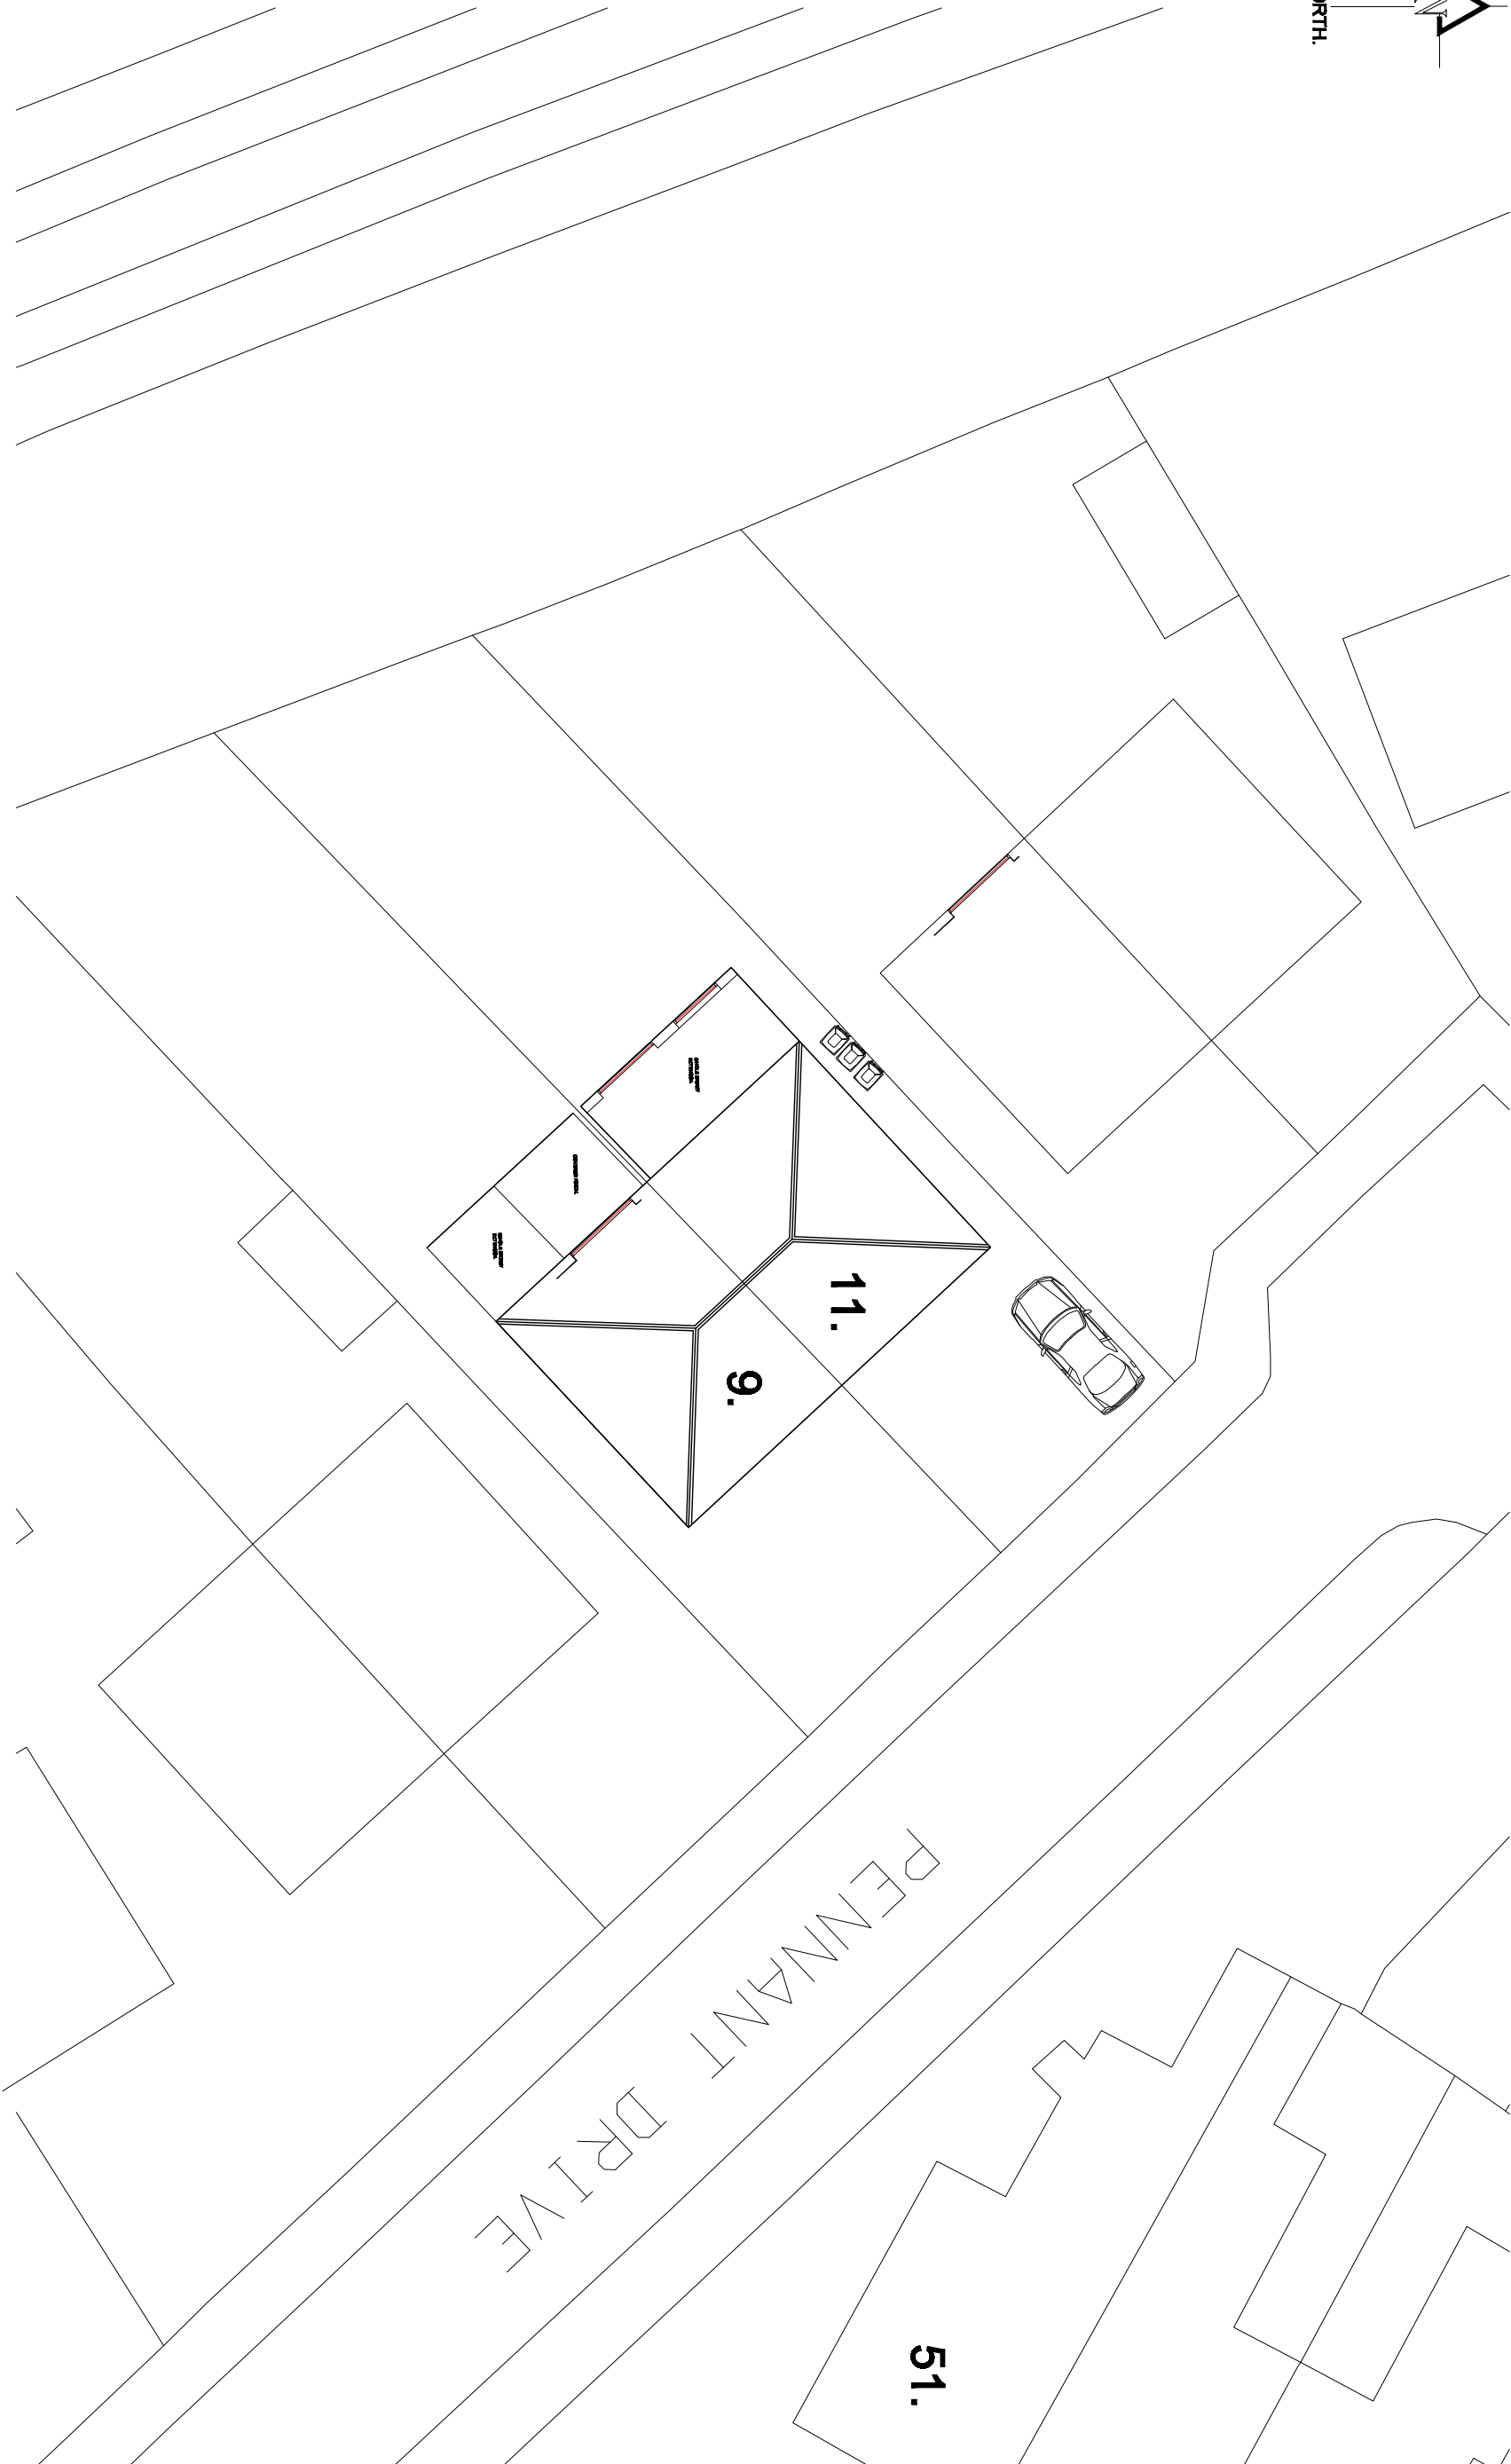


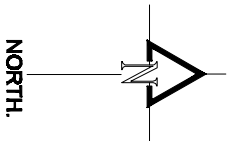

EXISTING SITE PLAN.

Revision.

Title :

LAWFUL CERTIFICATE FOR PROPOSED OUT BUILDING
IN REAR GARDEN.

Project :

11, PENNANT DRIVE,
PRESTWICH,
MANCHESTER.
M25 3BT

MTC Designs

Scale: 1:200 @ A3
Date: December 2024.

31 Extent Drive Bolton BL2 6TB
T: 01204 416114 M: 0770826514
Email: michael@mtcd.co.uk

Drawing No:

LC04