




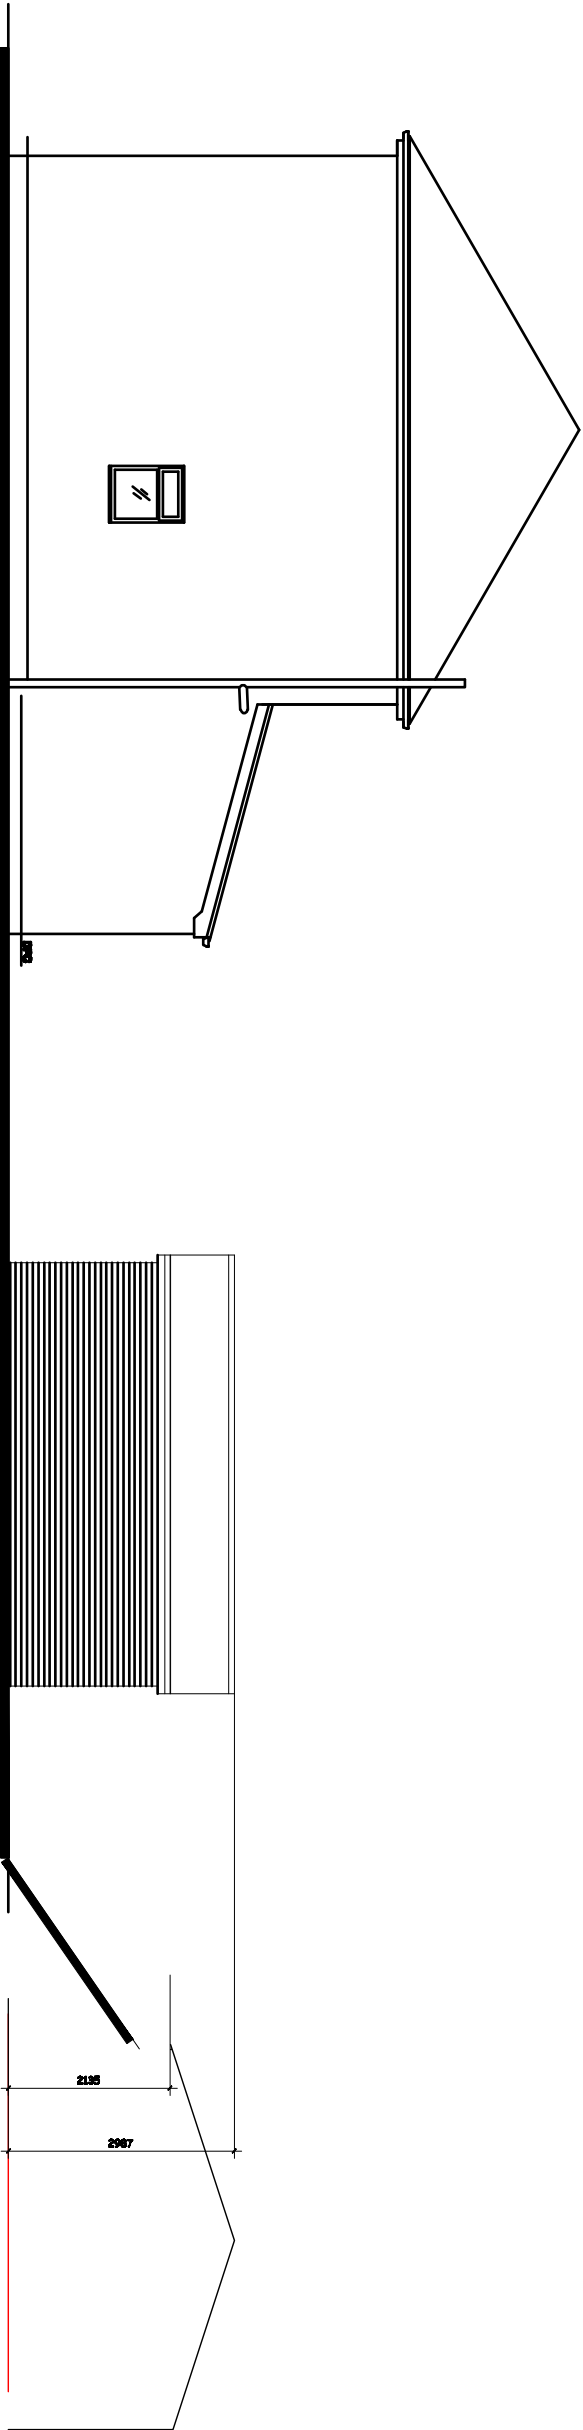

PROPOSED SIDE ELEVATION.
Minimum 2.1m From Boundary.

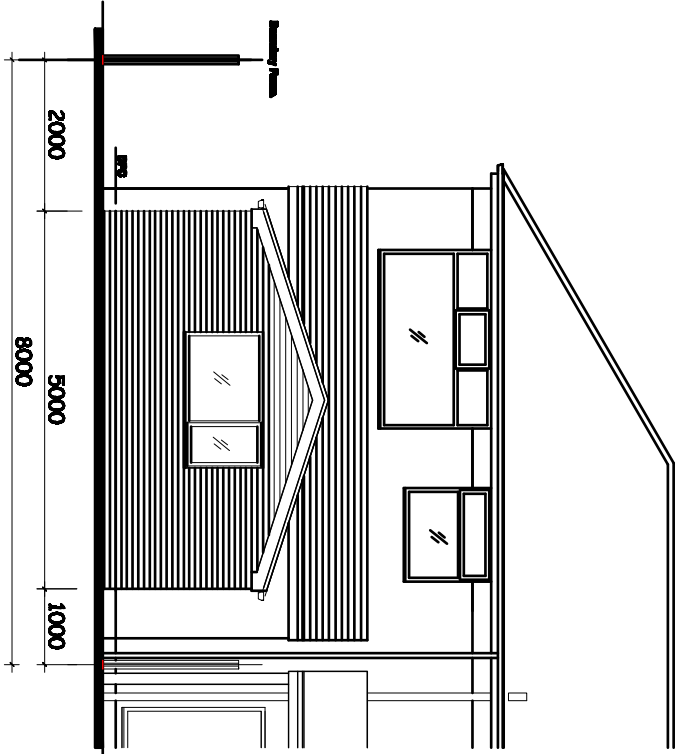

PROPOSED REAR ELEVATION.

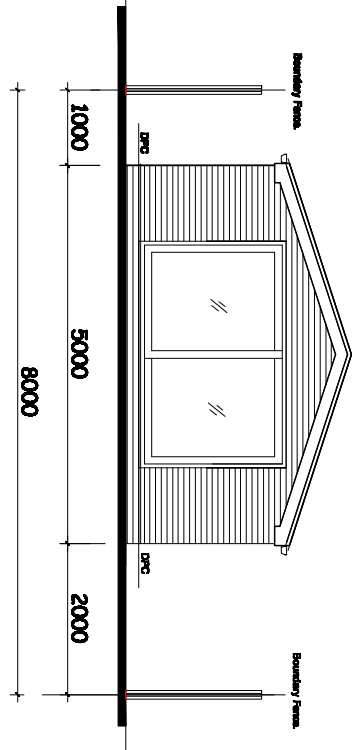

Revision	Title : LAWFUL CERTIFICATE FOR PROPOSED OUTBUILDING IN REAR GARDEN.	Project : 11, PENNANT DRIVE, PRESTWICH, MANCHESTER, M26 3BT	MTC Designs Scale 1:100 @ A3 Date: December 2024.	51 Edend Drive Bolton BL2 6TB T: 01204 418714 M: 07760220914 Email: info@mtcdesigns.co.uk
			Drawing No: LC01	