





0 METRES 5  
 0 5  
 SCALE 1:50 & 1:100 @ A3

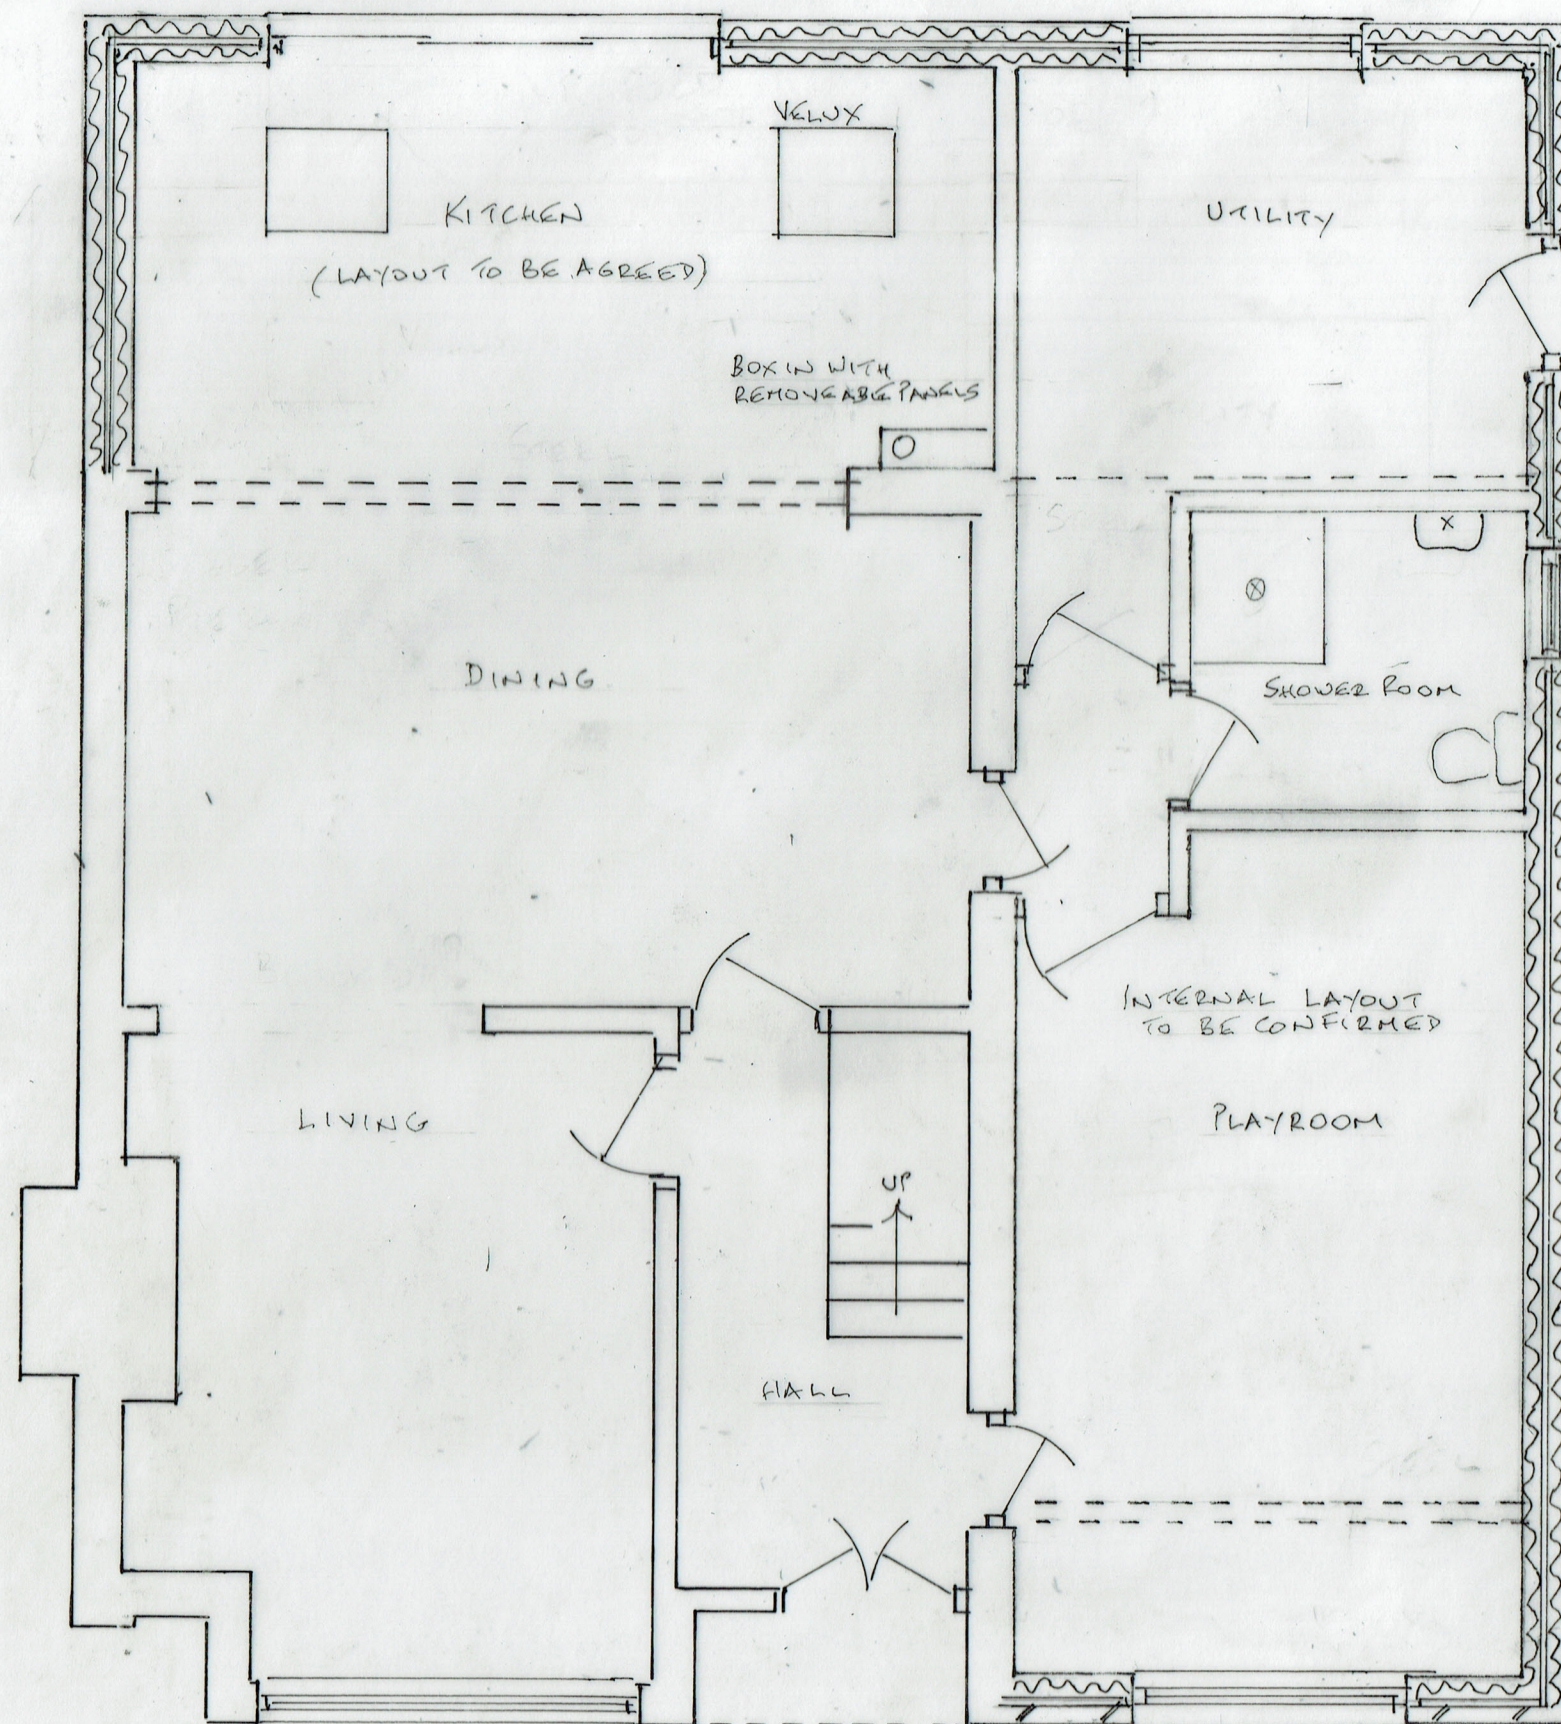

FRONT ELEVATION

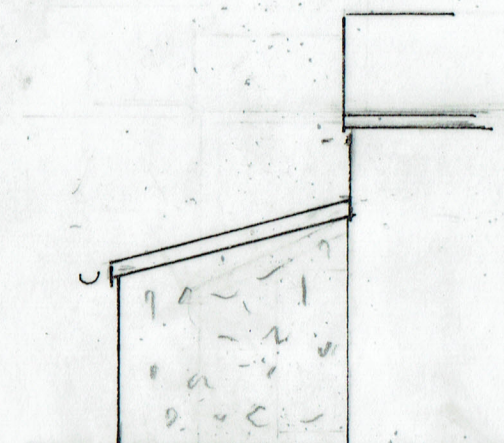

SIDE ELEVATION

### 3. PROPOSED GROUND FLOOR PLAN

17/03/2025

25/800/03

TWO STOREY SIDE EXTENSION

12 TAMWORTH DRIVE, BURY BL8 1DP