



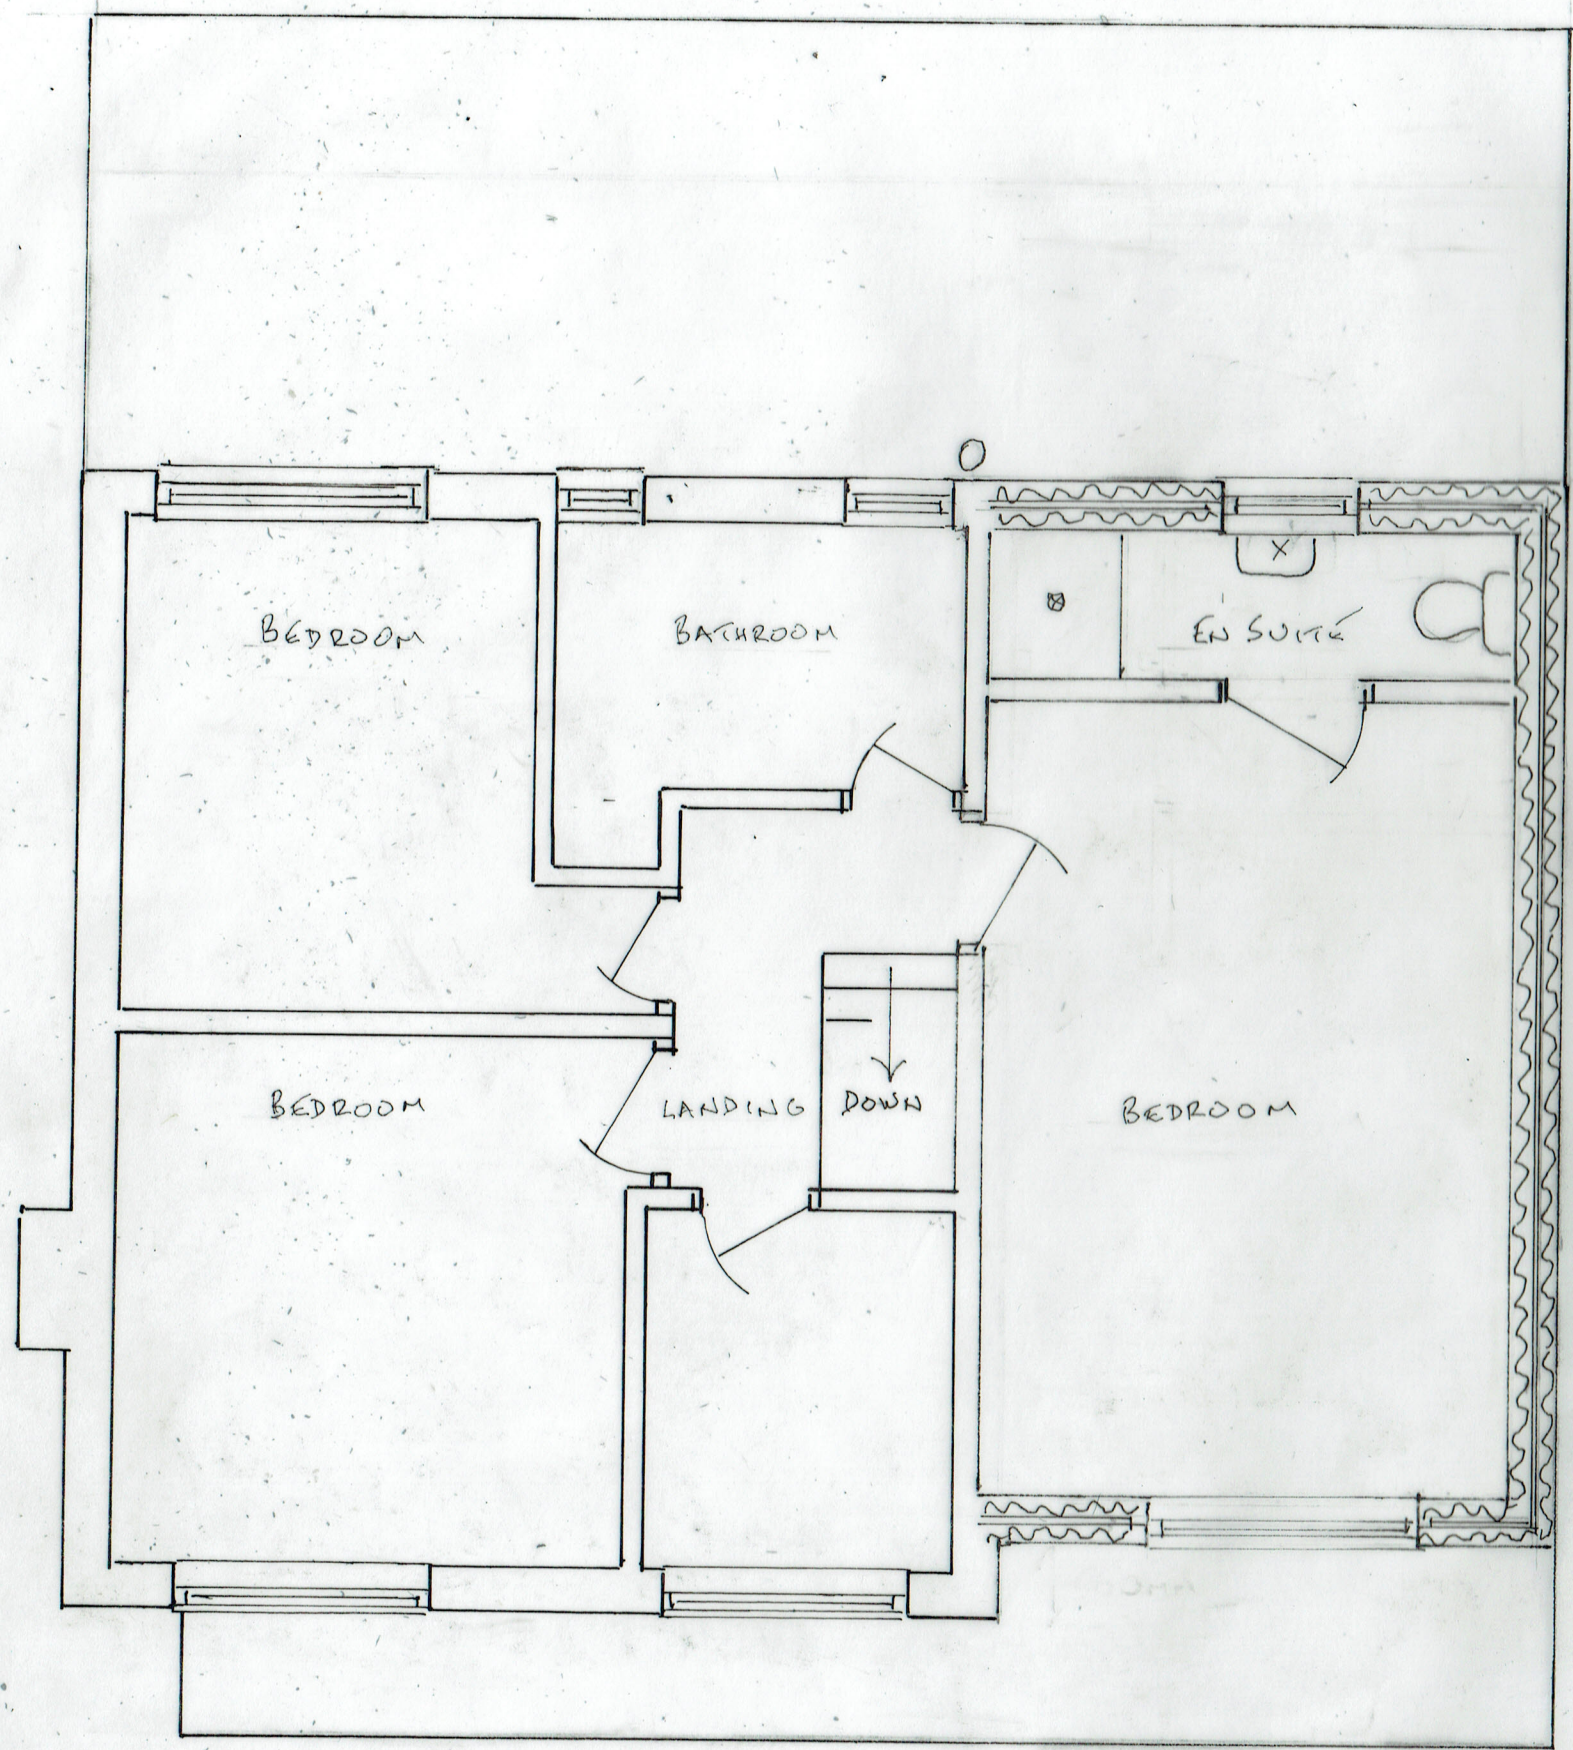

0 METRES 5
 SCALE 1:50 = 1:100 Q A3

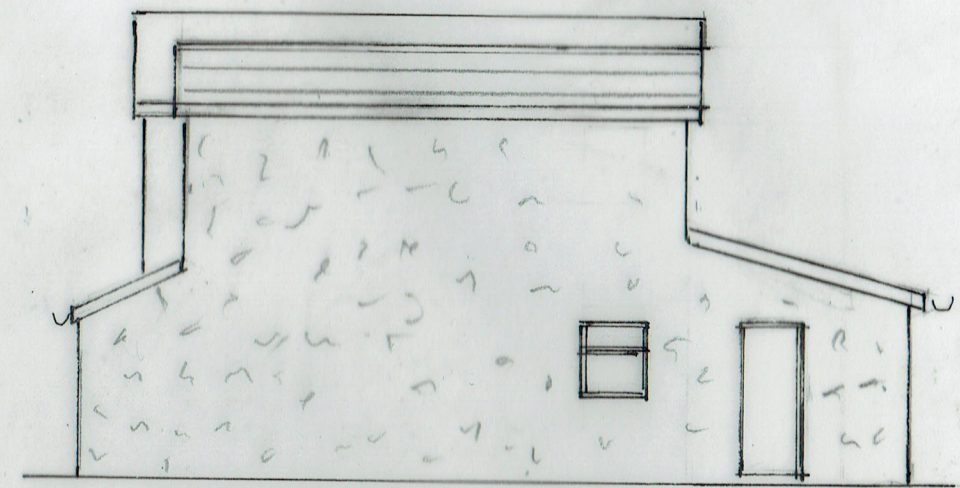

SIDE ELEVATION



REAR ELEVATION

4/ PROPOSED FIRST FLOOR PLAN

17/03/2025 25/800/04
 TWO STOREY SIDE EXTENSION
 12 TANWORTH DRIVE, BURY BL8 1DP