




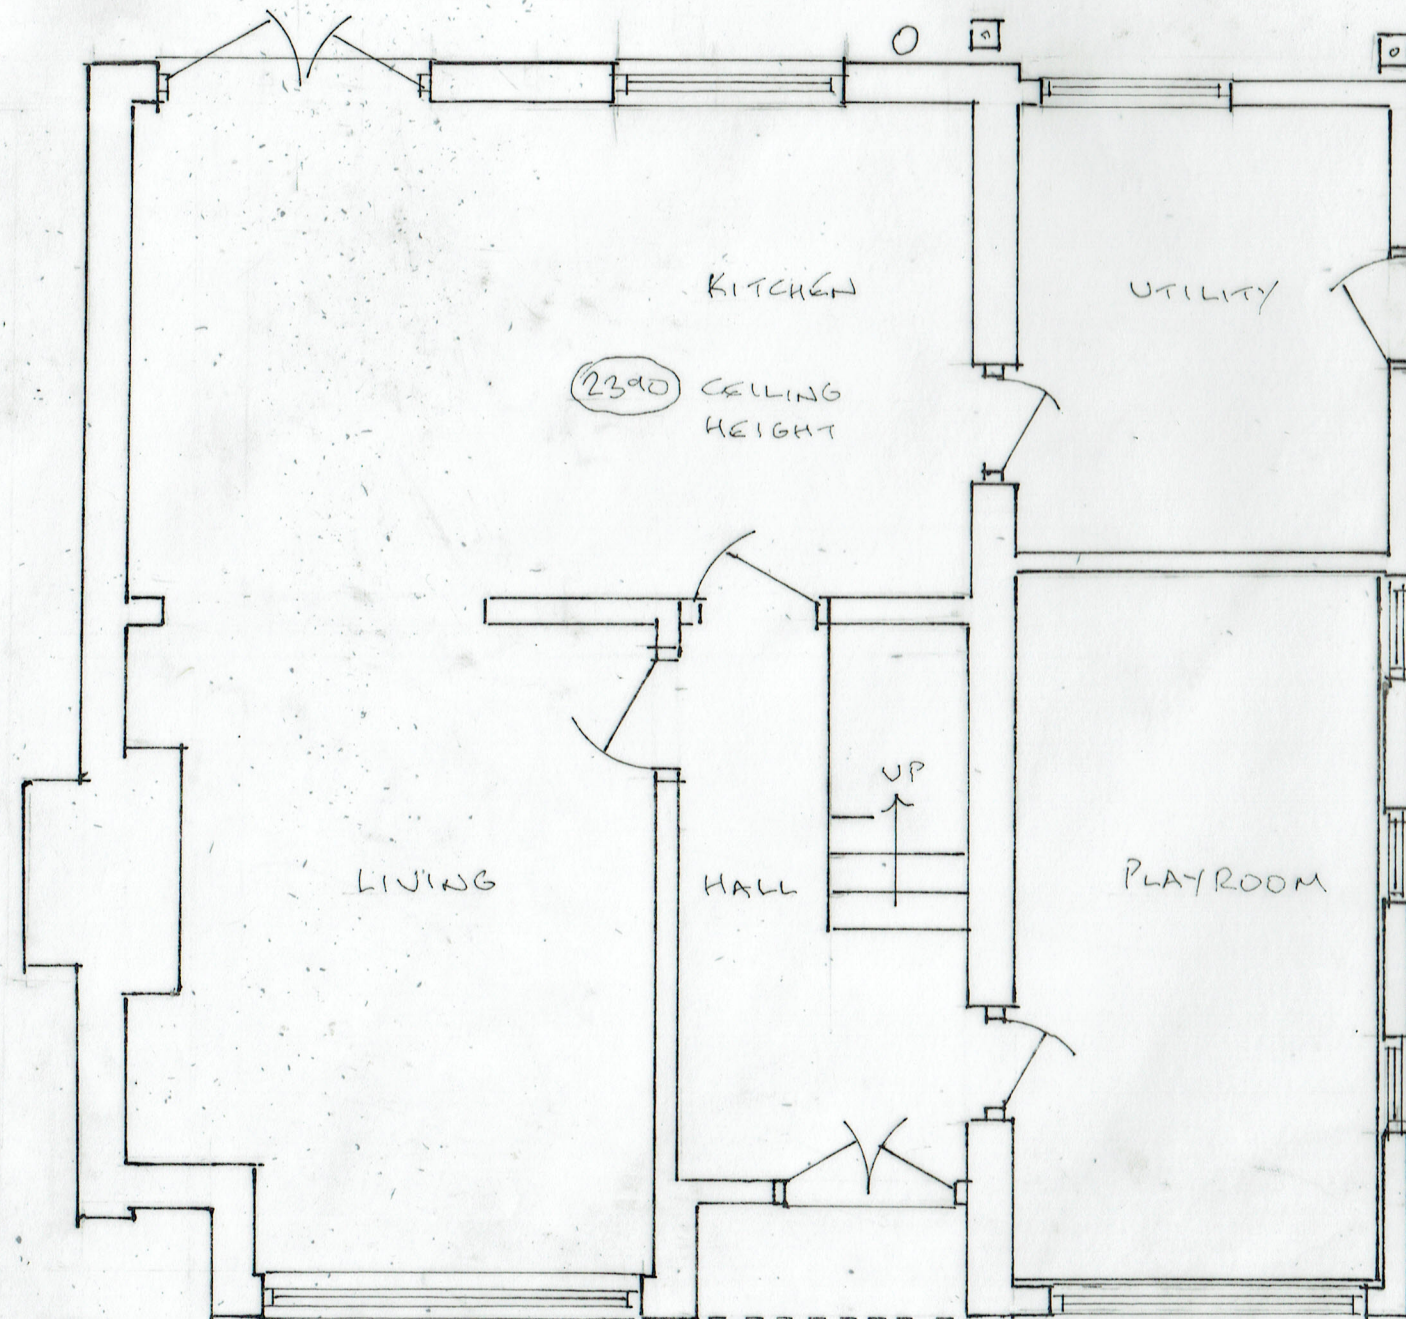

METRES
 0 5
 SCALE 1:50 & 1:100 @ A3

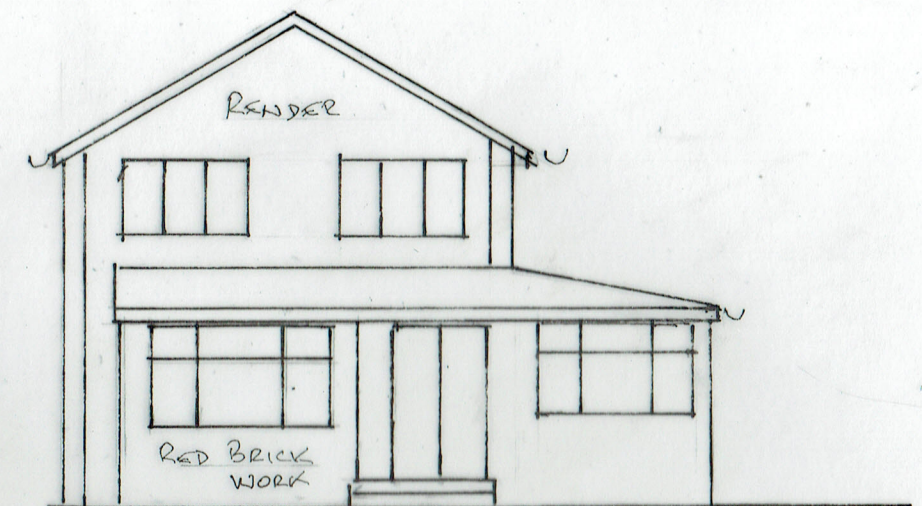

FRONT ELEVATION

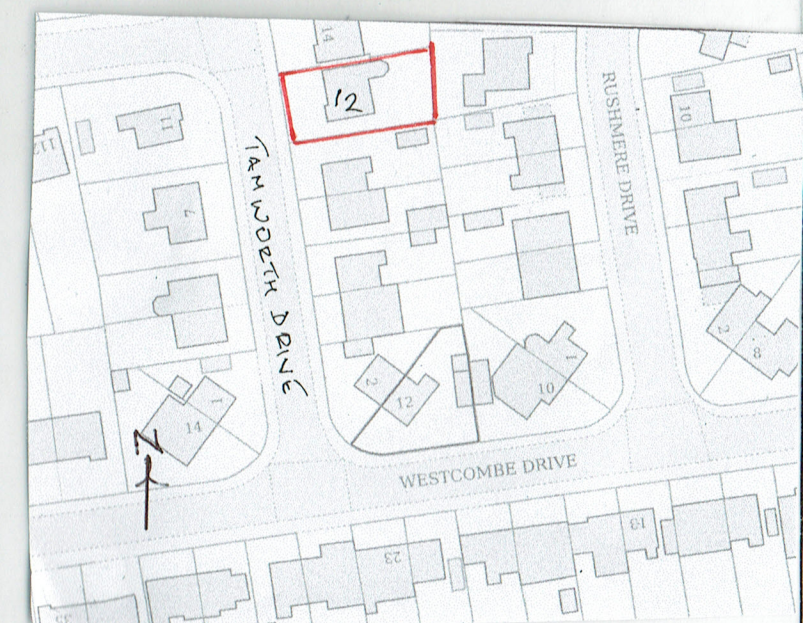

LOCATION PLAN (1:1250)

BOUNDARY FENCE

1. EXISTING GROUND FLOOR PLAN

17/03/2025

25/800/01

TWO STOREY SIDE EXTENSION

12 TAMWORTH DRIVE, BURY BL8 1DP