


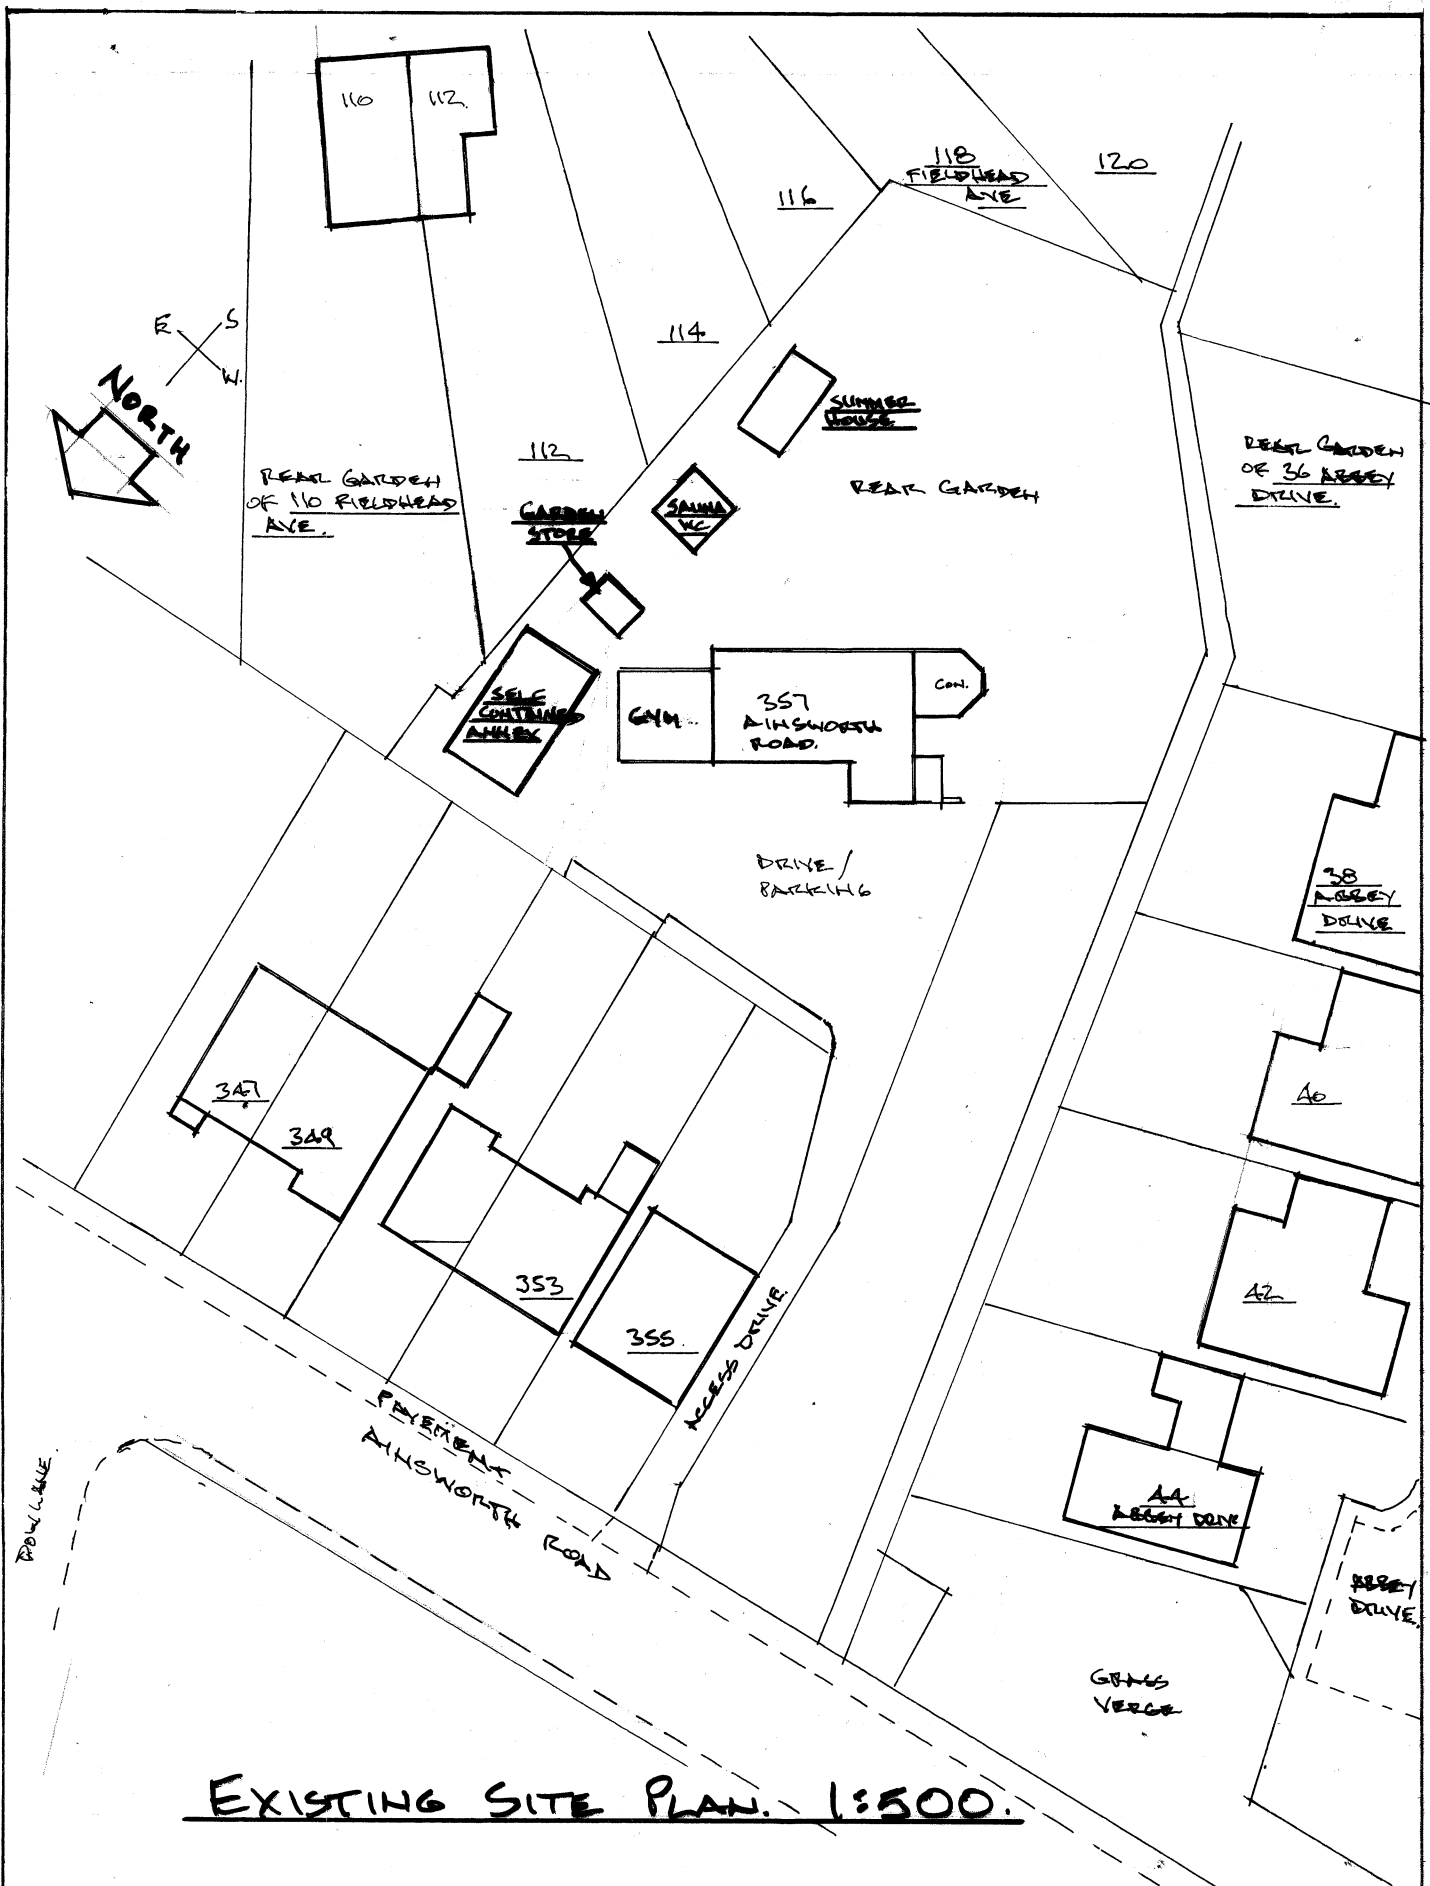

EXISTING SITE PLAN. 1:500.

357 AINSWORTH ROAD, BURY

MAY. 20

DWG No. 1