




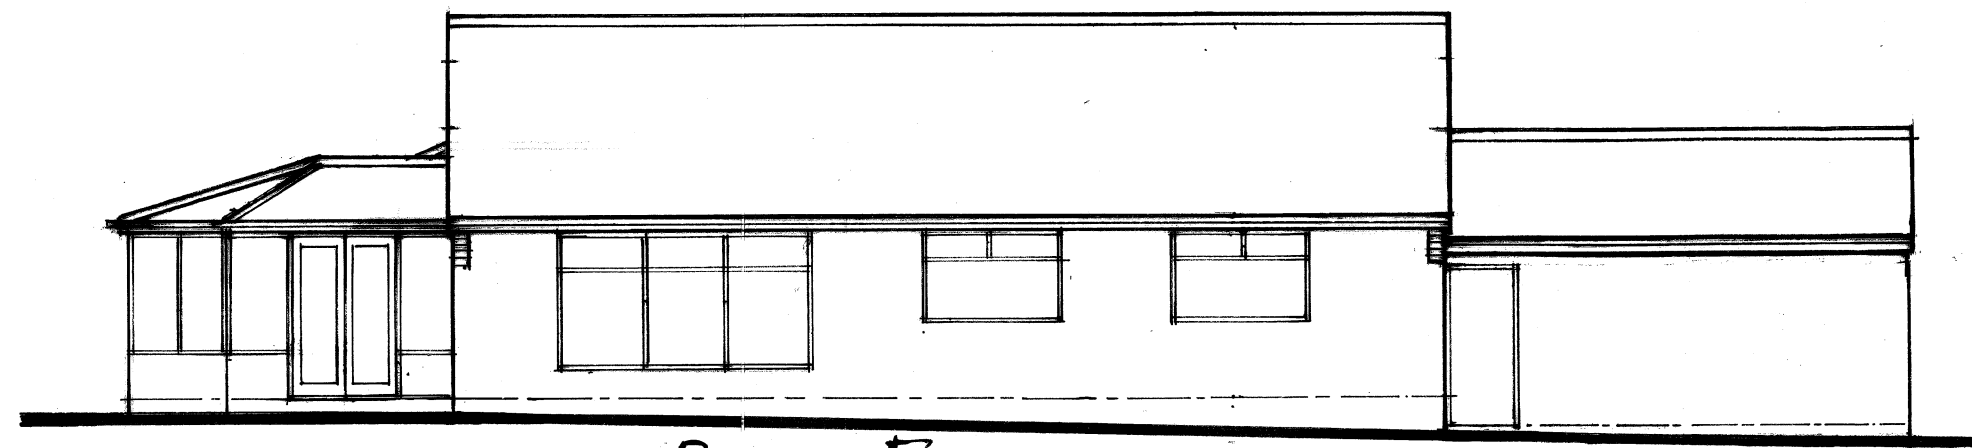


REAR ELEVATION

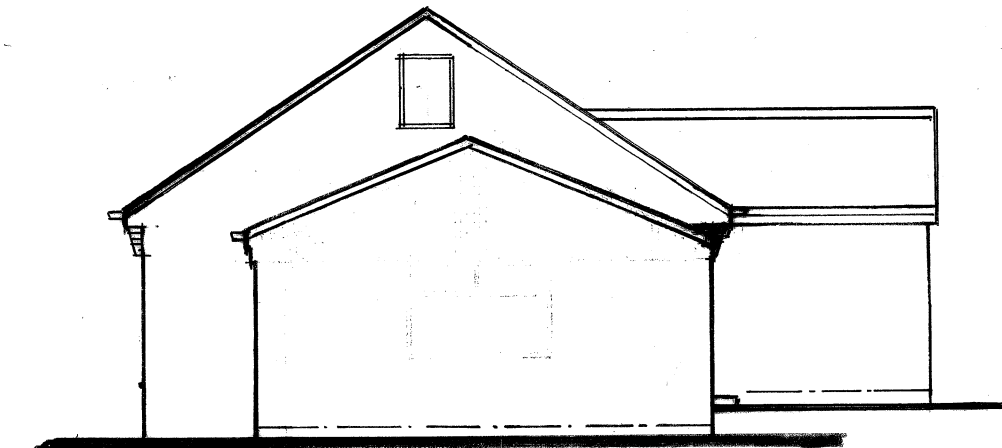


L.H. SIDE ELEVATION

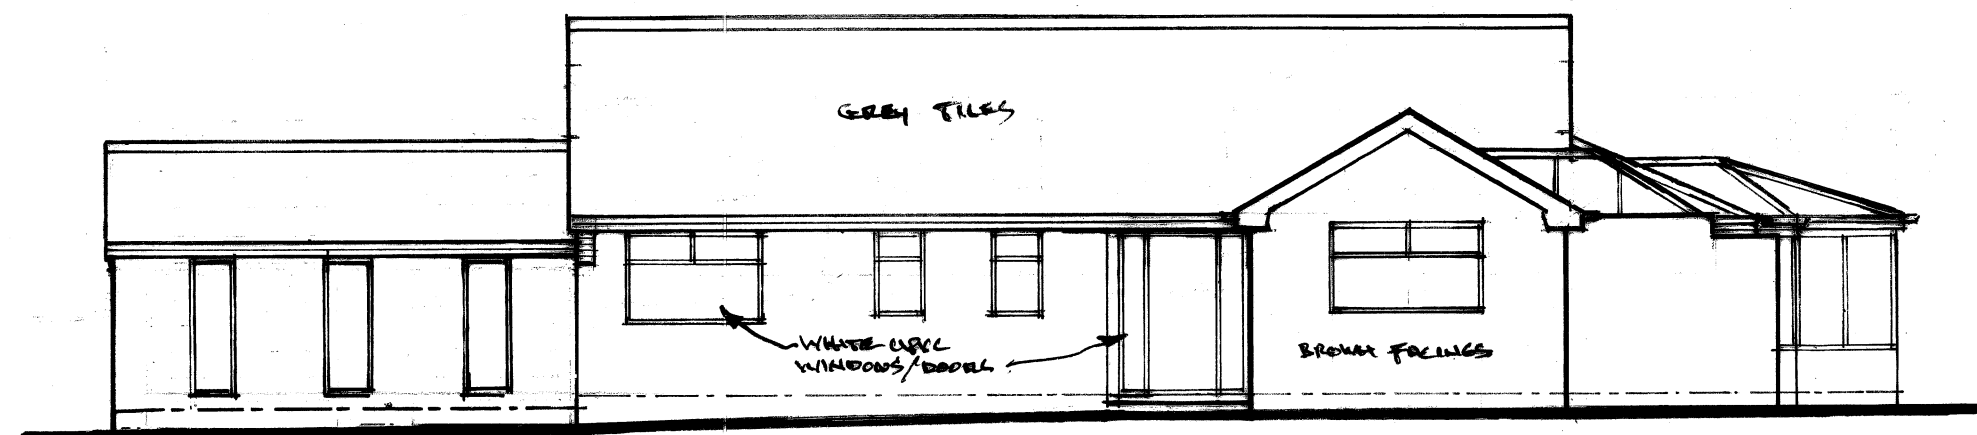


FRONT ELEVATION

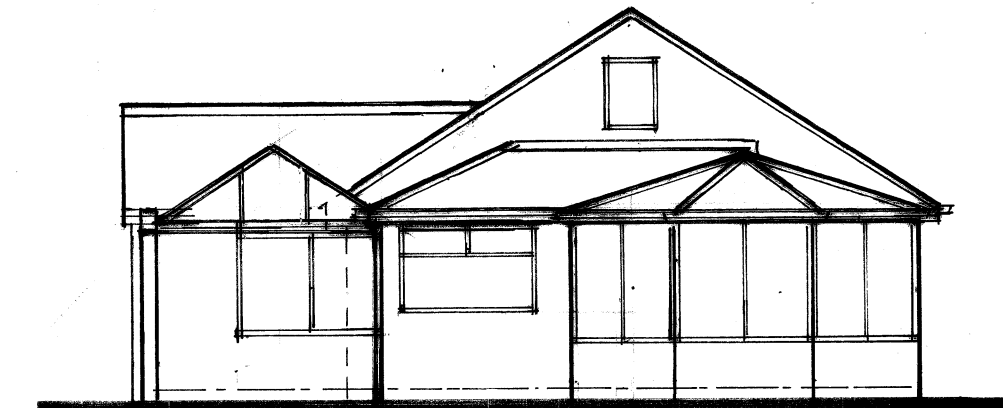

R.H. SIDE ELEVATION

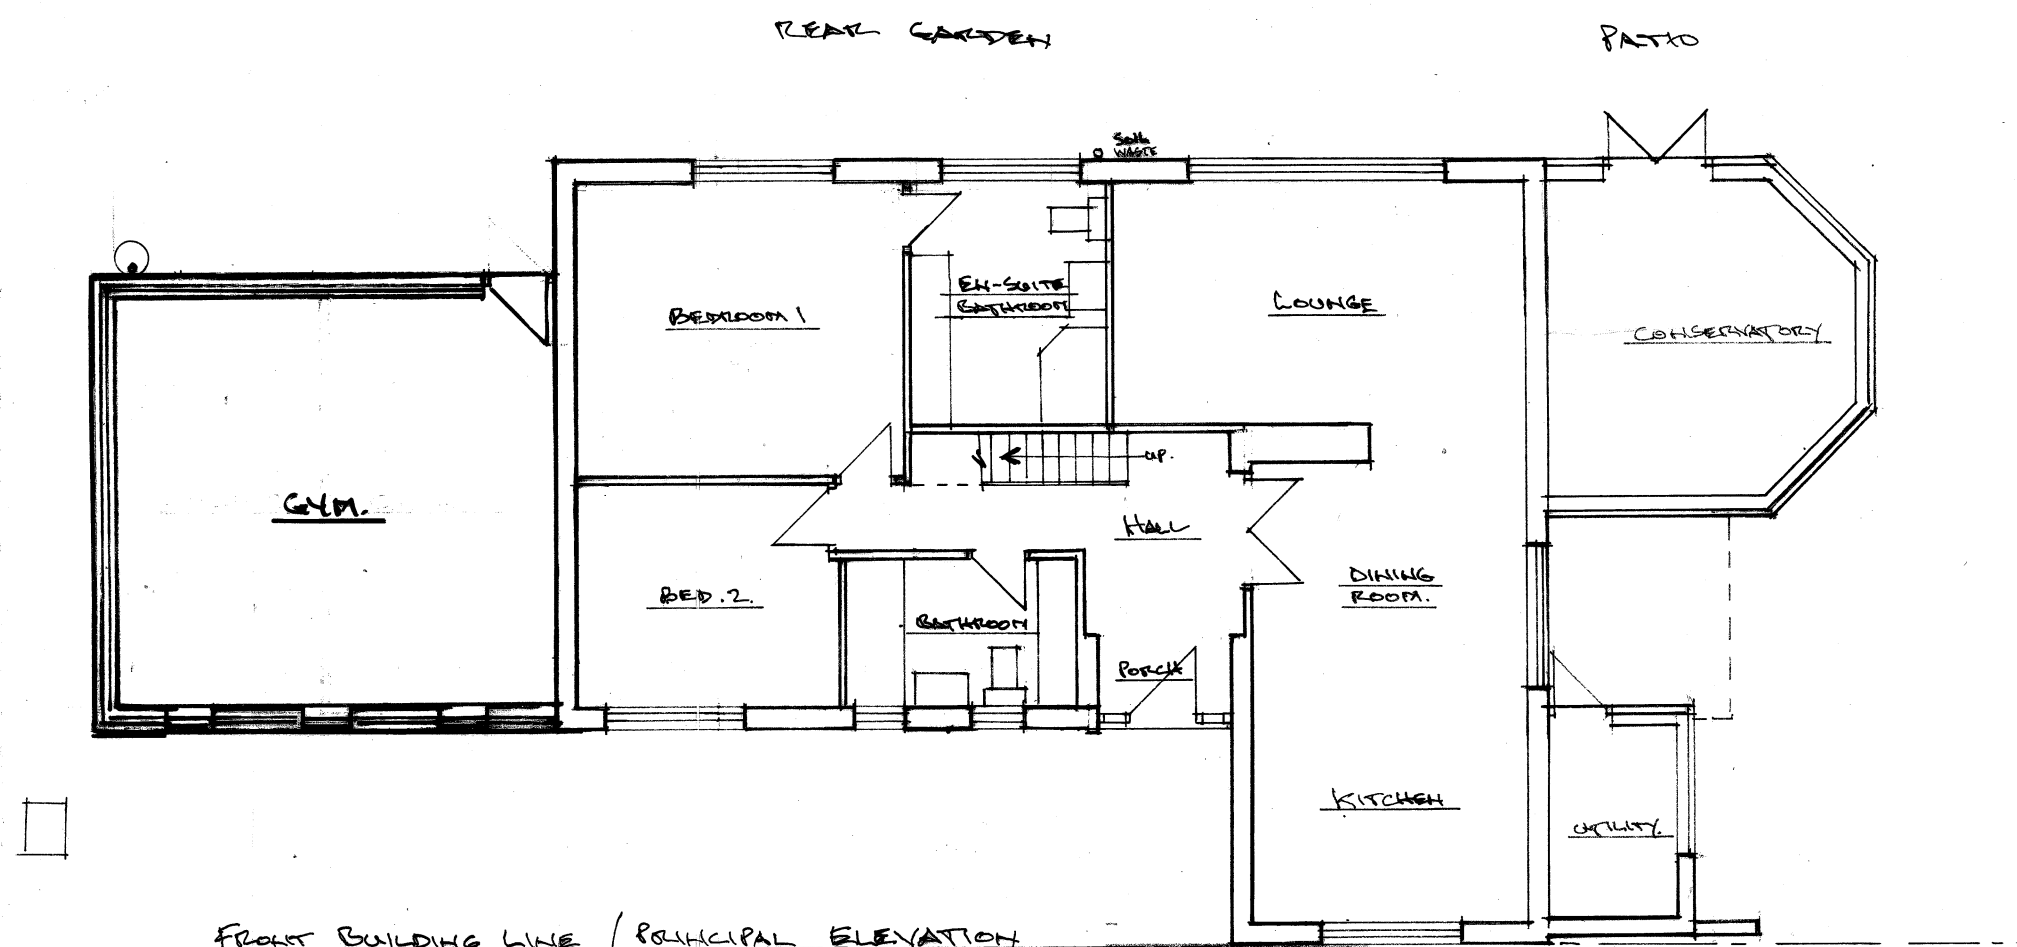

FRONT BUILDING LINE / PRINCIPAL ELEVATION

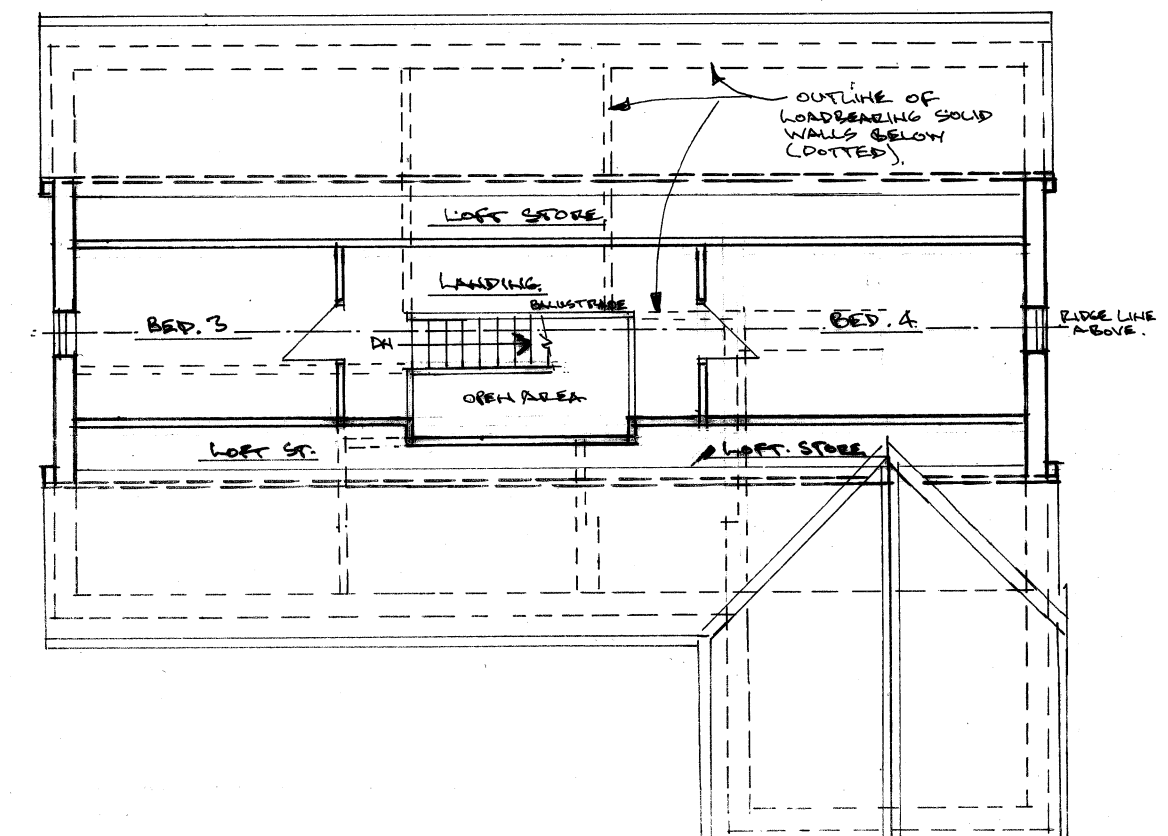

|   |                        |                       |                         |
|---|------------------------|-----------------------|-------------------------|
| Architectural & Building Services<br>NEIL BUTTERWORTH<br>Tel:<br>Mobile: 07785 275483<br>89 Higher Ainsworth Road,<br>Radcliffe, Manchester M26 4JJ |                        |                       |                         |
| Job Title <u>PROPOSED TWO STOREY REAR/SIDE</u><br><u>EXTENSION &amp; HOUSE RE-MODELLING</u><br><u>AT 351 AINSWORTH ROAD, BURY.</u>                  |                        |                       |                         |
| Drawing Title <u>EXISTING PLANS &amp; ELEVATIONS</u>                                                                                                |                        |                       |                         |
| Scale<br><u>1:100</u>   | Date<br><u>DEC. 24</u> | Drawn by<br><u>NB</u> | Drawing No.<br><u>2</u> |