

The Copyright of a drawing belongs to P.J.H Architectural Services Ltd and shall not be used or reproduced in any form without its express permission.

All dimensions to be checked on site prior to the commencement of any work.


For the avoidance of doubt all dimensions are measured to wall structure and not the internal/external finishes unless otherwise stated.

Where any discrepancy is found to exist within or between drawings and/or documents and site, it should be reported to the client and P.J.H Architectural Services Ltd immediately.

P.J.H Architectural Services Ltd shall not be liable for any use of drawings and documents for any purpose other than for which the same were prepared by or on behalf of P.J.H Architectural Services Ltd.

Drawing to be read in strict conjunction with structural engineers details. Note, with regards to structural elements and details these take precedence over the information shown on this drawing.

Please send any corrections and discrepancies's to: enquiry@pjhas.co.uk

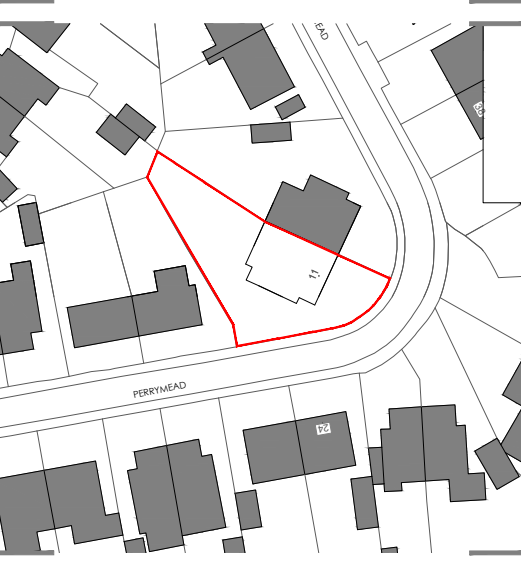

Legend

hatch denotes existing perimeter walls

hatch denotes assumed existing stud walls

hatch denotes assumed existing block walls

hatch denotes proposed perimeter walls

hatch denotes proposed internal stud walls

hatch denotes proposed internal block walls

hatch denotes extended/updated areas

denotes roof lights above

denotes new steelwork above


denotes walls removed

hatch denotes new roof


All internal dimensions shown are approximate

Proposed planning drawings

Rev ref	Description	Date
Project	Ground floor rear extension & associated internal works	
Site Address	11 Perrymead Prestwich Manchester M25 2QJ	
Client	Mr Chris Todd	
Drawing status	Planning	
Drawing title	Proposed ground floor plan and roof plan	
Date	March 2025	
Scale	1:50 @ A1	Drawn P.J.H CK J.B
Dwg No.	2025-1907-P-102	Rev -

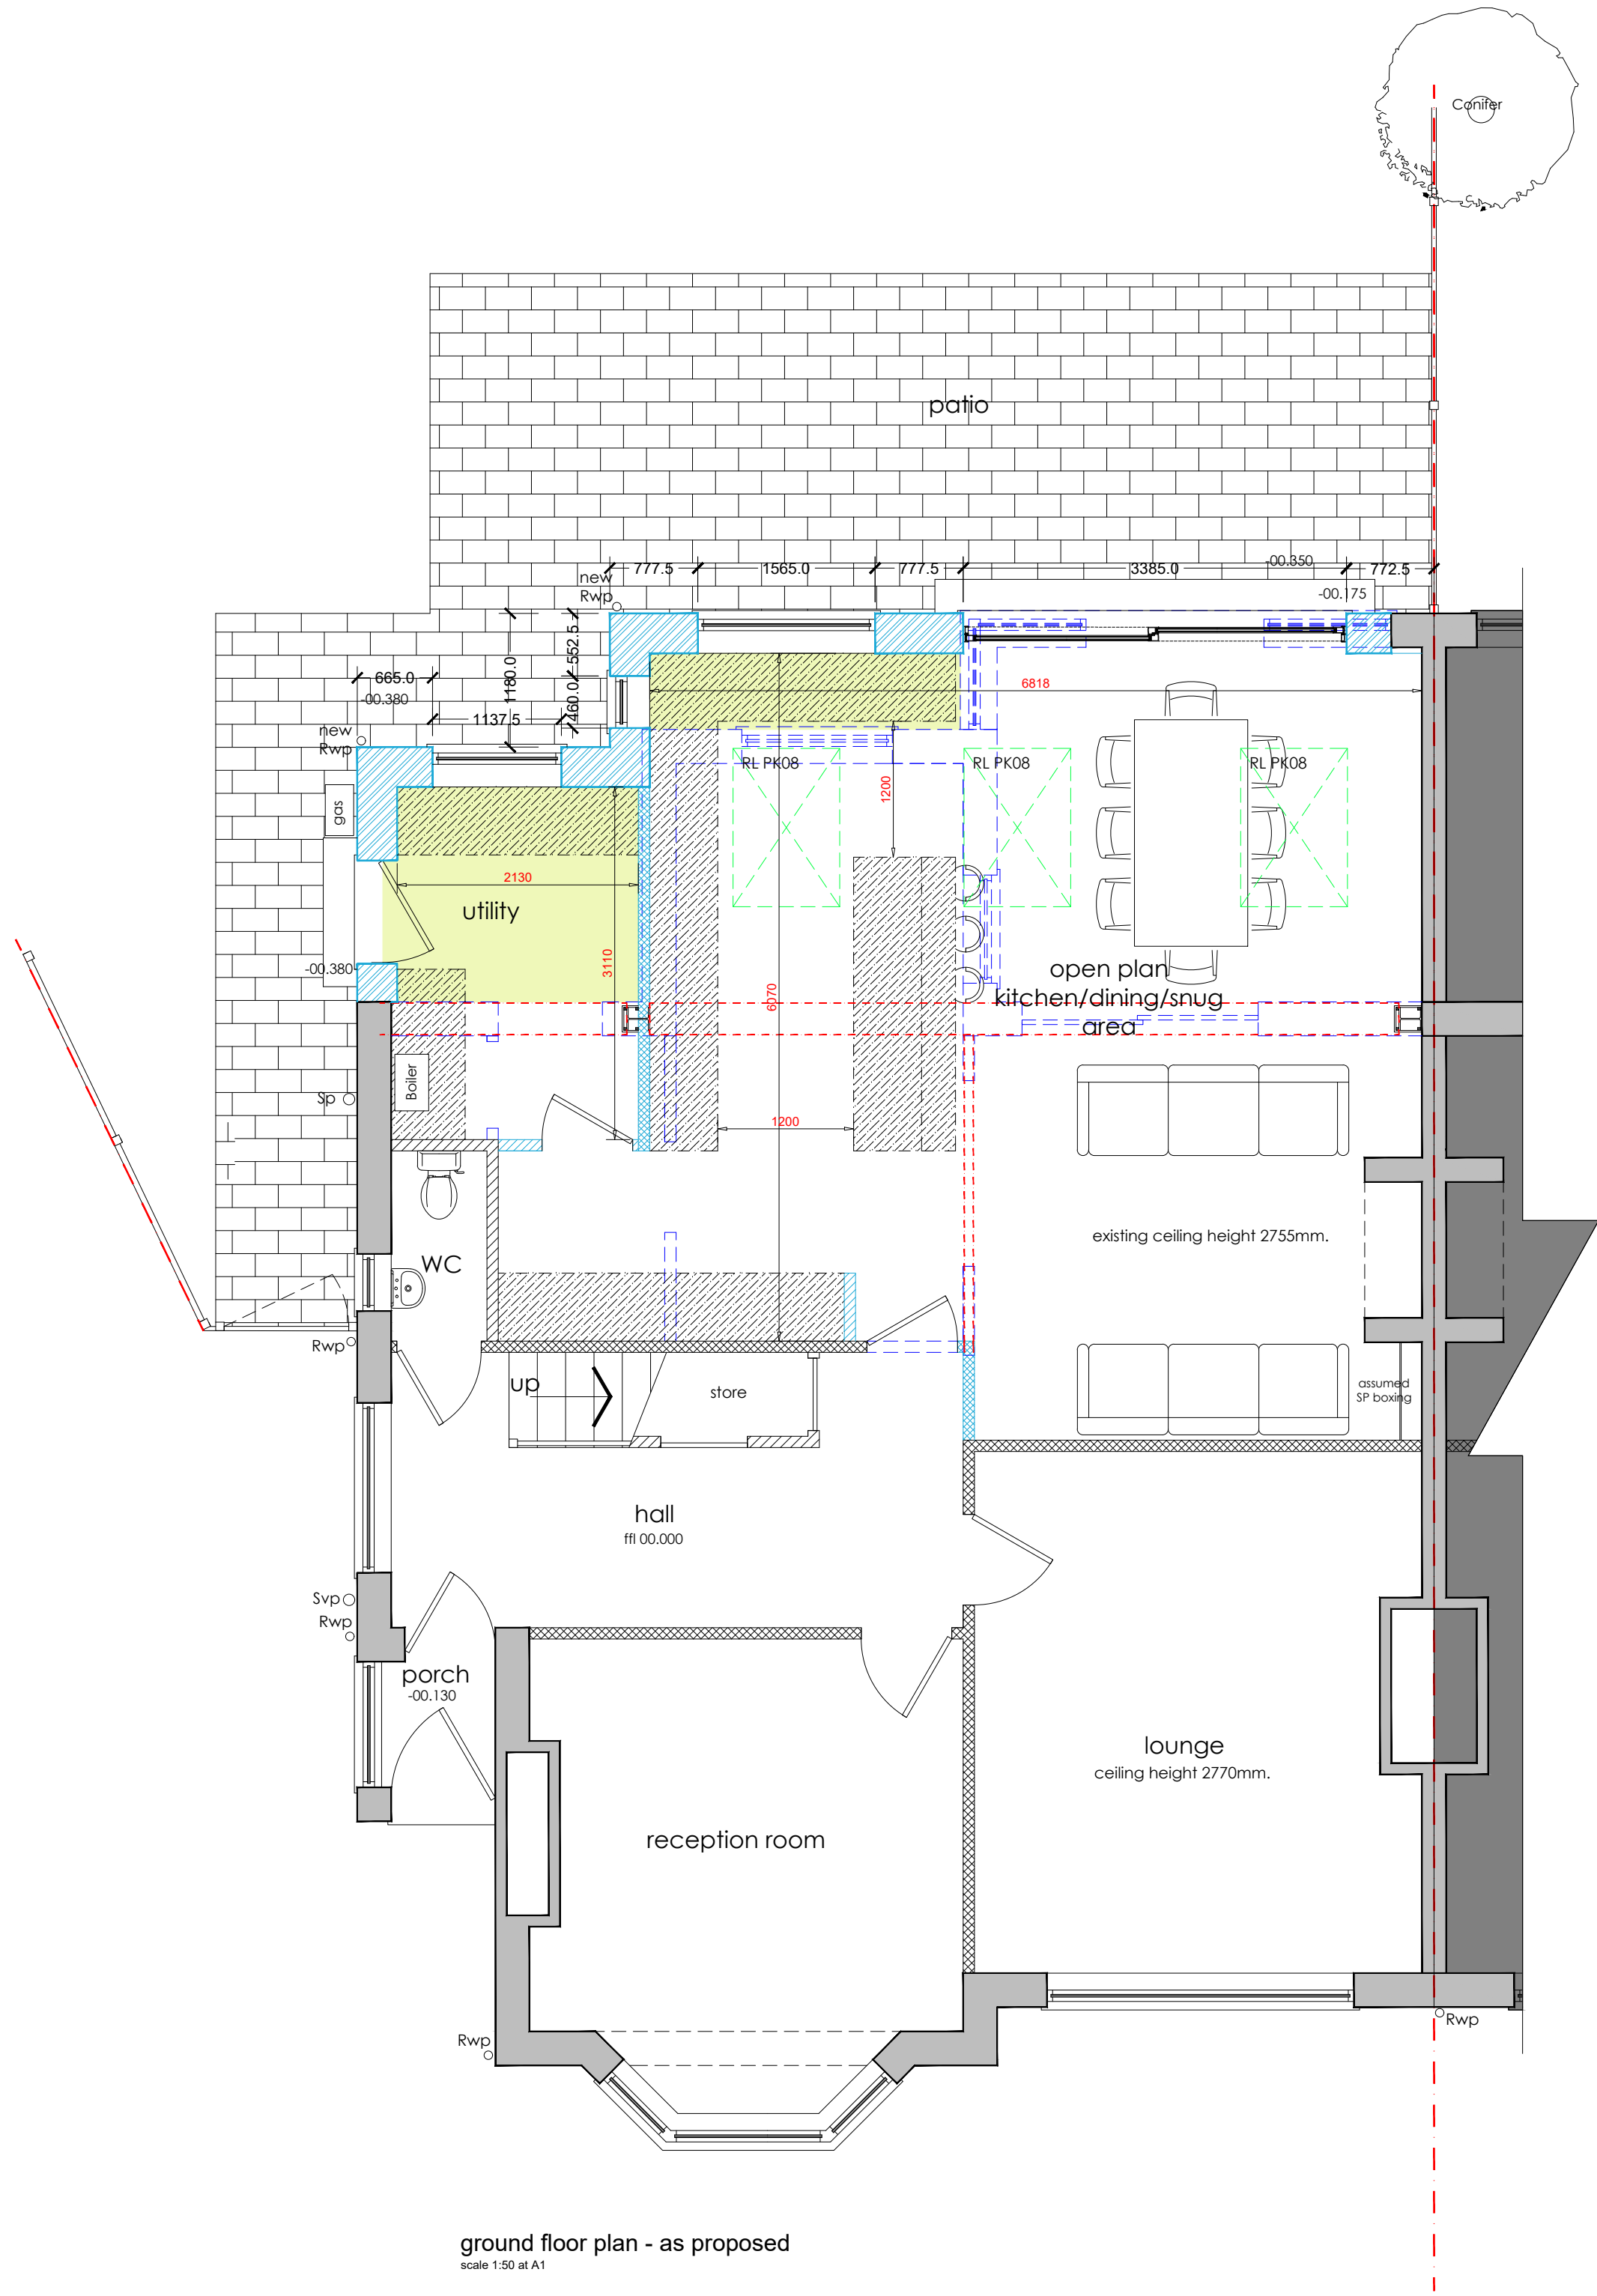

ground floor plan - as proposed
scale 1:50 at A1

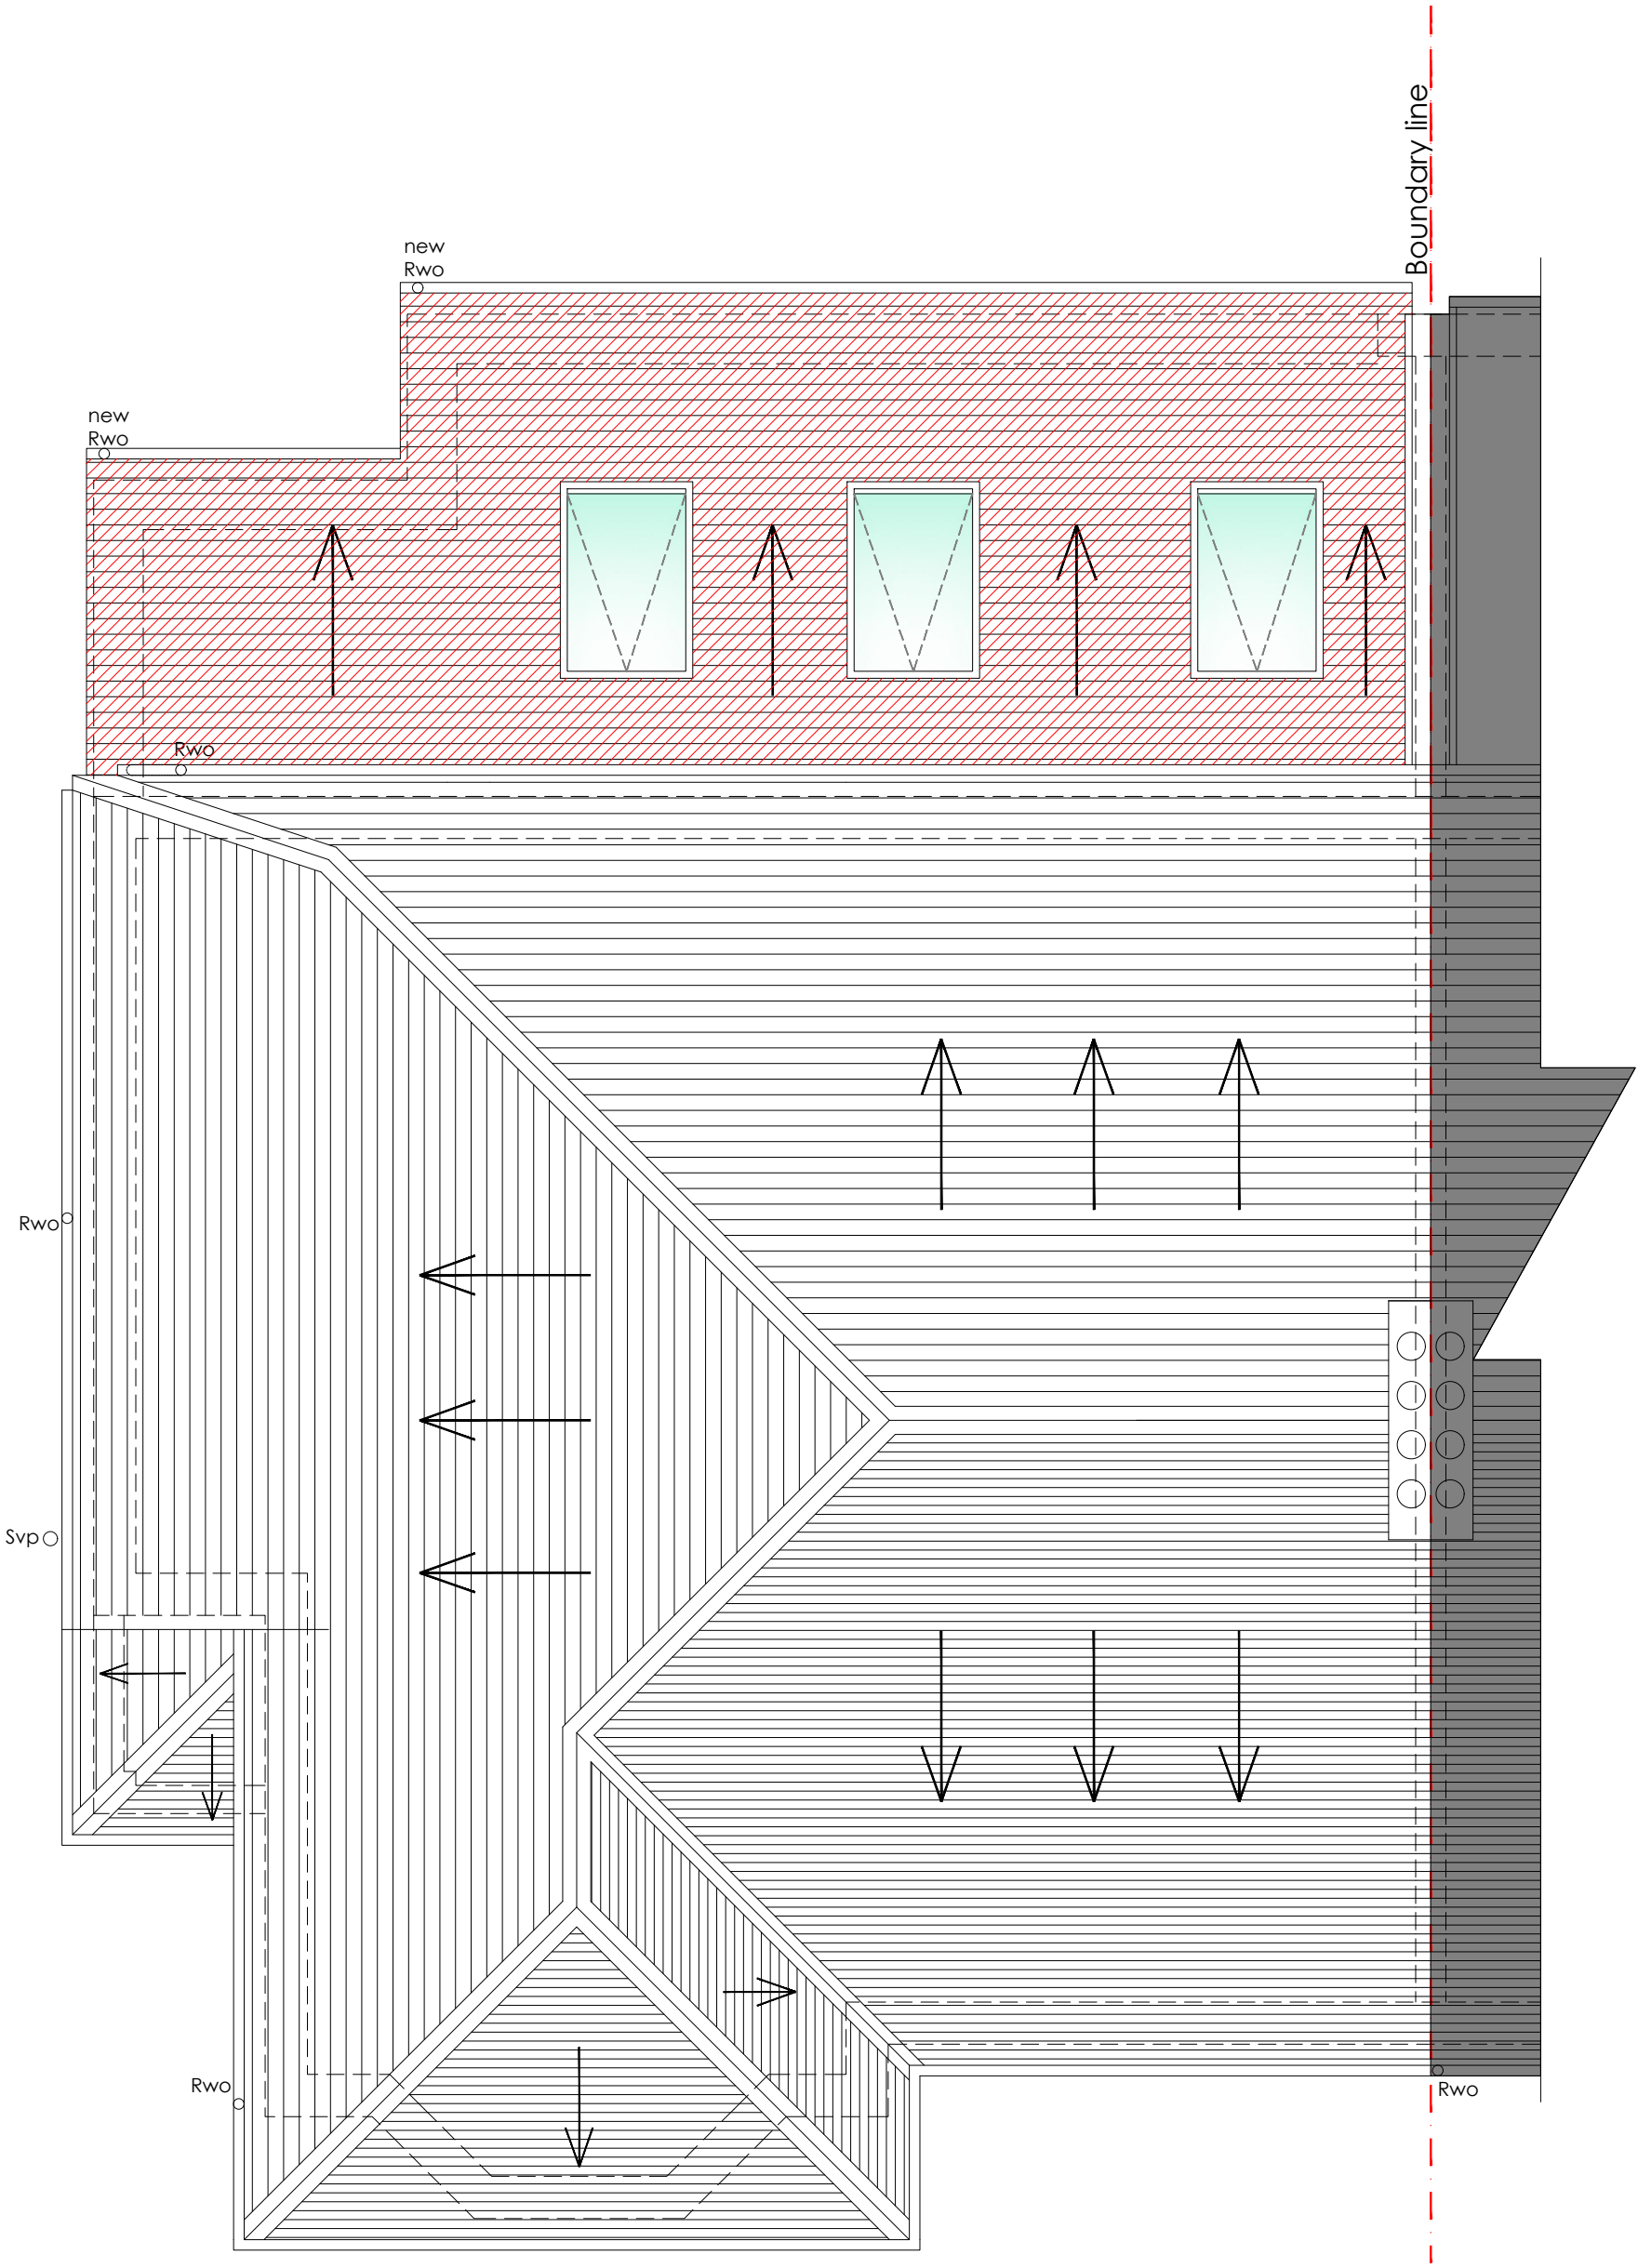

roof plan - as proposed
scale 1:50 at A1

