


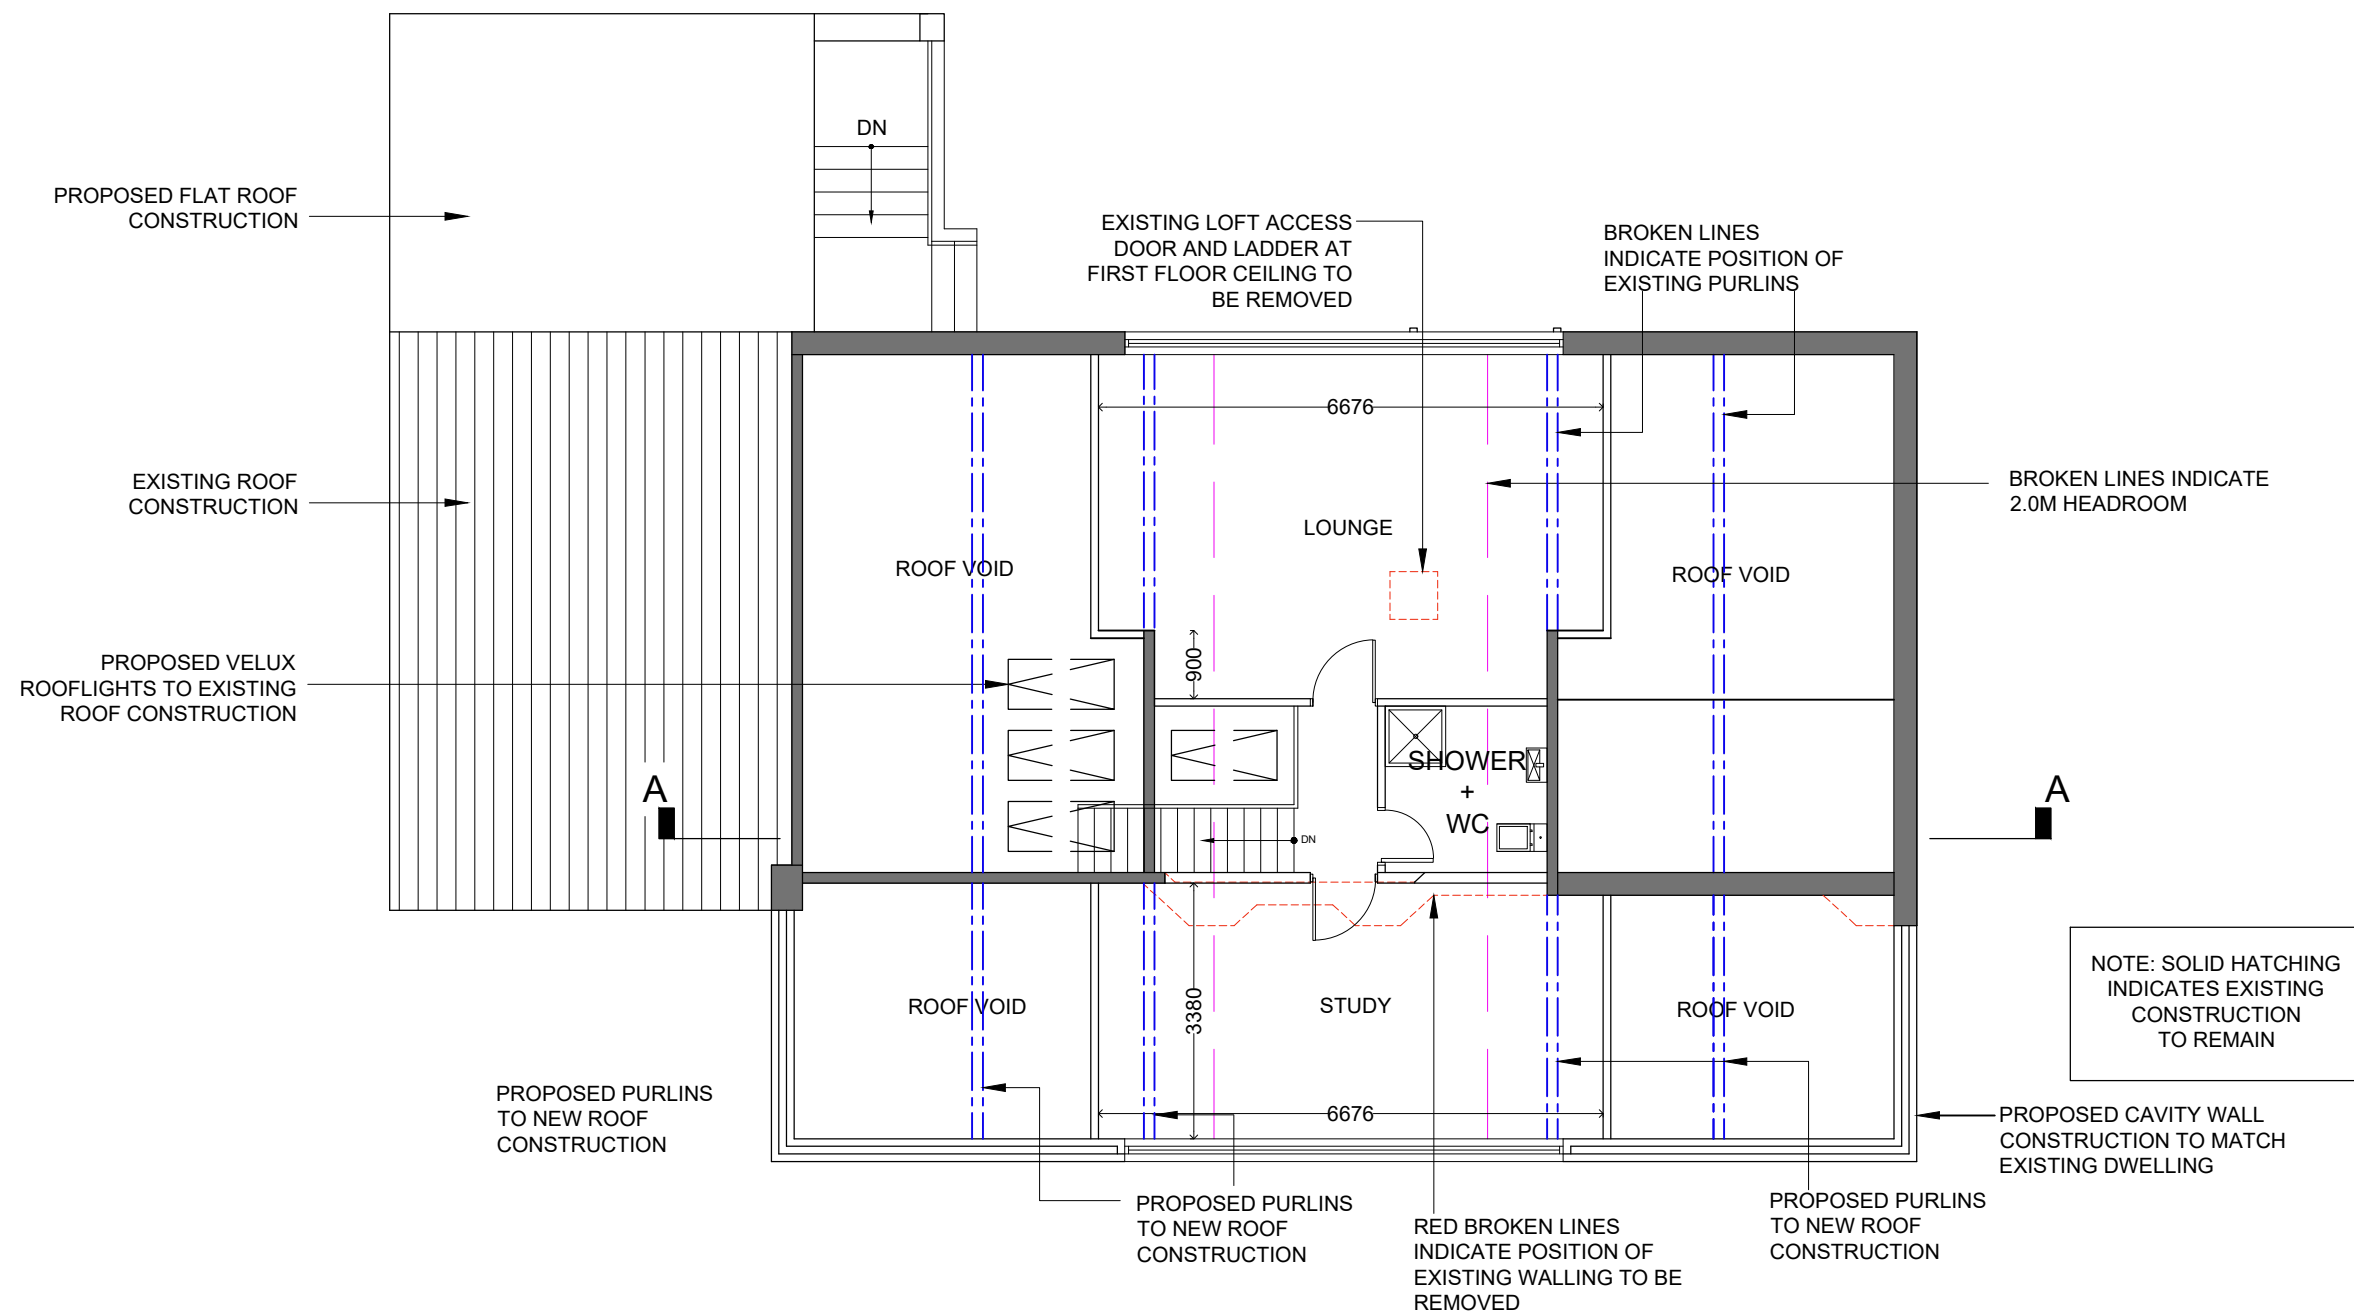

PROPOSED SECOND FLOOR PLAN

REV	DESCRIPTION
A	FLOOR PLAN LAYOUT REVISED 04.09.23 D.D.
B	GENERAL AMENDMENTS & SKYLIGHTS ADDED R.S.P. 25.09.23
C	PROPOSED EXTENSION REDUCED IN SIZE, PURLINS REPOSITIONED 600MM 18.10.23 R.L.
D	FRONT EXTERNAL WALL LINED WITH WALL BELOW 01.12.23 D.D.
E	SLIDING DOOR TO REPLACE OPENING DOOR, FLAT ROOF TO PITCH ROOF TO REAR EXTENSION, ADDITIONAL WINDOWS ADDED TO ROOF SPACE. 18.03.25 D.D.

PROPOSED SECOND FLOOR PLAN PROPOSED EXTENSIONS & ALTERATIONS TO DWELLING 3 RINGLEY DRIVE, WHITEFIELD, MANCHESTER M45 7BX	
CLIENT: GILL DWG NO: PL K1103/03 SCALE: 1/100 @ A3 DRAWN BY: D.D. DATE: 10/08/23 REV: E	 NEIL PIKE ARCHITECTS
MICHIGAN HOUSE, 17-19 CHORLEY NEW ROAD, BOLTON, BL1 4QR TEL: 01204 392233 FAX: 01204 528505 WWW.NEILPIKEARCHITECTS.CO.UK EMAIL: INFO@NEILPIKEARCHITECTS.CO.UK	
COPYRIGHT OF THIS DRAWING REMAINS WITH THE ARCHITECT. DO NOT SCALE FROM THIS DRAWING. WORK TO FIGURED DIMENSIONS. CHECK ALL DIMENSIONS ON SITE. IN THE EVENT OF ANY DISCREPANCY REFER QUERY TO THE ARCHITECTS.	