



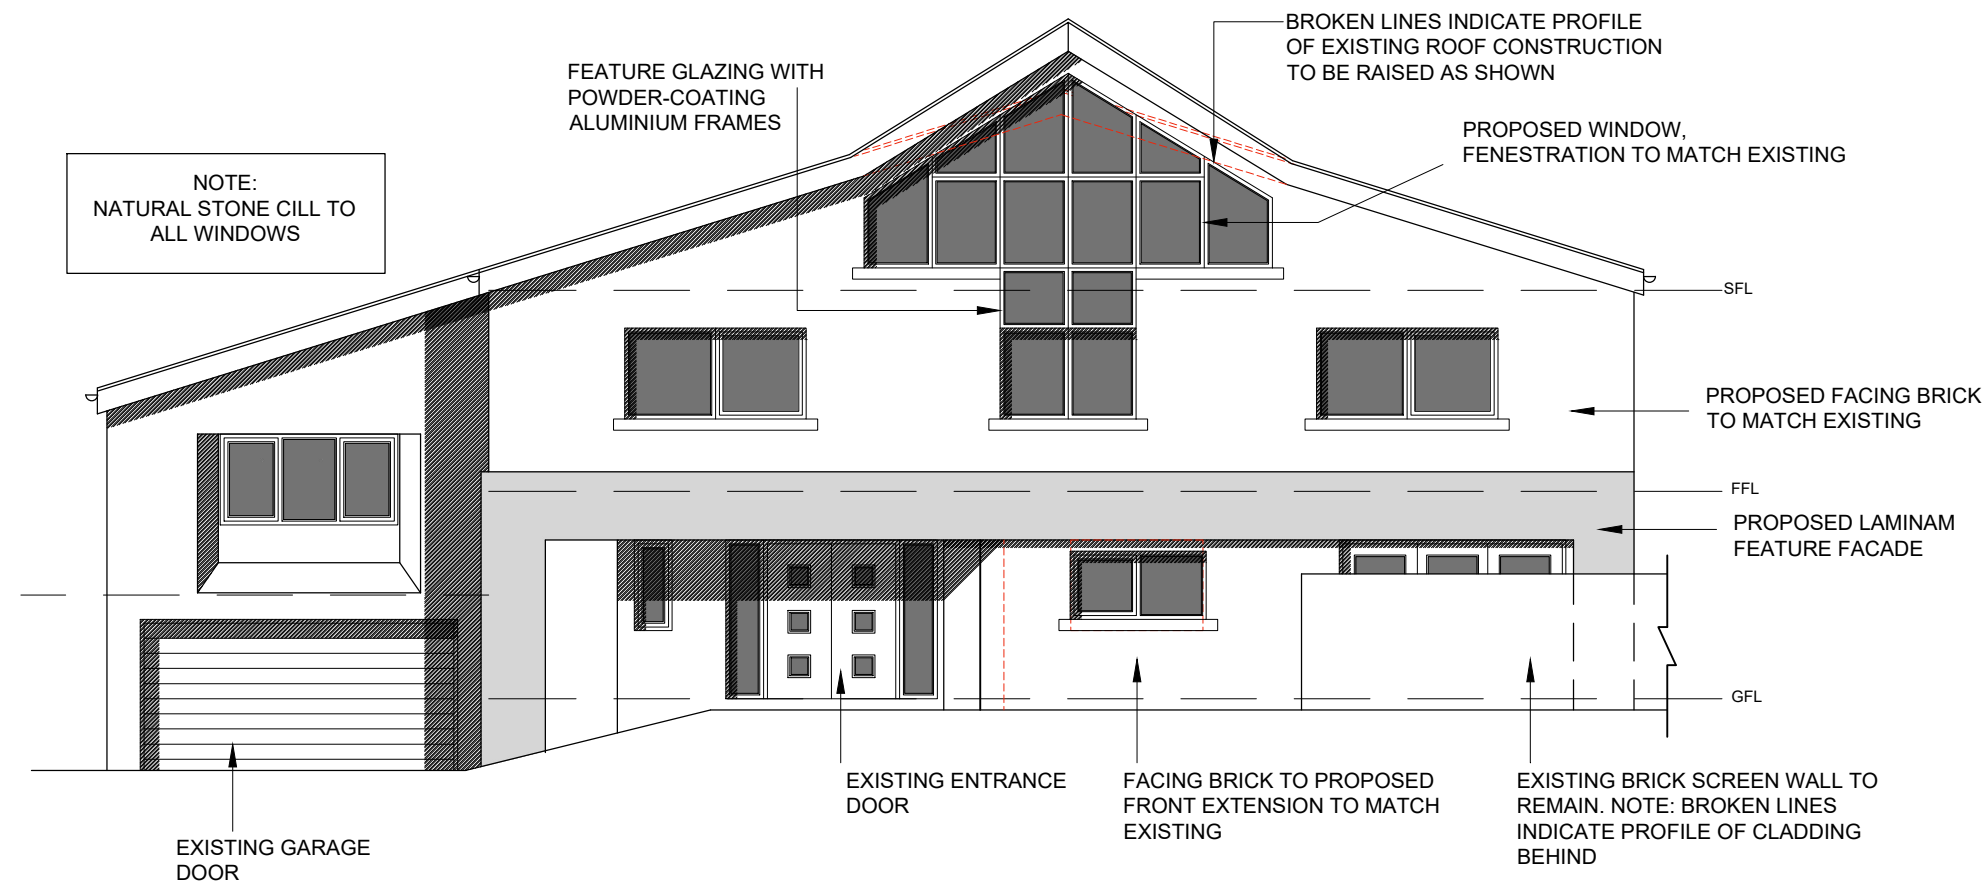

PROPOSED FRONT ELEVATION

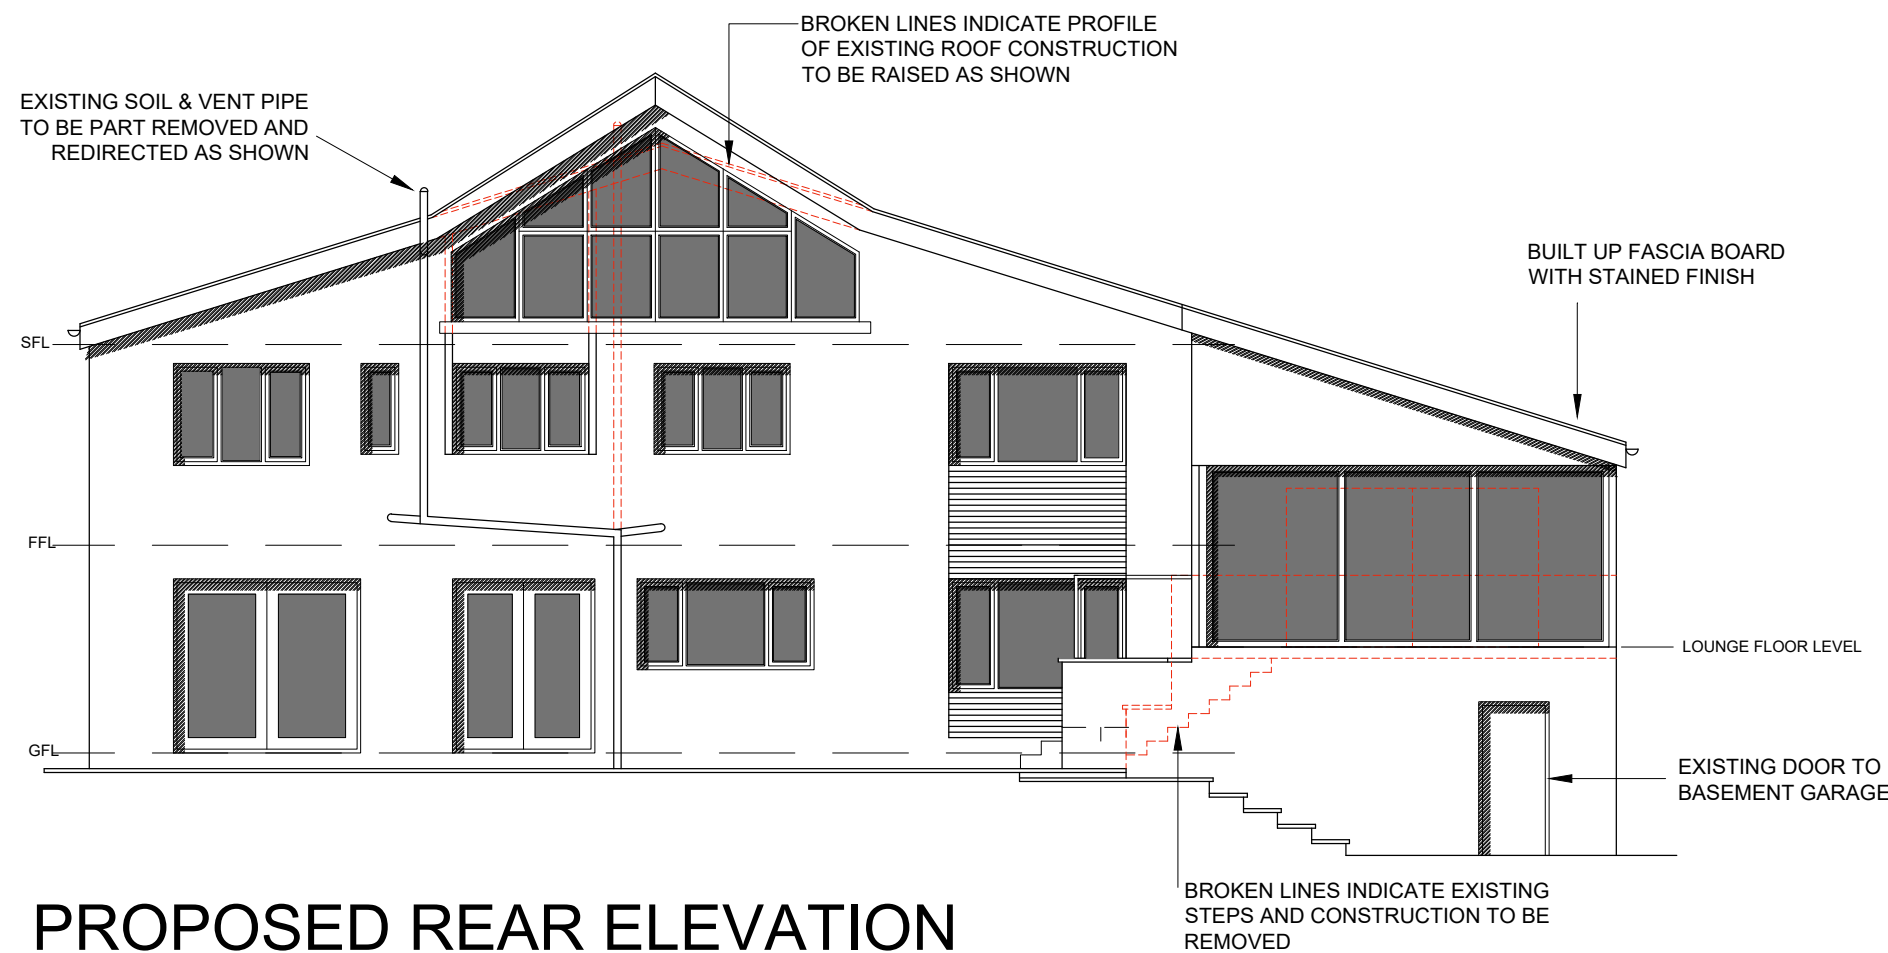

PROPOSED REAR ELEVATION

REV	DESCRIPTION
A	AMENDMENTS TO WINDOWS AND ROOF DESIGN R.S.P. 25.09.23
B	EXISTING FRONT EXTERNAL WALL REMOVED WITH NEW WALL INSTALLED 01.12.23 D.D.
C	SLIDING DOOR TO REPLACE OPENING DOOR, FLAT ROOF TO PITCH ROOF TO REAR EXTENSION, ADDITIONAL WINDOWS ADDED TO ROOF SPACE. 18.03.25 D.D.

PROPOSED FRONT AND REAR ELEVATION	
PROPOSED EXTENSIONS & ALTERATIONS TO DWELLING 3 RINGLEY DRIVE, WHITEFIELD, MANCHESTER M45 7BX	
CLIENT:	GILL
DWG NO:	PL K1103/04
SCALE:	1/100 @ A3
DRAWN BY:	D.D
DATE:	10/08/23
REV:	C
MICHIGAN HOUSE, 17-19 CHORLEY NEW ROAD, BOLTON, BL1 4QR	
TEL: 01204 392233 FAX: 01204 528505	
WWW.NEILPIKEARCHITECTS.CO.UK EMAIL: INFO@NEILPIKEARCHITECTS.CO.UK	
COPYRIGHT OF THIS DRAWING REMAINS WITH THE ARCHITECT. DO NOT SCALE FROM THIS DRAWING. WORK TO FIGURED DIMENSIONS. CHECK ALL DIMENSIONS ON SITE. IN THE EVENT OF ANY DISCREPANCY REFER QUERY TO THE ARCHITECTS.	



NEIL PIKE
ARCHITECTS