


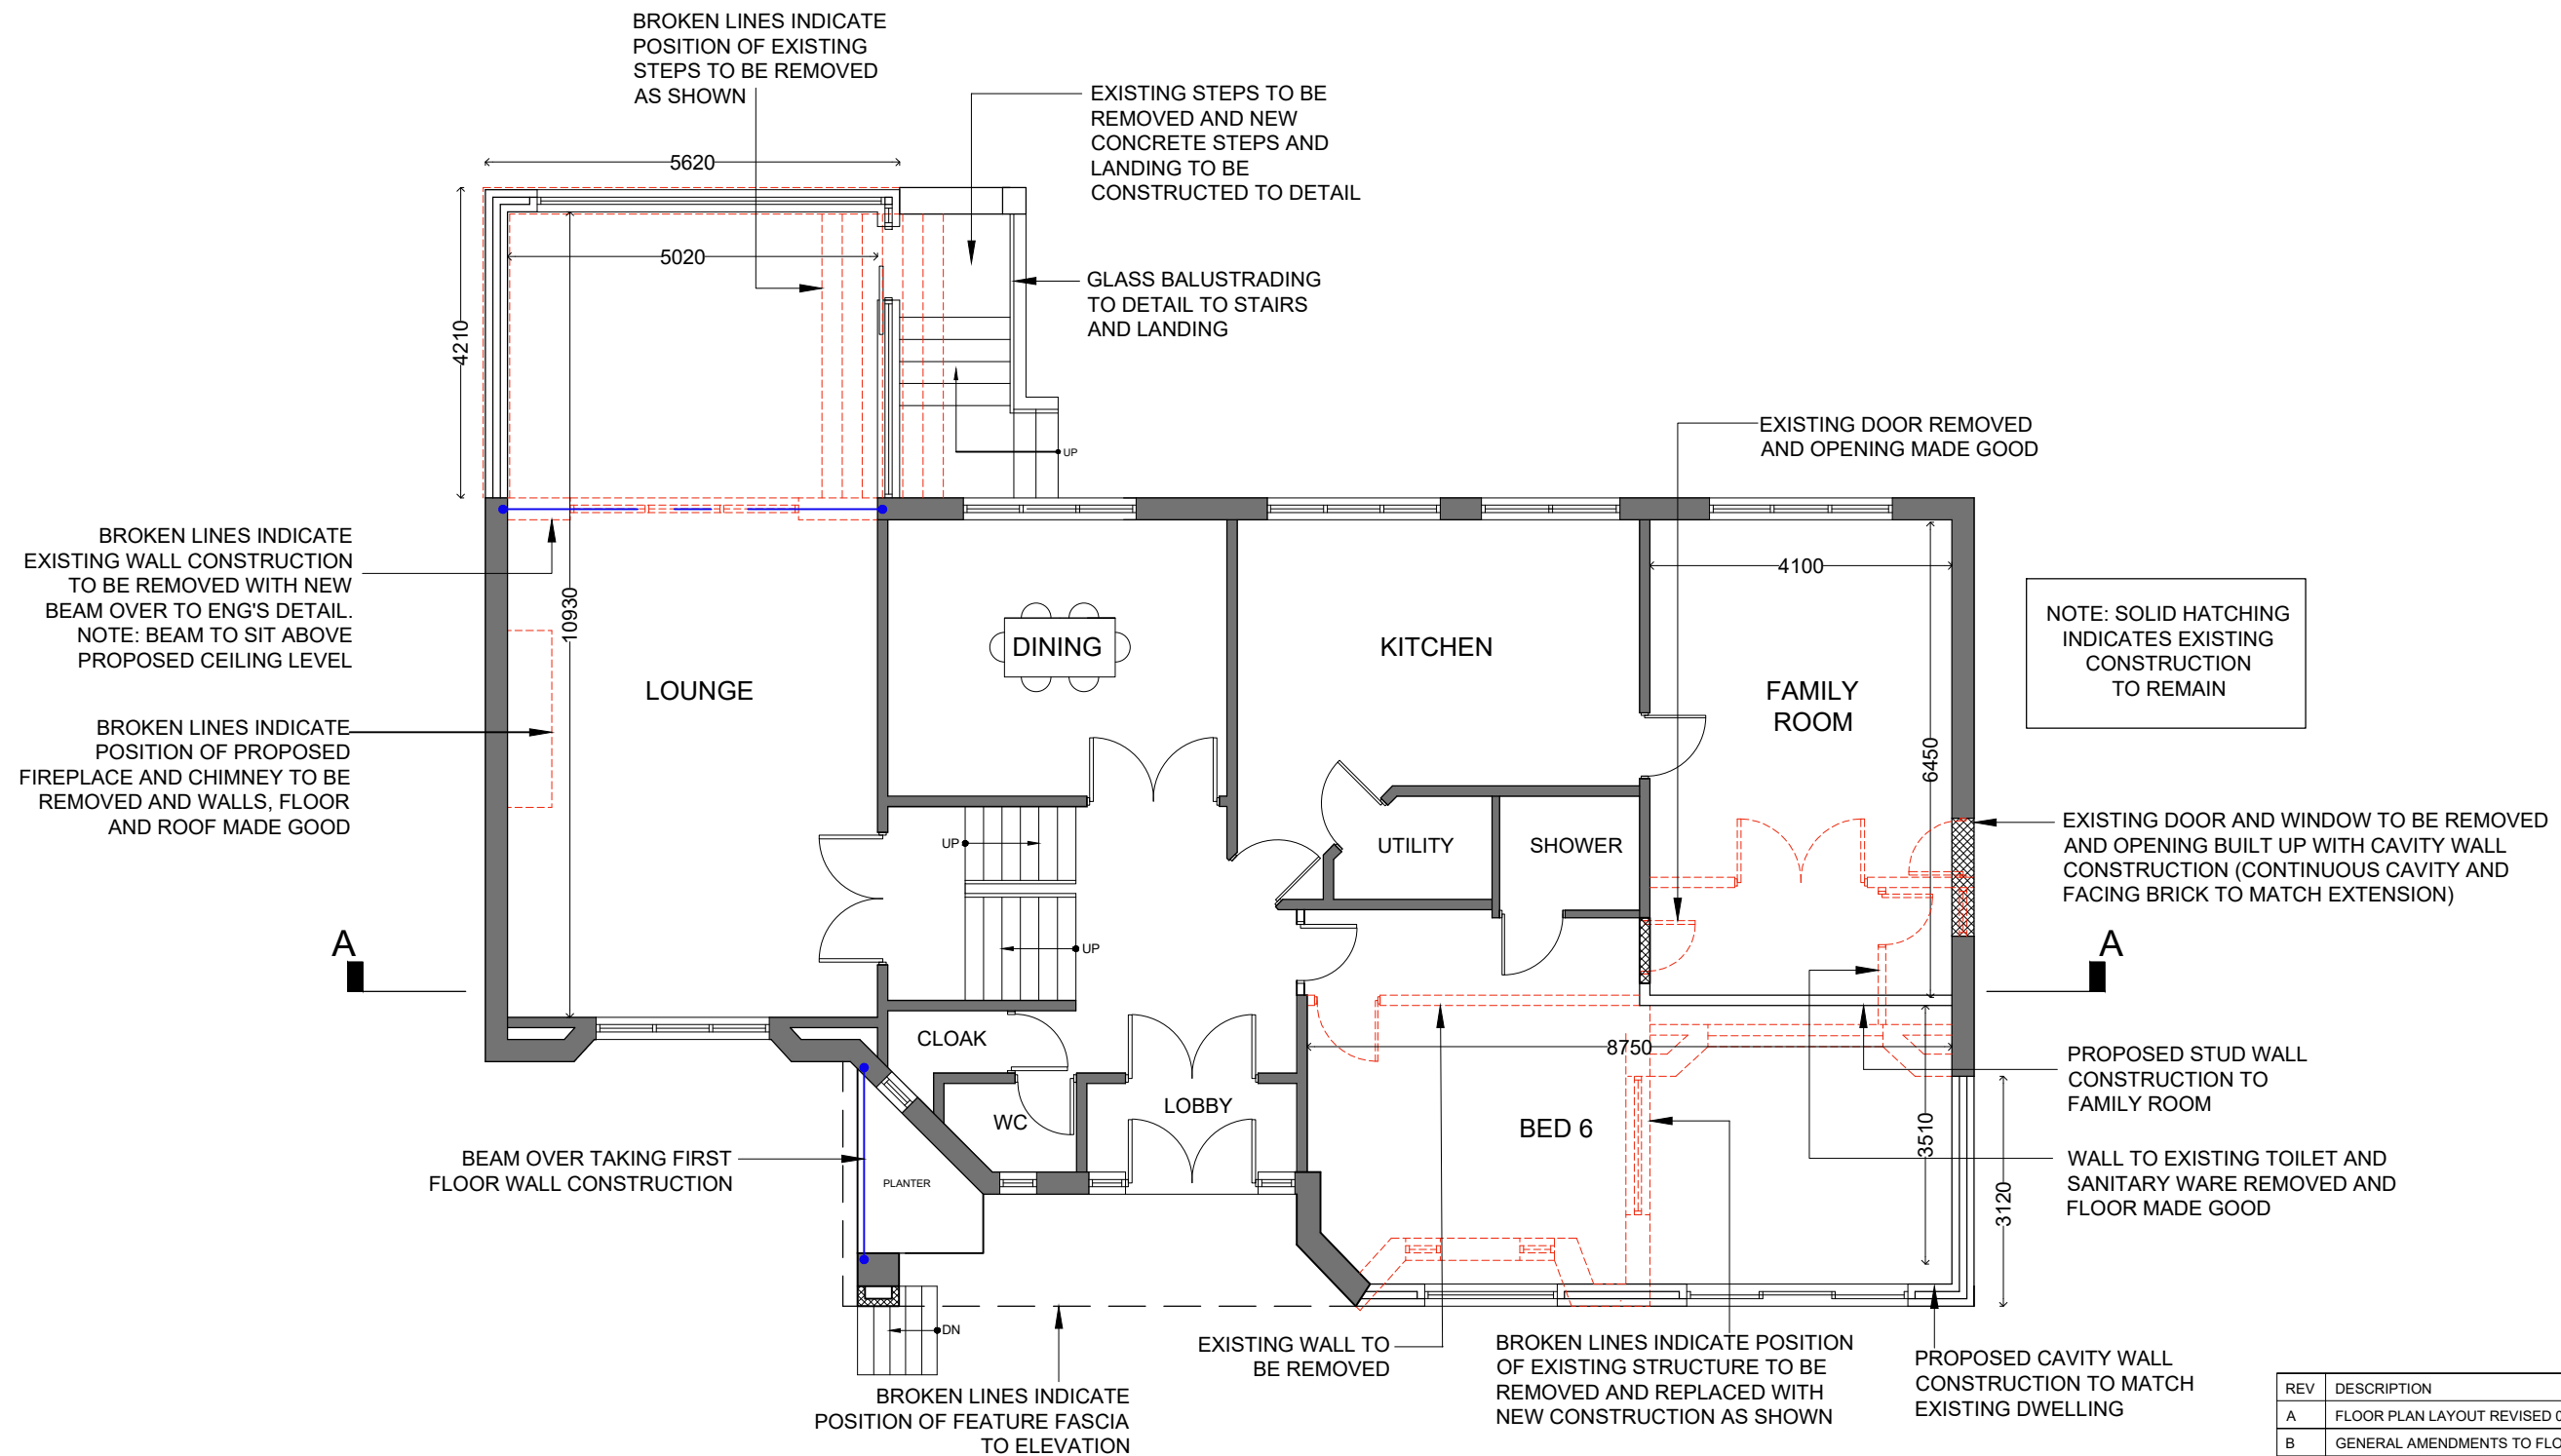

PROPOSED GROUND FLOOR PLAN

REV	DESCRIPTION
A	FLOOR PLAN LAYOUT REVISED 04.09.23 D.D.
B	GENERAL AMENDMENTS TO FLOOR LAYOUT 25.09.23 R.S.P.
C	RECONFIGURATION OF EXISTING FRONT FACADE, PROPOSED EXTENSION REDUCED IN SIZE 18.10.23 R.L.
D	EXISTING FRONT EXTERNAL WALL REMOVED WITH NEW WALL INSTALLED 01.12.23 D.D.
E	SLIDING DOOR TO REPLACE OPENING DOOR, FLAT ROOF TO PITCH ROOF TO REAR EXTENSION, ADDITIONAL WINDOWS ADDED TO ROOF SPACE. 18.03.25 D.D.

PROPOSED GROUND FLOOR PLAN	
PROPOSED EXTENSIONS & ALTERATIONS TO DWELLING 3 RINGLEY DRIVE, WHITEFIELD, MANCHESTER M45 7BX	
CLIENT:	GILL
DWG NO:	PL K1103/01
SCALE:	1/100 @ A3
DRAWN BY:	D.D
DATE:	10/08/23
REV:	E
MICHIGAN HOUSE, 17-19 CHORLEY NEW ROAD, BOLTON, BL1 4QR TEL: 01204 392233 FAX: 01204 528505 WWW.NEILPIKEARCHITECTS.CO.UK EMAIL: INFO@NEILPIKEARCHITECTS.CO.UK	
COPYRIGHT OF THIS DRAWING REMAINS WITH THE ARCHITECT. DO NOT SCALE FROM THIS DRAWING. WORK TO FIGURED DIMENSIONS. CHECK ALL DIMENSIONS ON SITE. IN THE EVENT OF ANY DISCREPANCY REFER QUERY TO THE ARCHITECTS.	

