




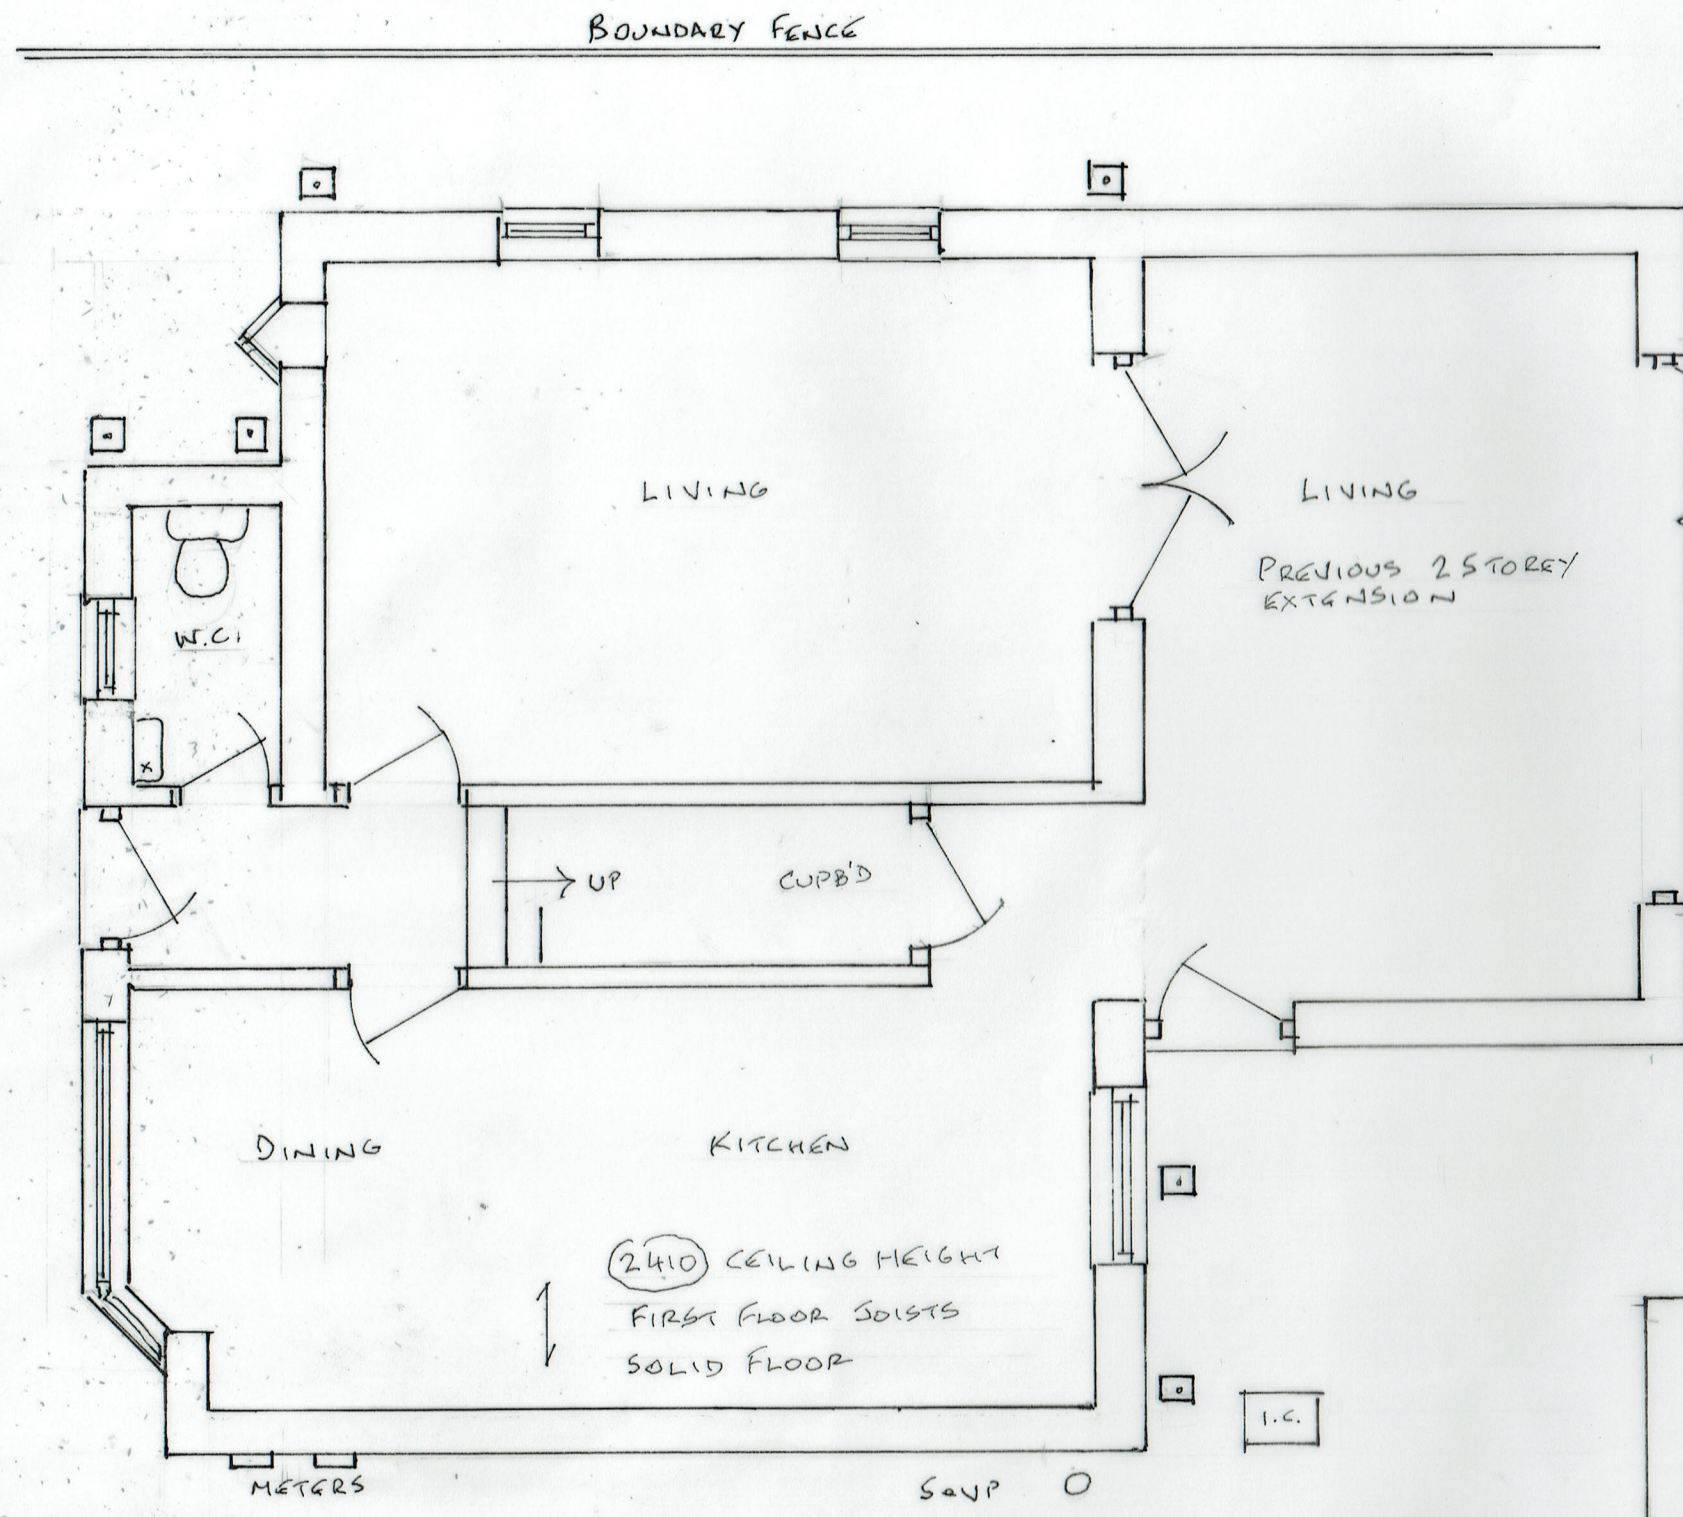

SITE PLAN

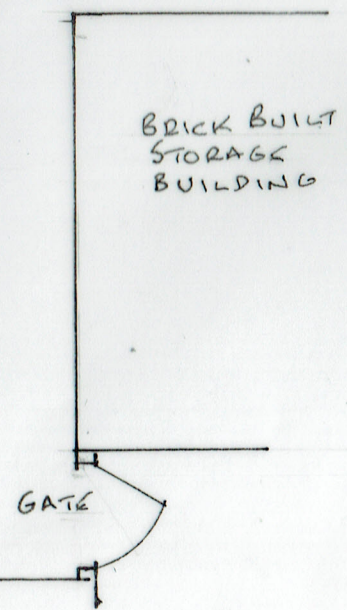

EXISTING PLAN

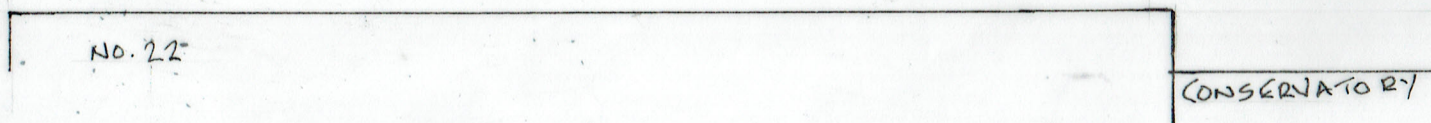

EXTENSION
24 HELMSDALE CLOSE, RAMSBOTTOM BLO 9 YR

0 METRES 5
SCALE 1:50 @ A3