



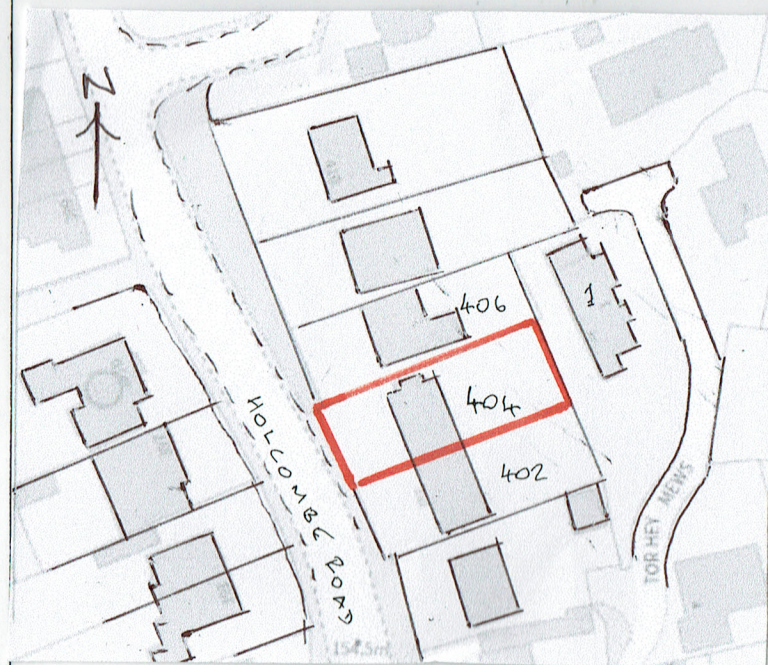

LOCATION PLAN

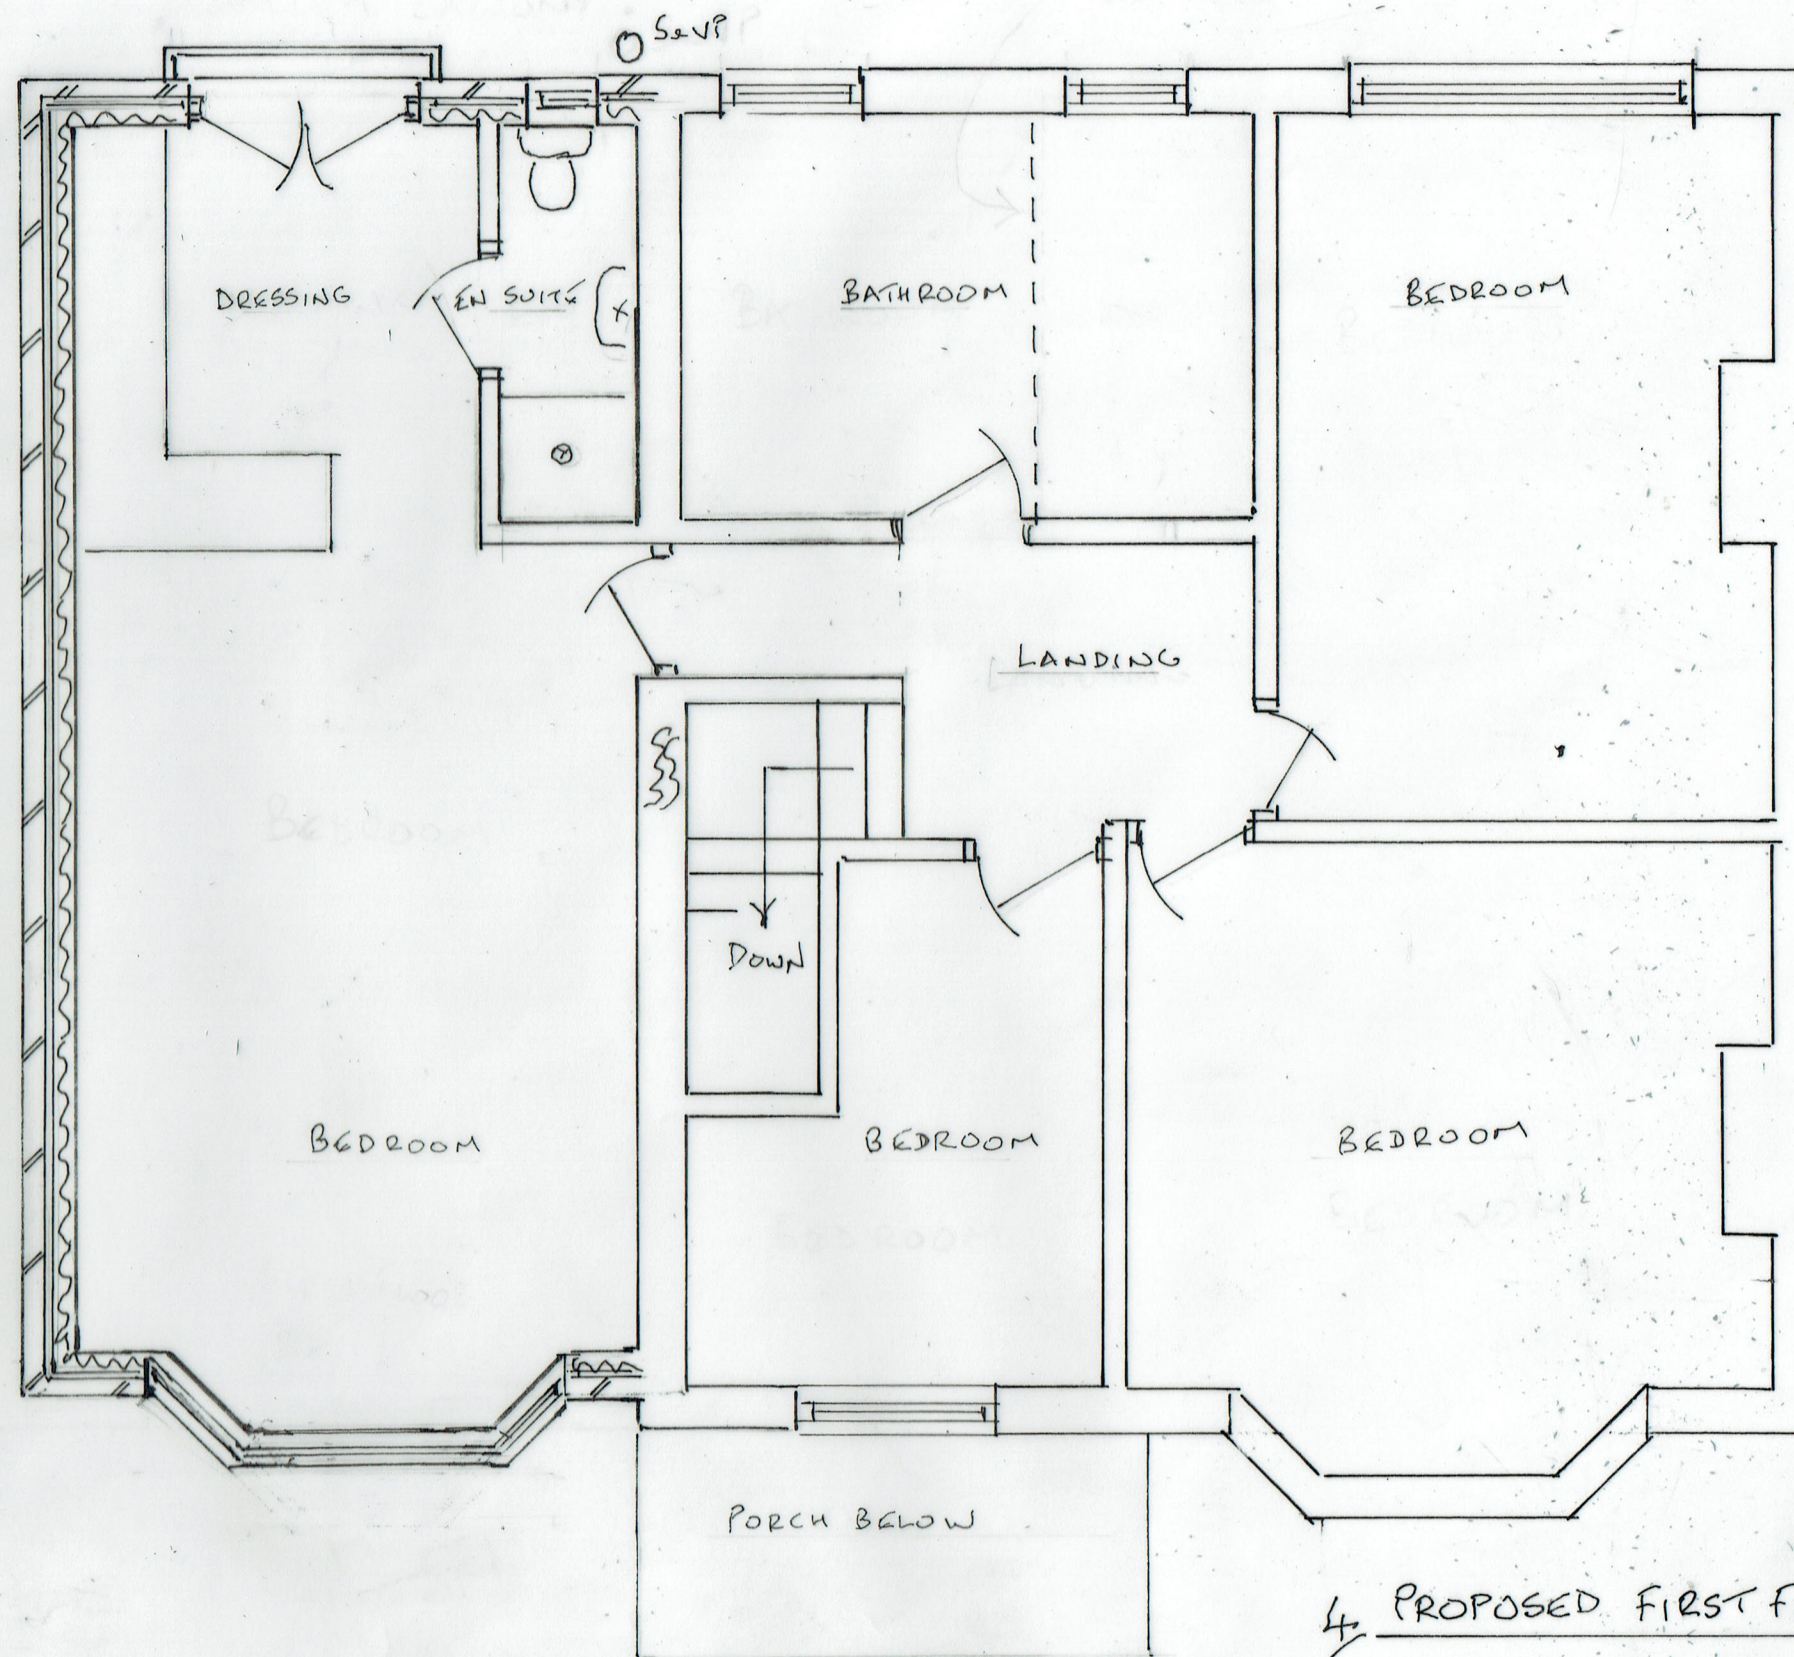

4/ PROPOSED FIRST FLOOR PLAN

0 5 METRES
SCALE 1:50 @ A3

05/01/2026

26/831/04

TWO STOREY SIDE EXTENSION
404 HOLCOMBE ROAD, GREEN MOUNT BL8 4HF