



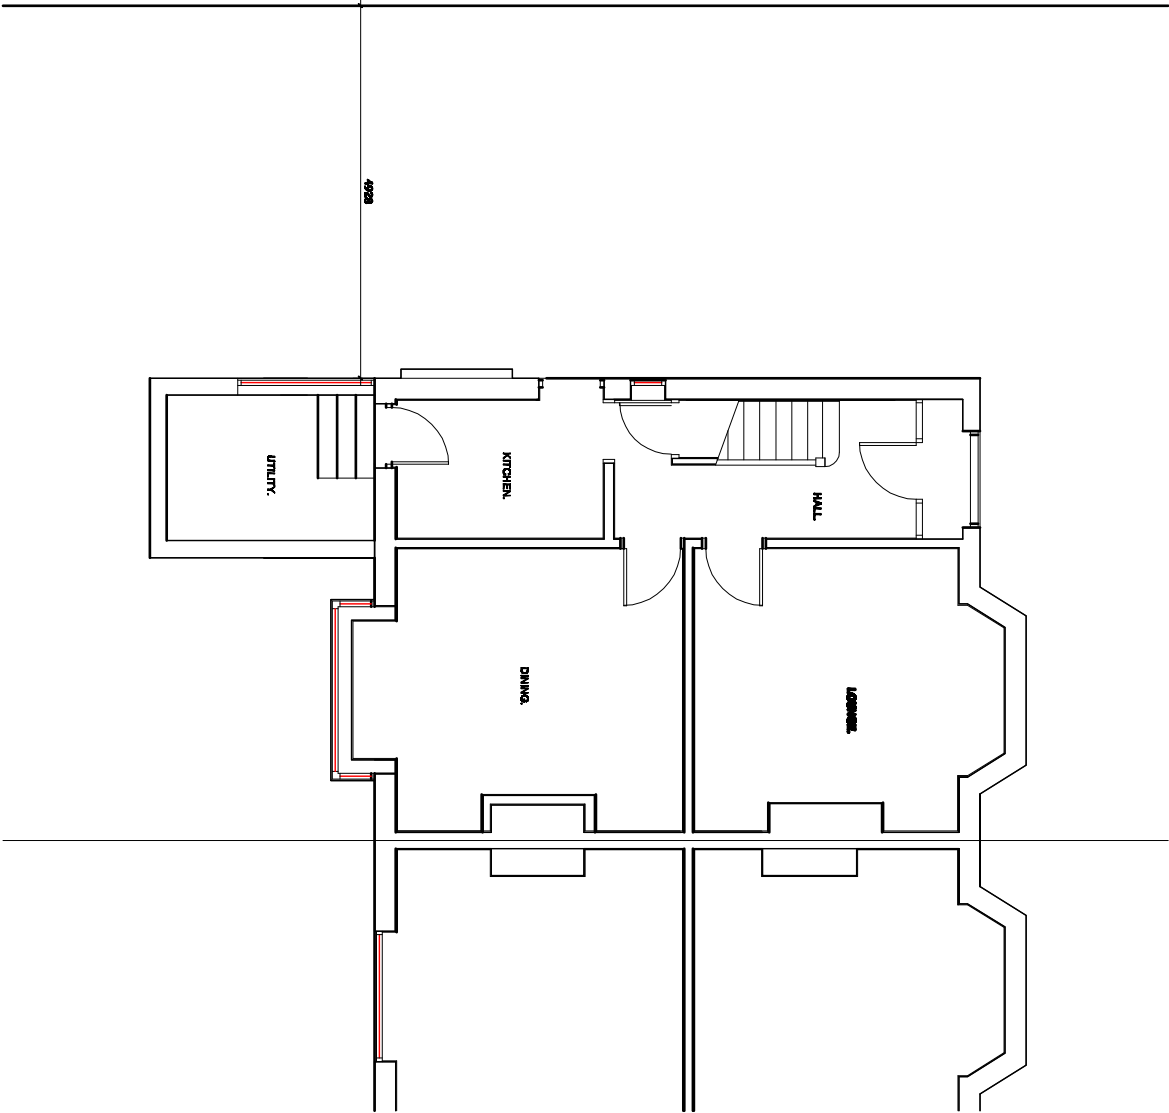

EXISTING GROUND FLOOR PLAN.

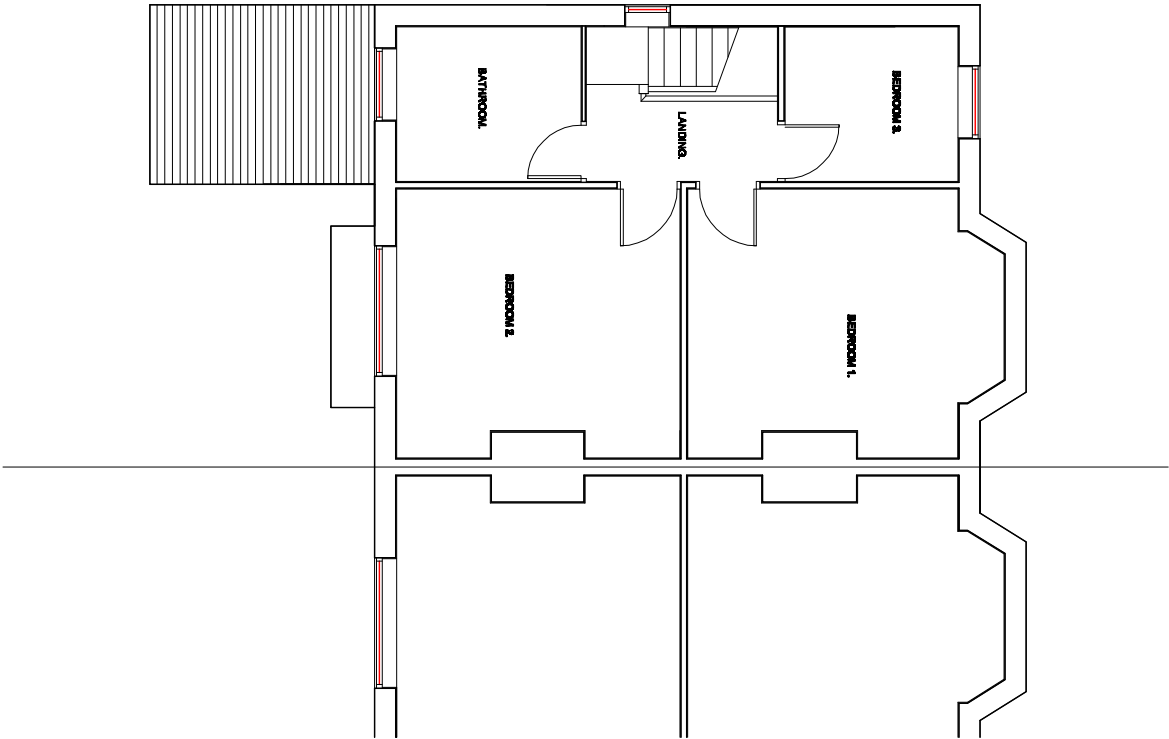

EXISTING FIRST FLOOR PLAN.

Revision	Title :	Project :	MTC Designs
	PROPOSED TWO STOREY SIDE EXTENSION AND SINGLE STOREY REAR EXTENSION WITH COVERED PATIO.	60, BURY NEW ROAD, RAMSBOTTOM, BURY. BL0 0BY	31 Eddard Drive Bolton BL2 6TB T: 01204 618714 M: 0776628914 Email: mtdesigns@mtcd.com
			Scale 1:100 @ A3 Date: January 2026.
			Drawing No: P02