



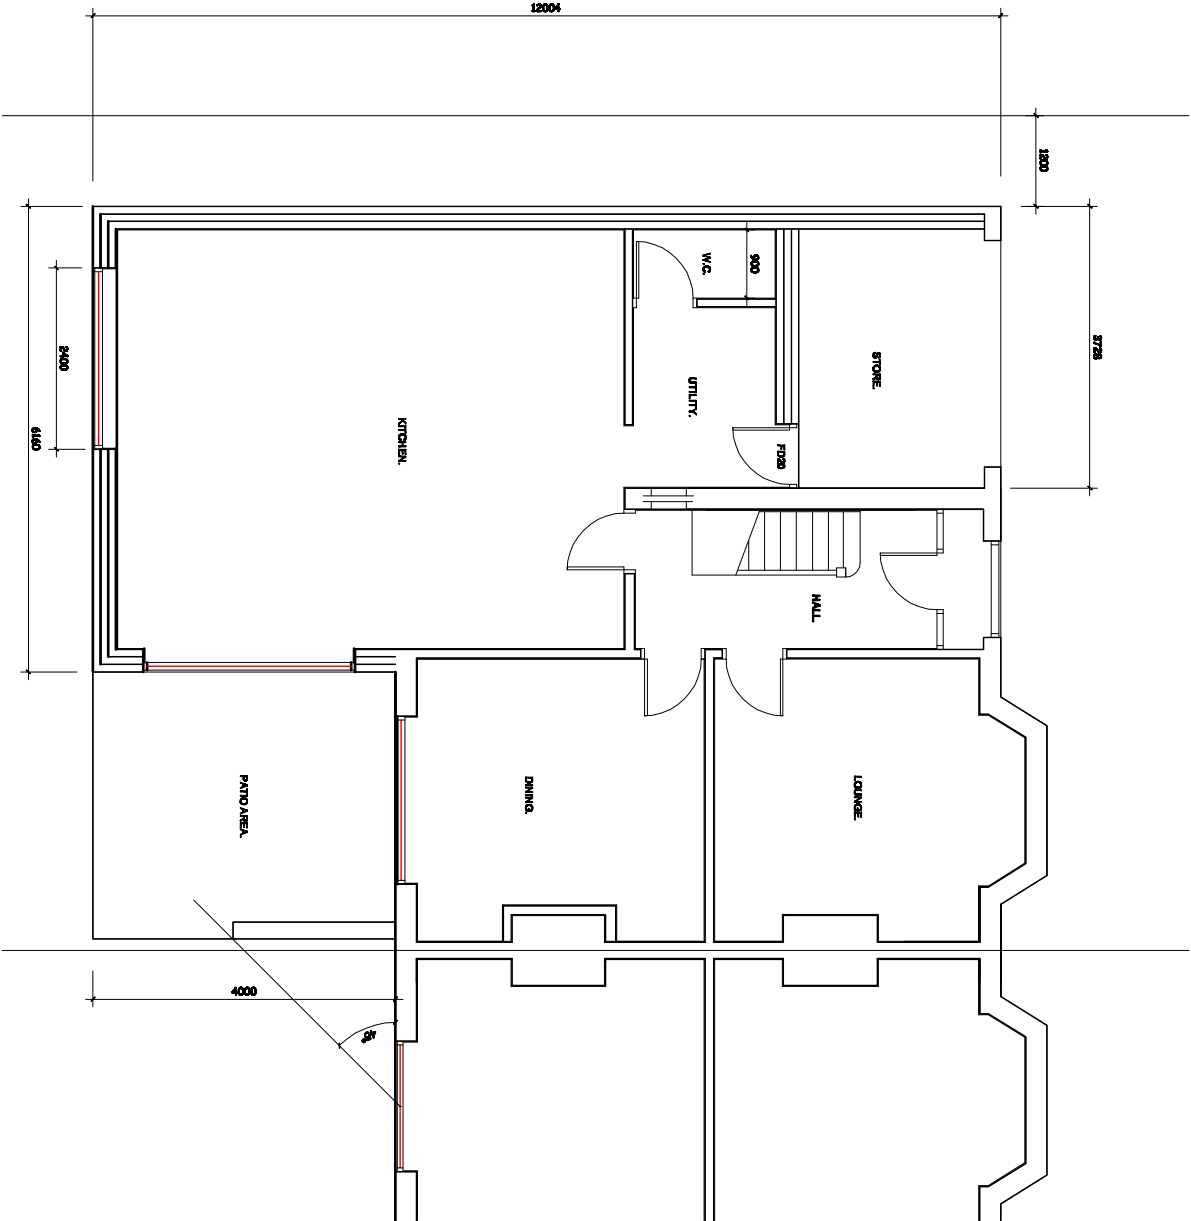

PROPOSED GROUND FLOOR PLAN.

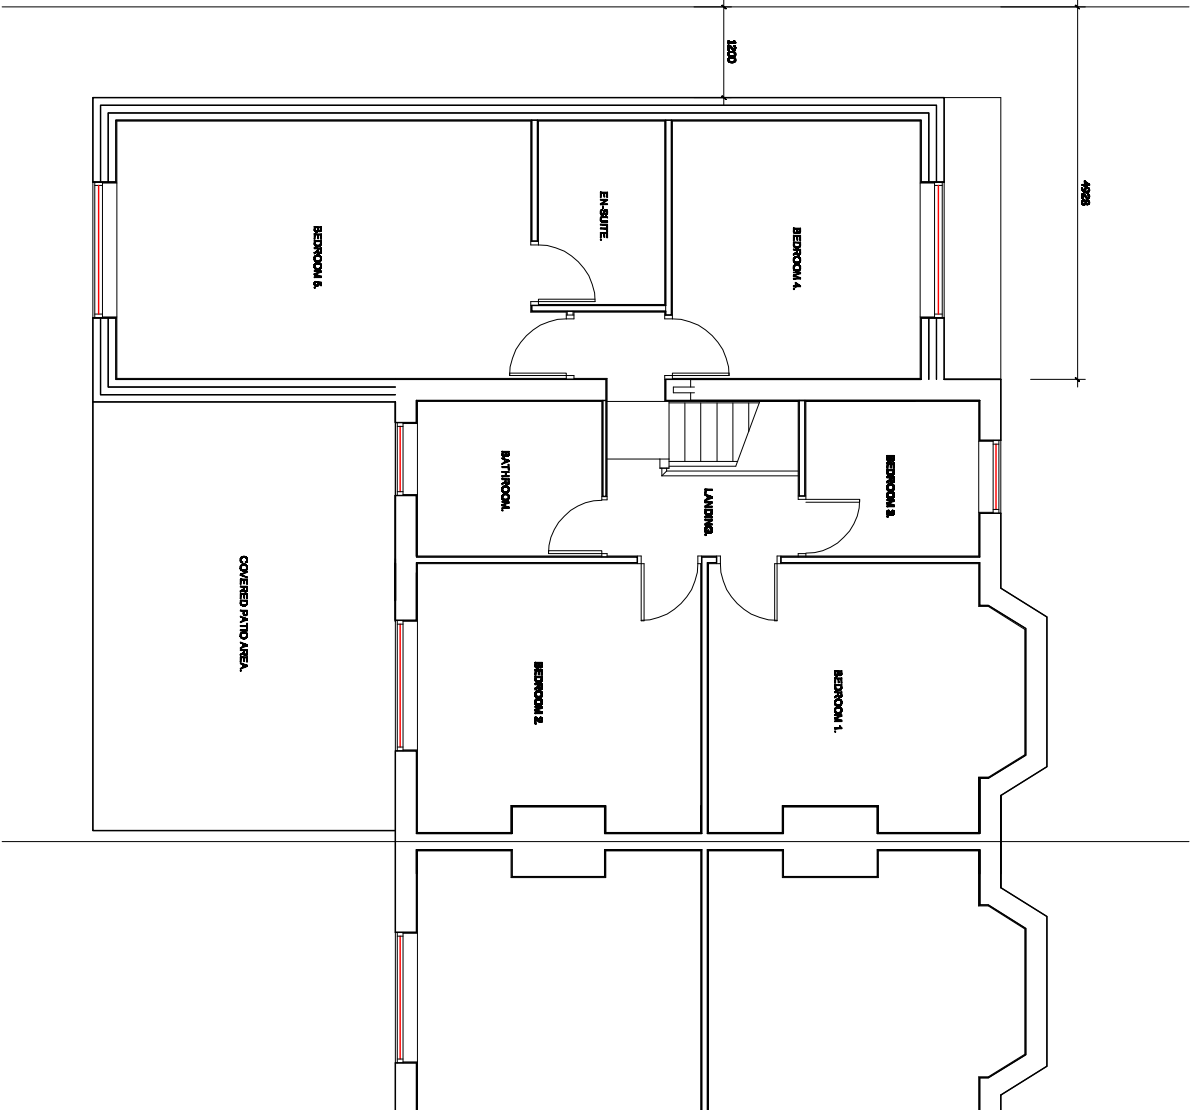

PROPOSED FIRST FLOOR PLAN.

Revision	Title :	Project :	MTC Designs
	PROPOSED TWO STOREY SIDE EXTENSION AND SINGLE STOREY REAR EXTENSION WITH COVERED PATIO.	80, BURY NEW ROAD, RAINEBOTTOM, BURY. BL0 0BY	31 Exford Drive Bolton BL2 6TB T: 01204 418714, M: 07700288714 Email: mtdesigns@mtcd.com
			Scale 1:100 @ A3 Date: January 2026. Drawing No: P04