




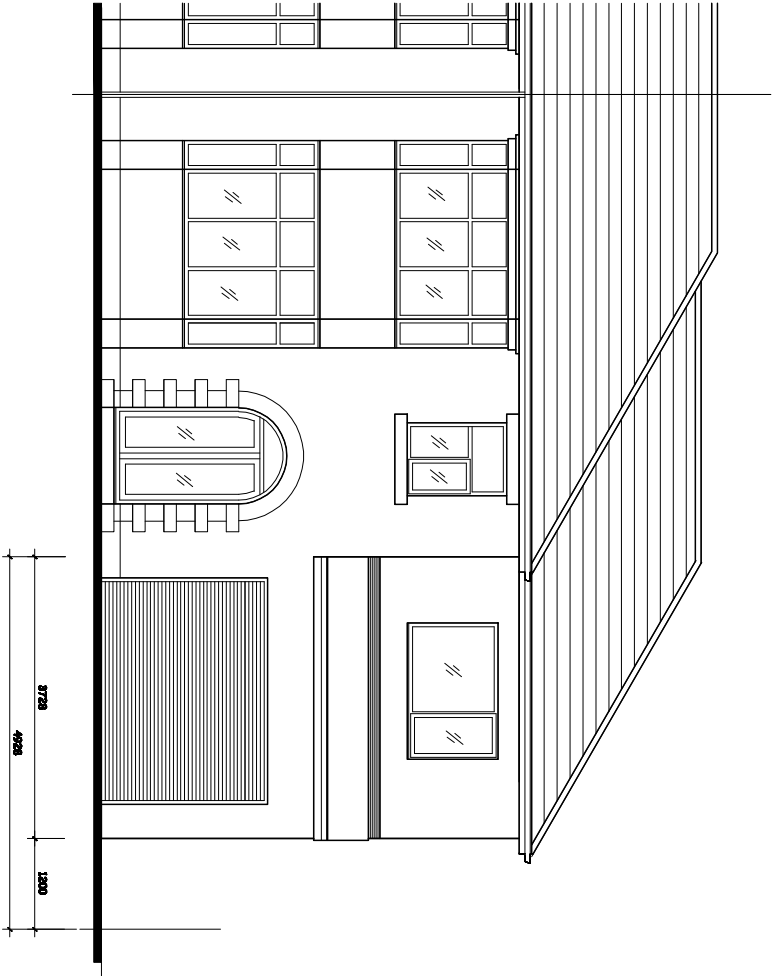


PROPOSED FRONT ELEVATION.

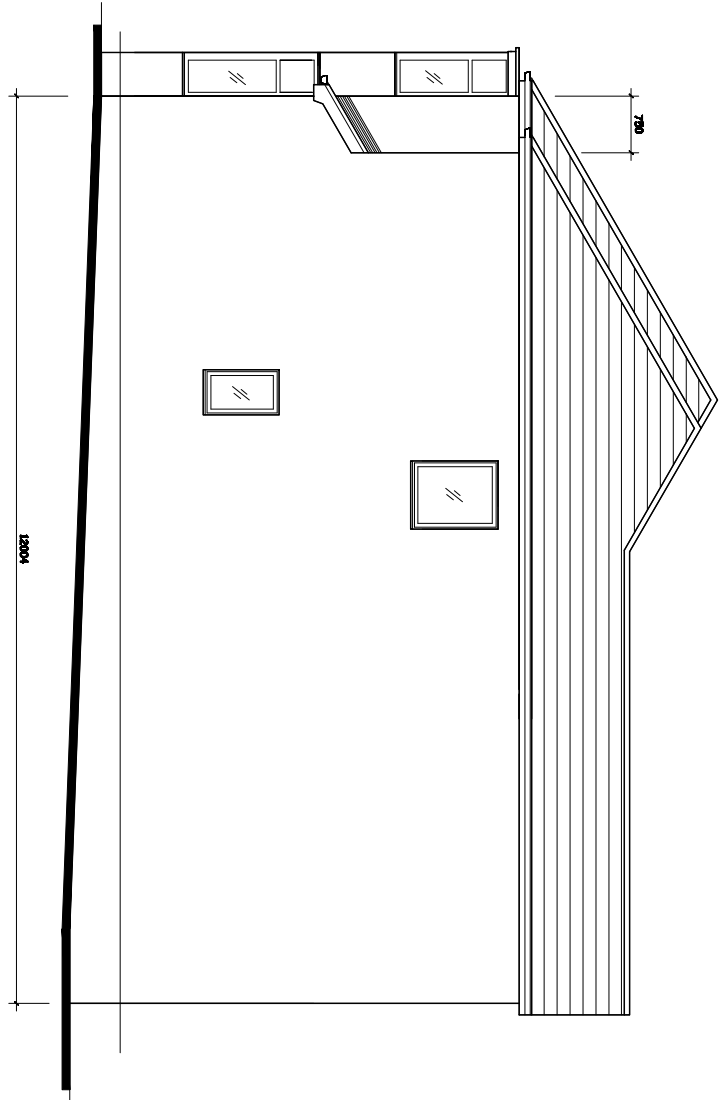

PROPOSED SIDE ELEVATION.

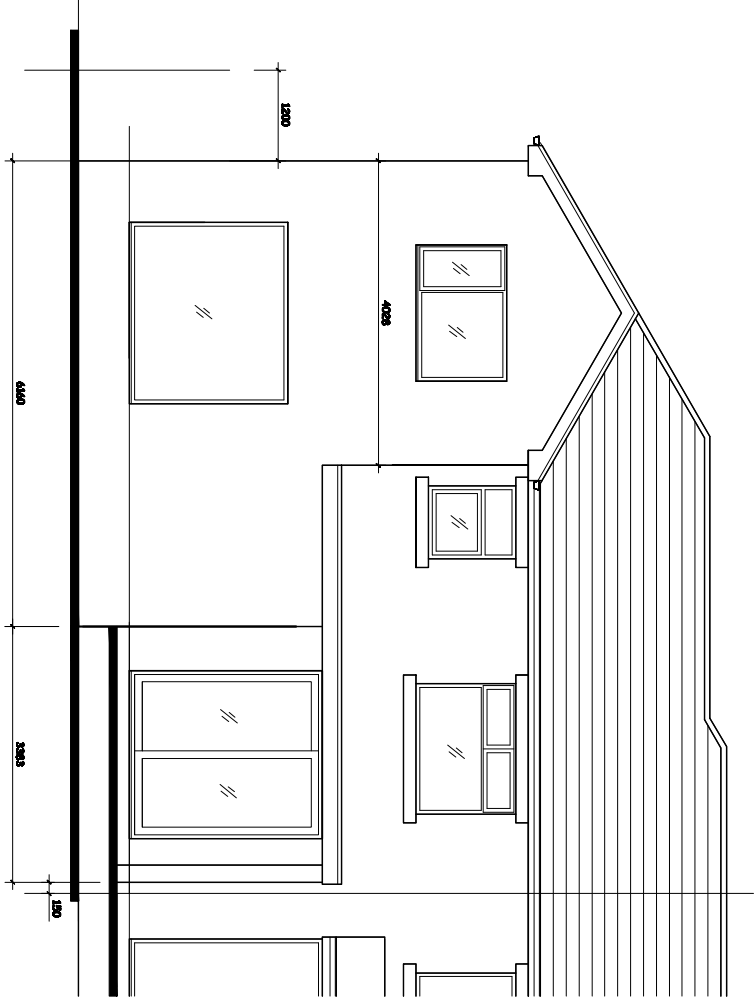

PROPOSED REAR ELEVATION.

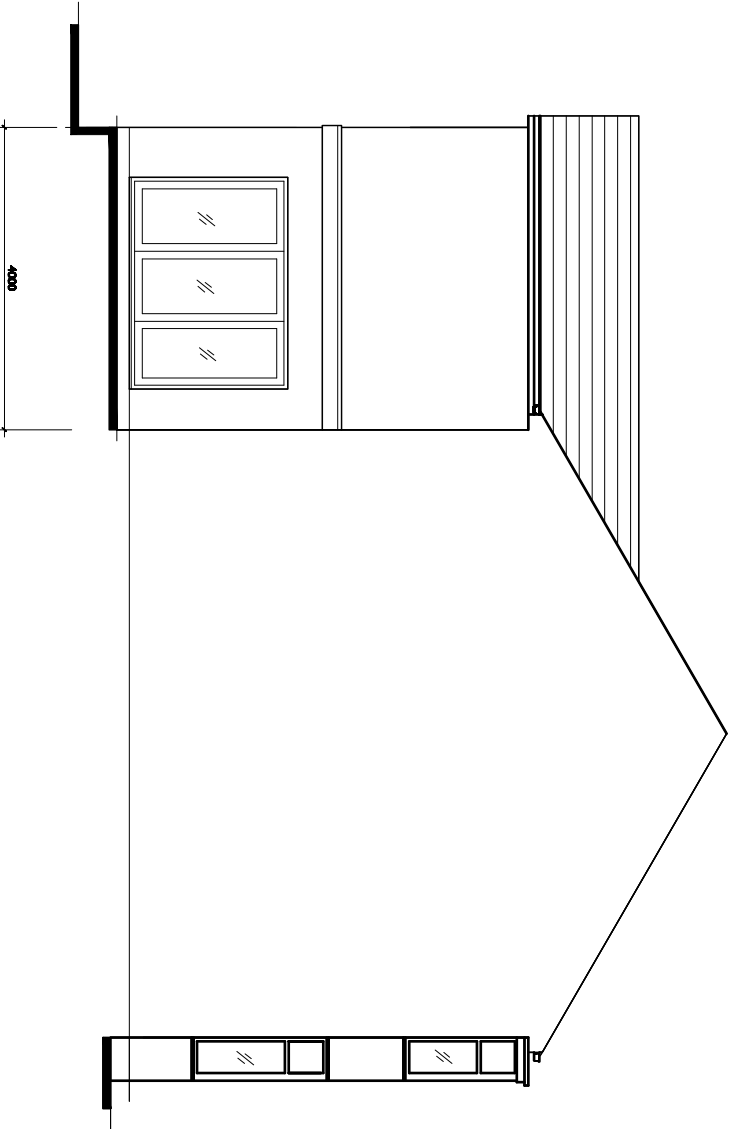

PROPOSED SIDE ELEVATION.

Revision	Title :	Project :	MTC Designs
	PROPOSED TWO STOREY SIDE EXTENSION AND SINGLE STOREY REAR EXTENSION WITH COVERED PATIO.	60, BURY NEW ROAD, RAMSBOTTOM, BURY, BL0 0BY	31 Edmond Drive Bolton BL2 6TB T: 01204 416714 UK 07760028514 Email: info@mtcdesign.co.uk
			Scale 1:100 @ A3 Date: January 2026.
			Drawing No: P03