




Proposed Elevations @1:100

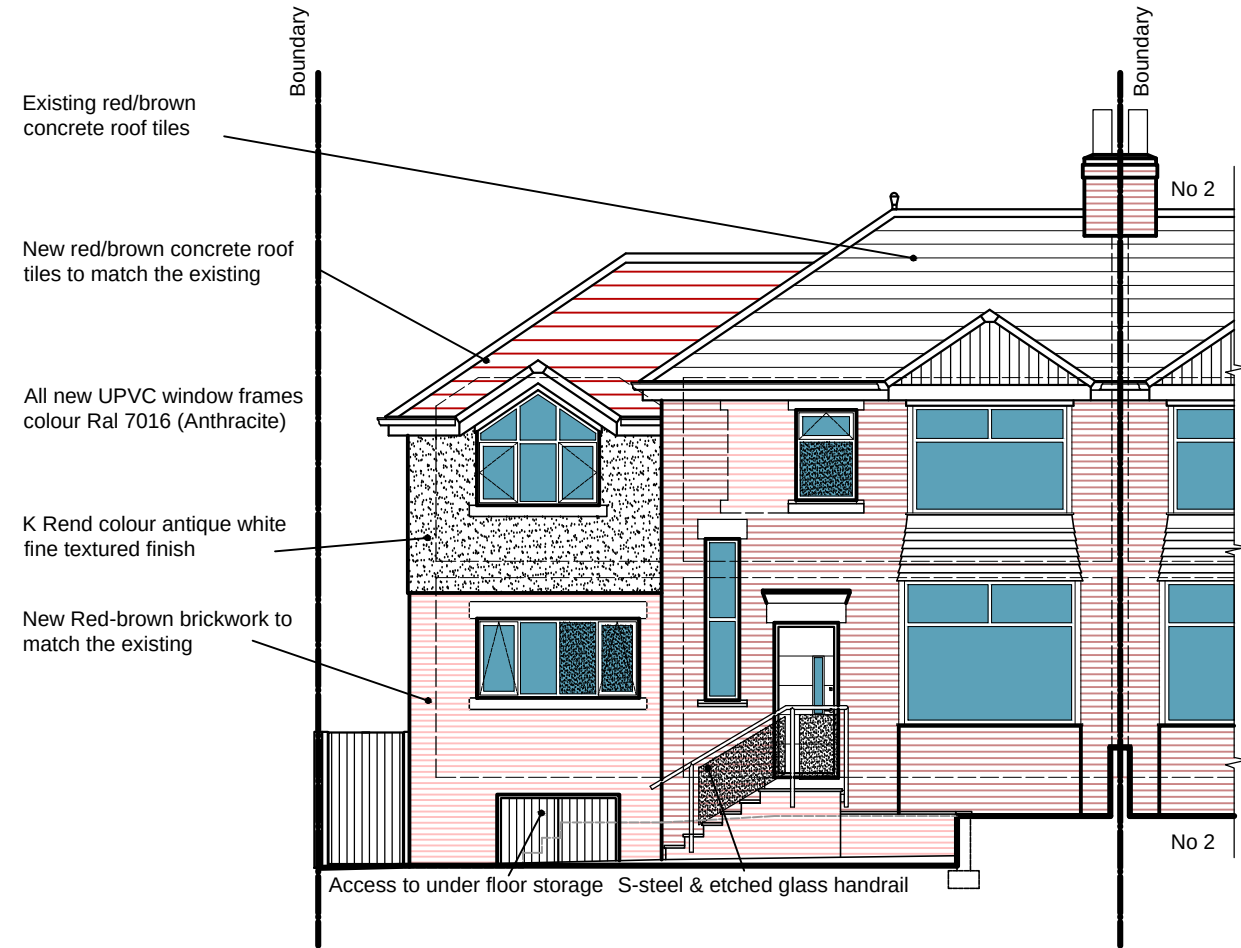

Proposed South Elevation

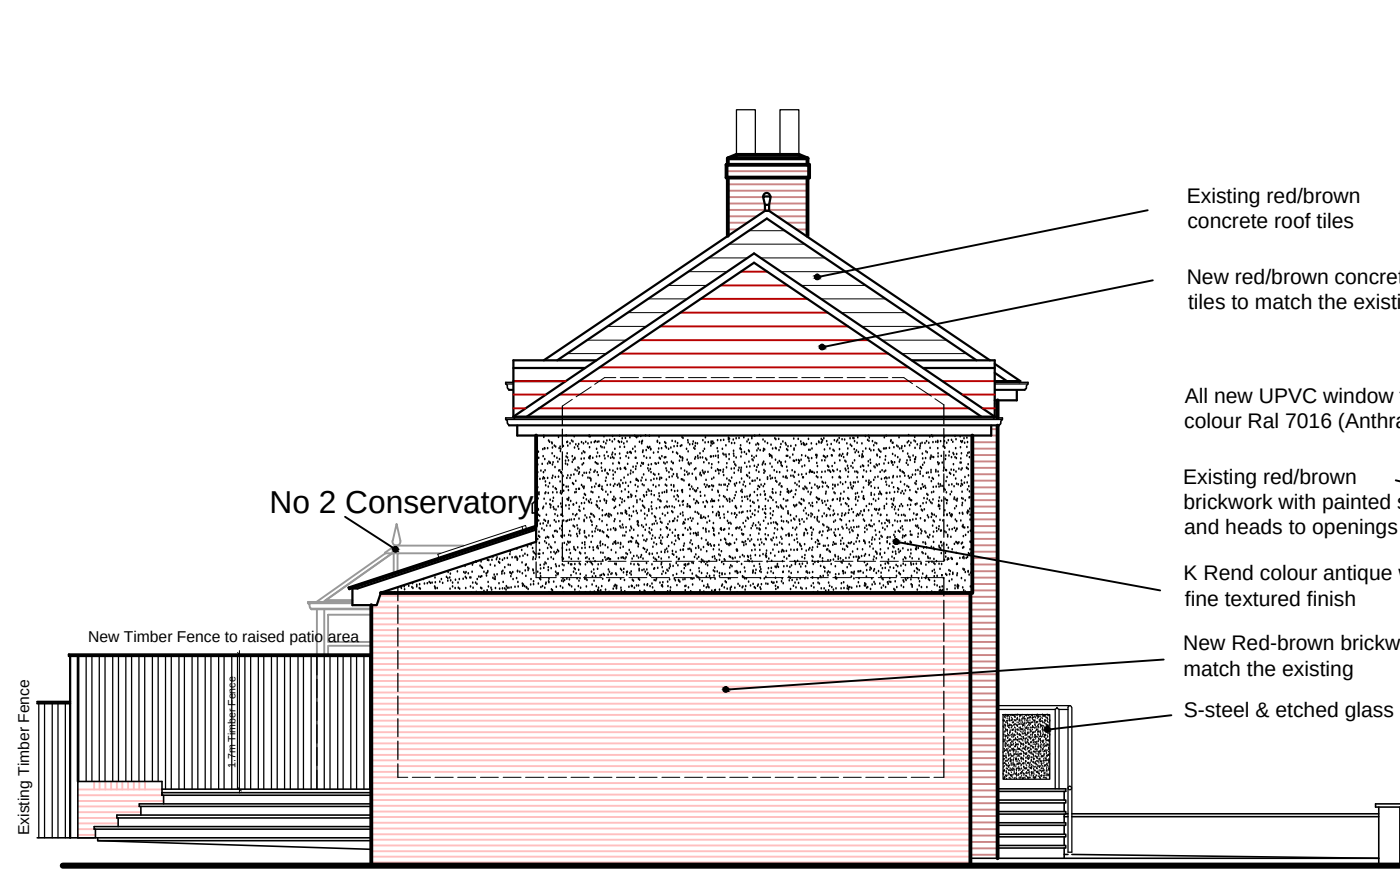


Proposed West Elevation

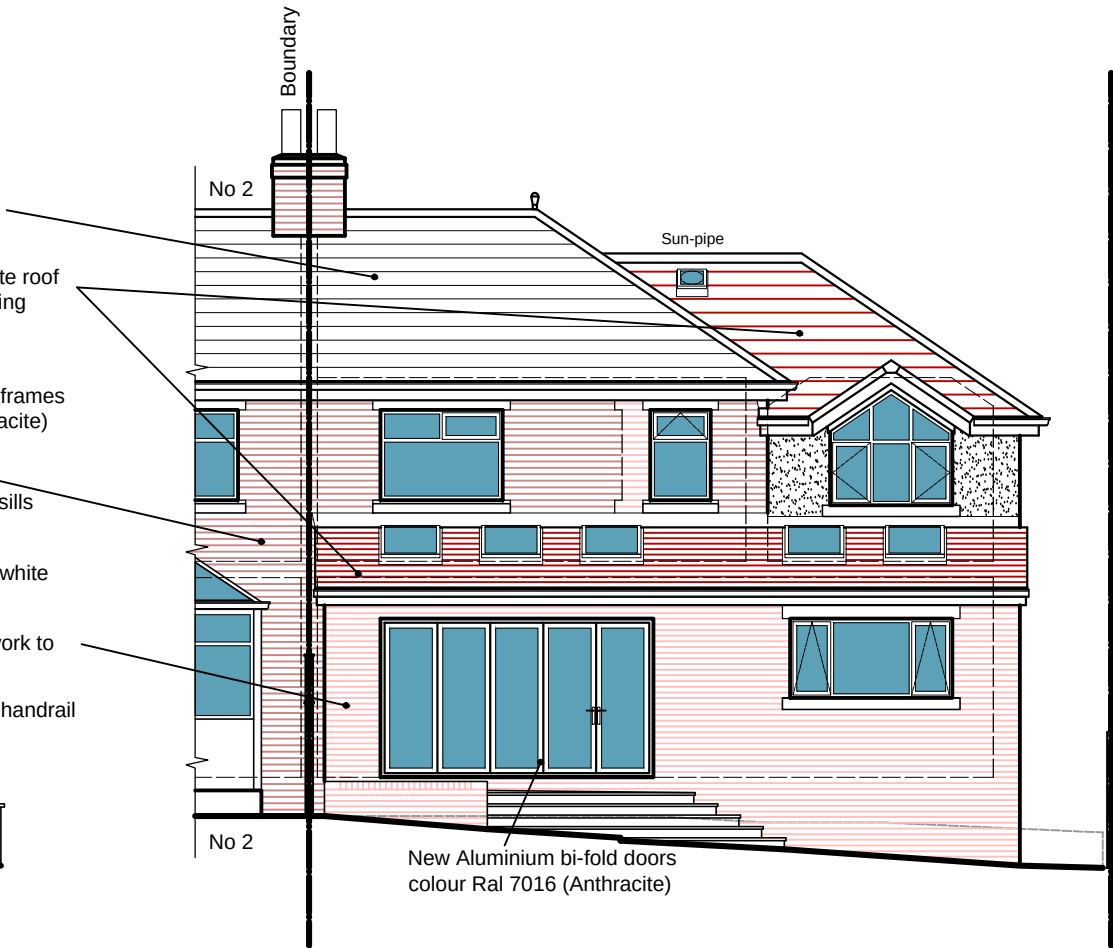


Proposed North Elevation

- NOTES**
- This drawing is copyright. No unauthorised copying of drawing without the express permission of the architect.
 - Do not scale from prints. Use figure dimensions only.
 - Contractors to check all dimensions on site prior to commencement of works.
 - All works to be carried out in accordance with current statutory Health and Safety Regulations.
 - This drawing is to be read in conjunction with all relevant consultants' and / or specialists' drawings / documents and any discrepancies or variations are to be notified to the architect before affected work commences.
- | REV. | AMENDMENTS | DATE |
|-------|--|----------|
| Rev A | 1.7m high timber fence to raised patio | 22-06-09 |

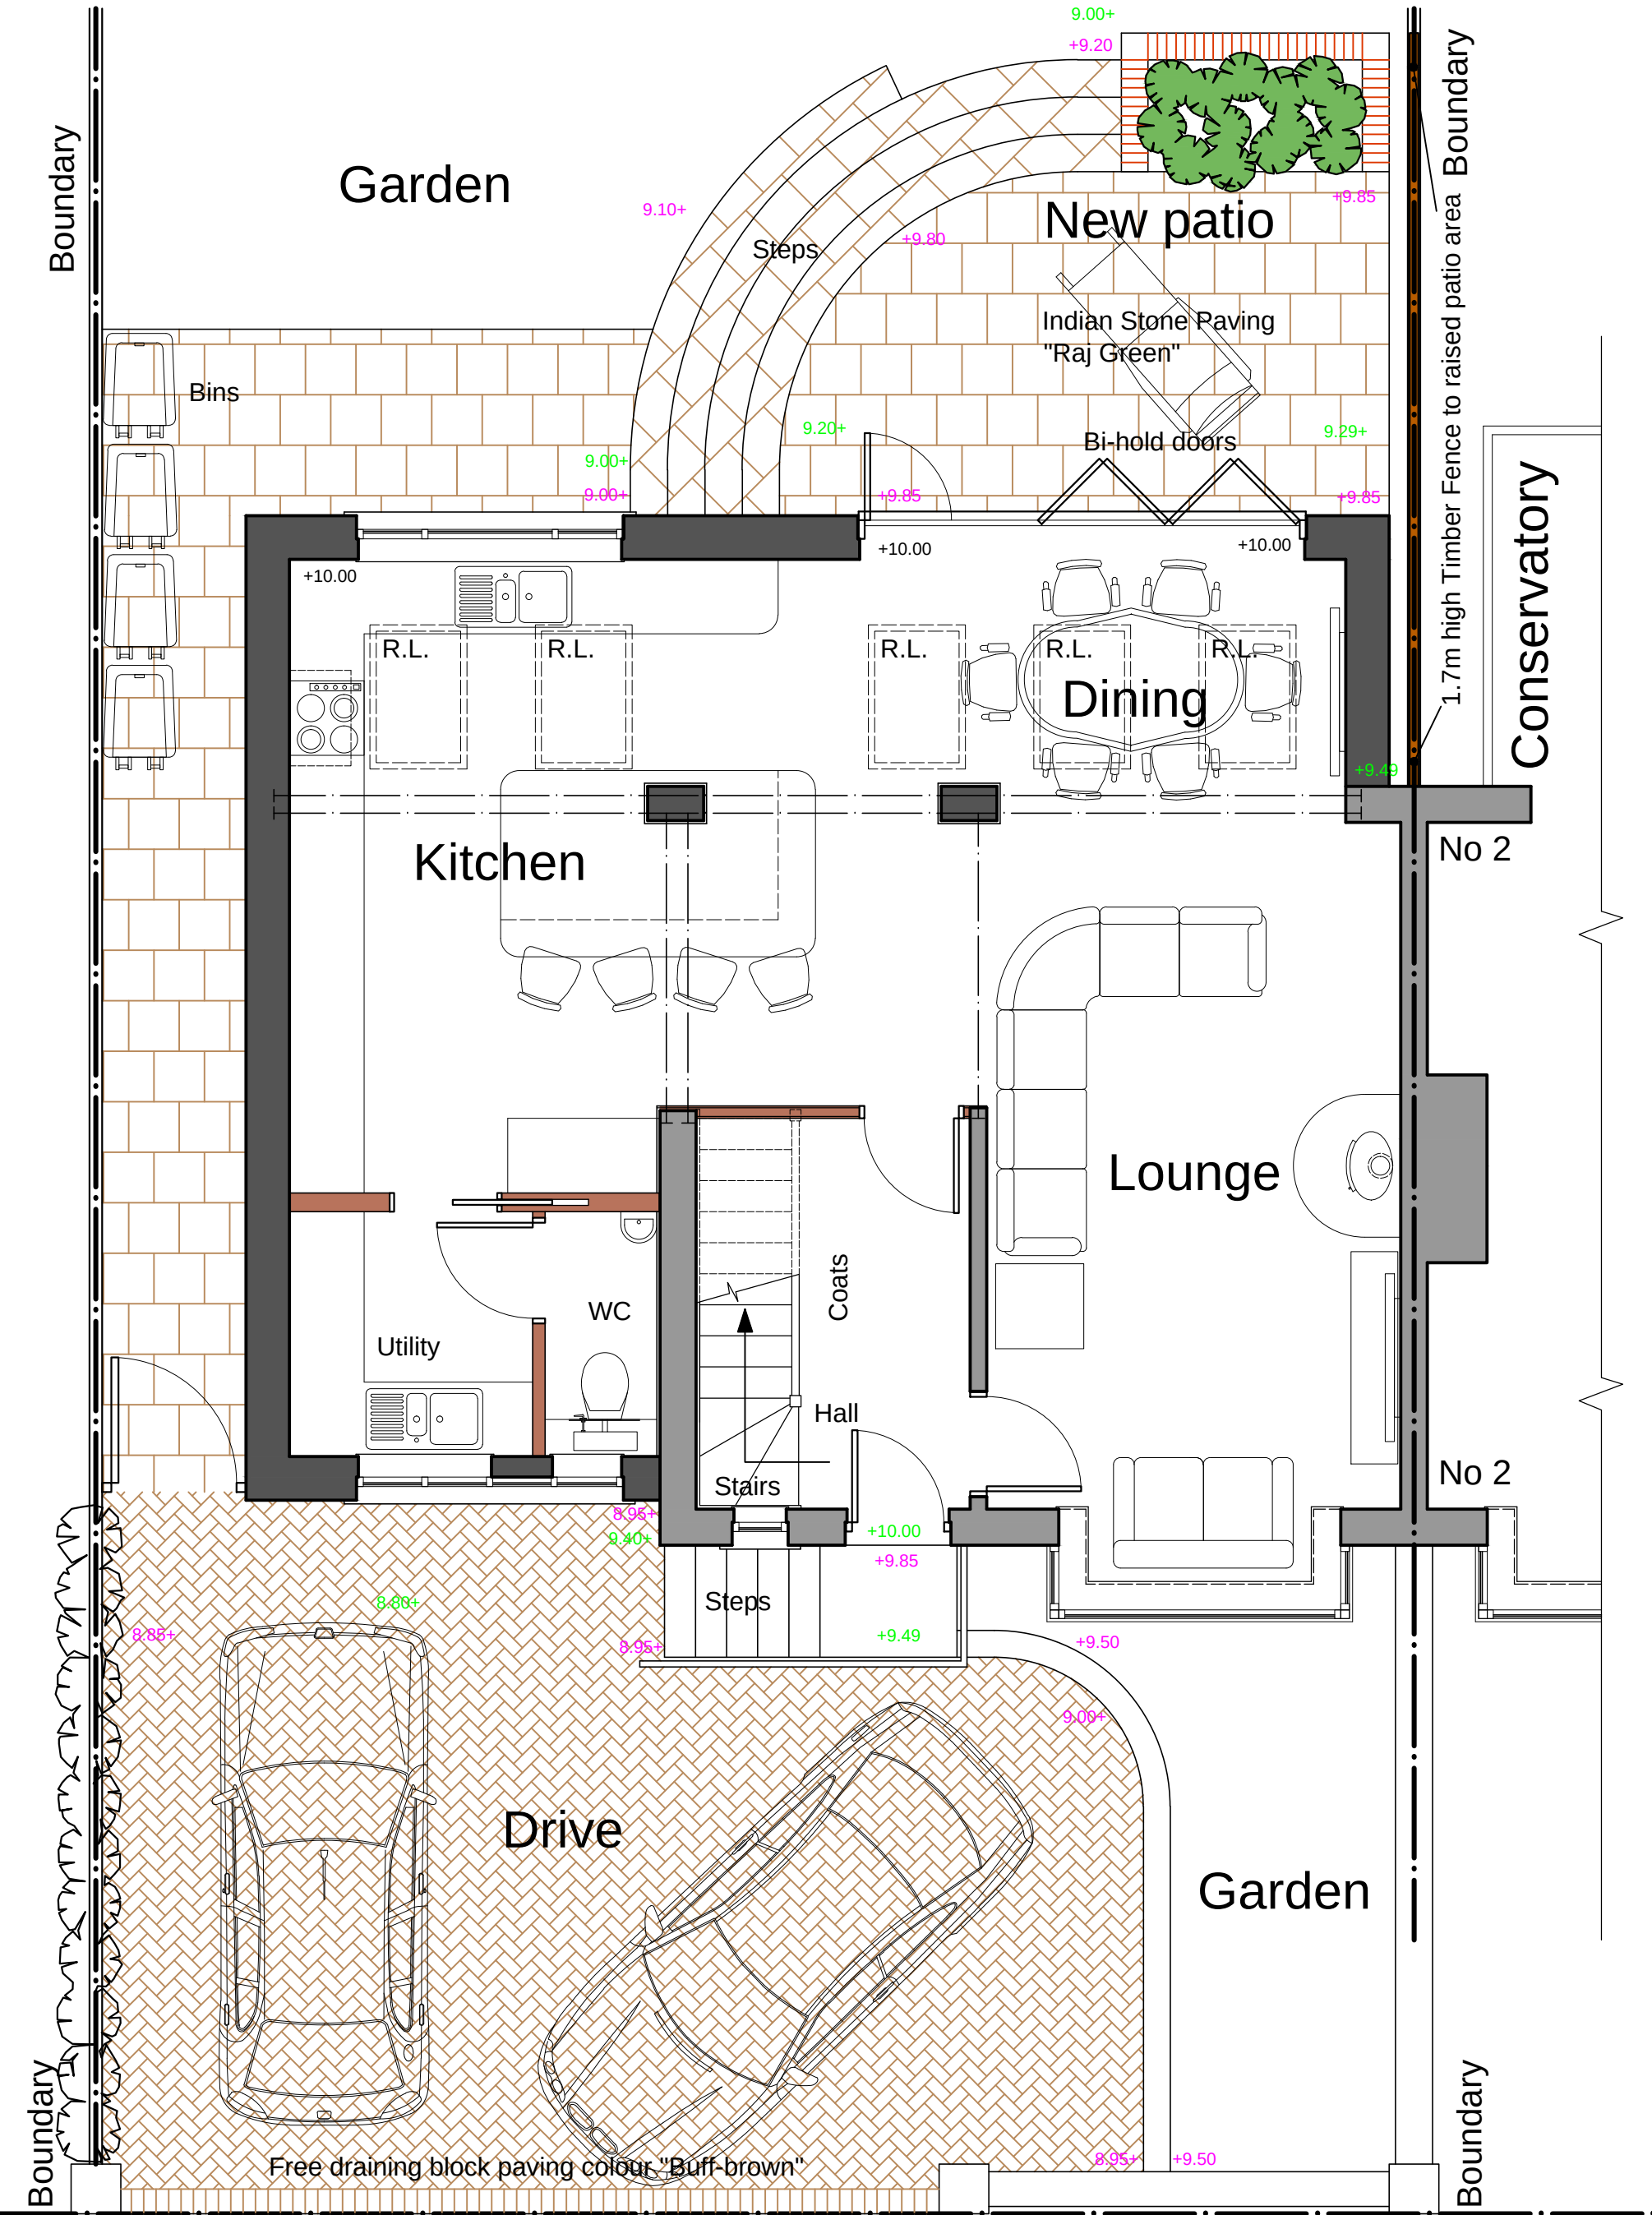

Proposed Ground Floor Plan
Proposed Floor Plans @1:50

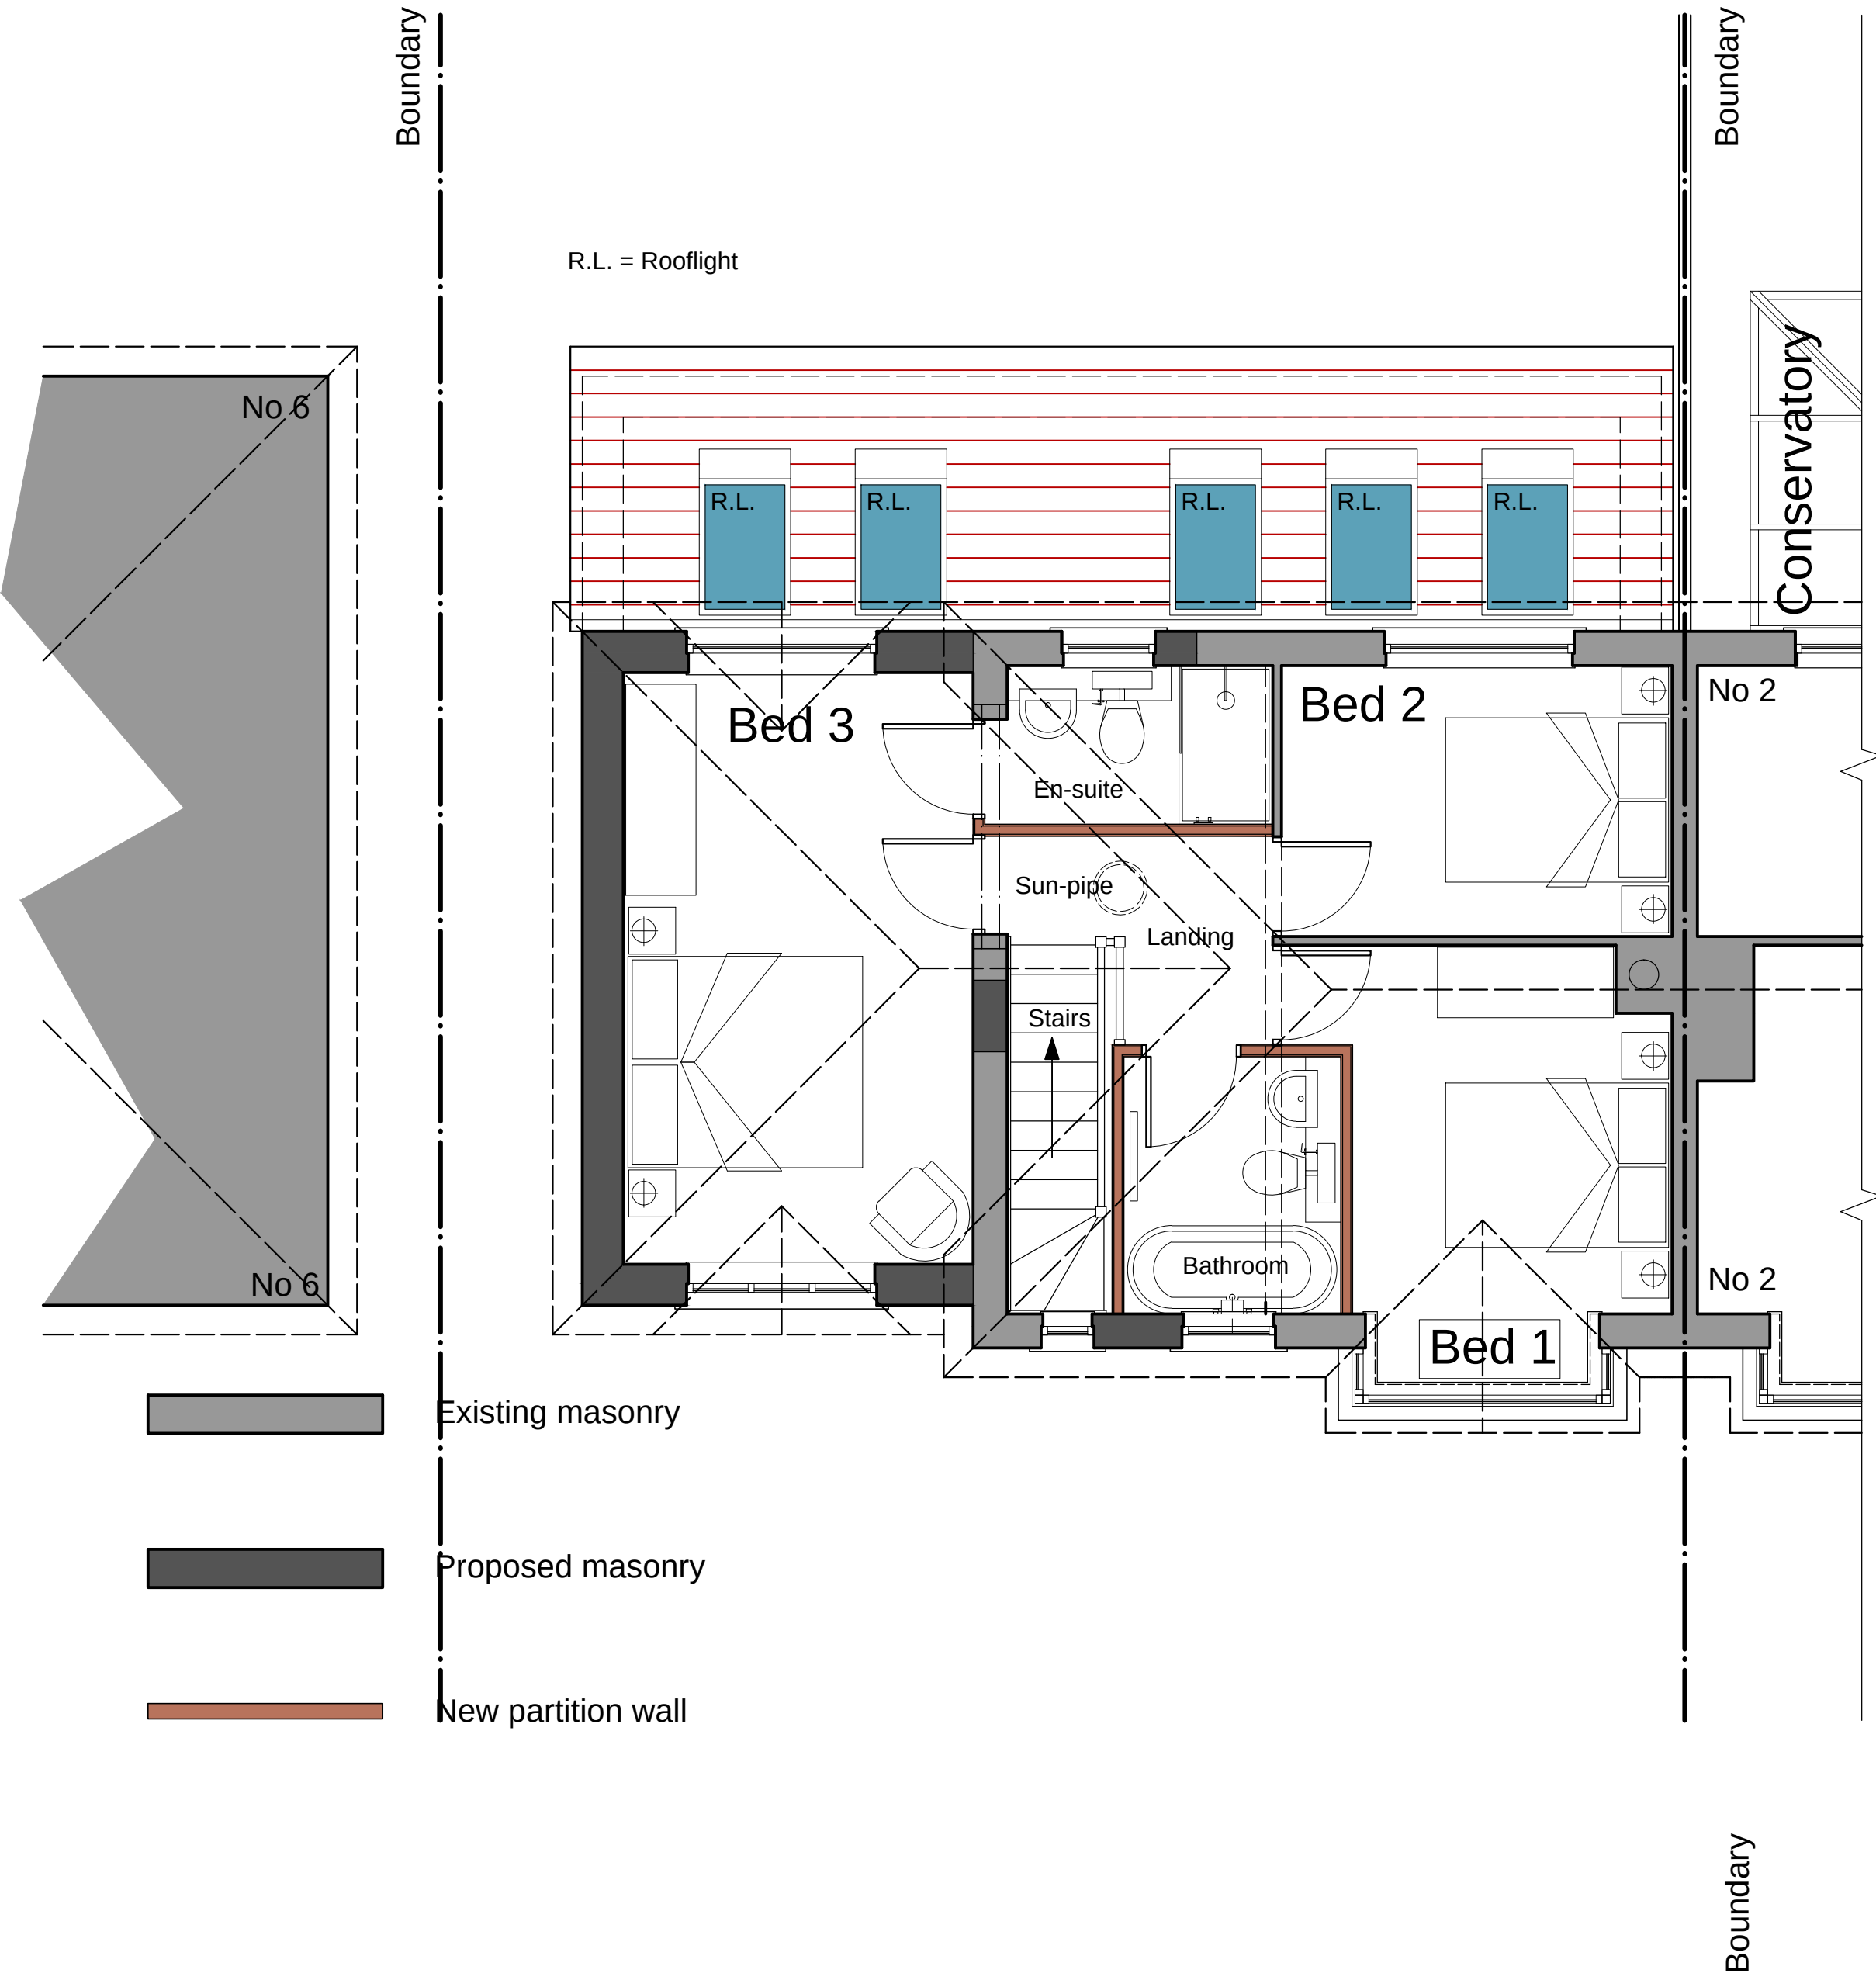

Proposed First Floor Plan

Project	EXTENSION & ALTERATIONS TO: 4 SHIPPERBOTTOM LANE RAMSBOTTOM, BURY BL0 0DB
Drawing	PROPOSED GROUND & FIRST FLOOR PLANS AND PROPOSED ELEVATIONS
Client	MS I. DE-KONING
Dwn. By	NP
Scale	1:50 & 1:100 @ A1
Drg. No.	22-05-10-A
Drg. Size	A1
Date	MARCH 2022