



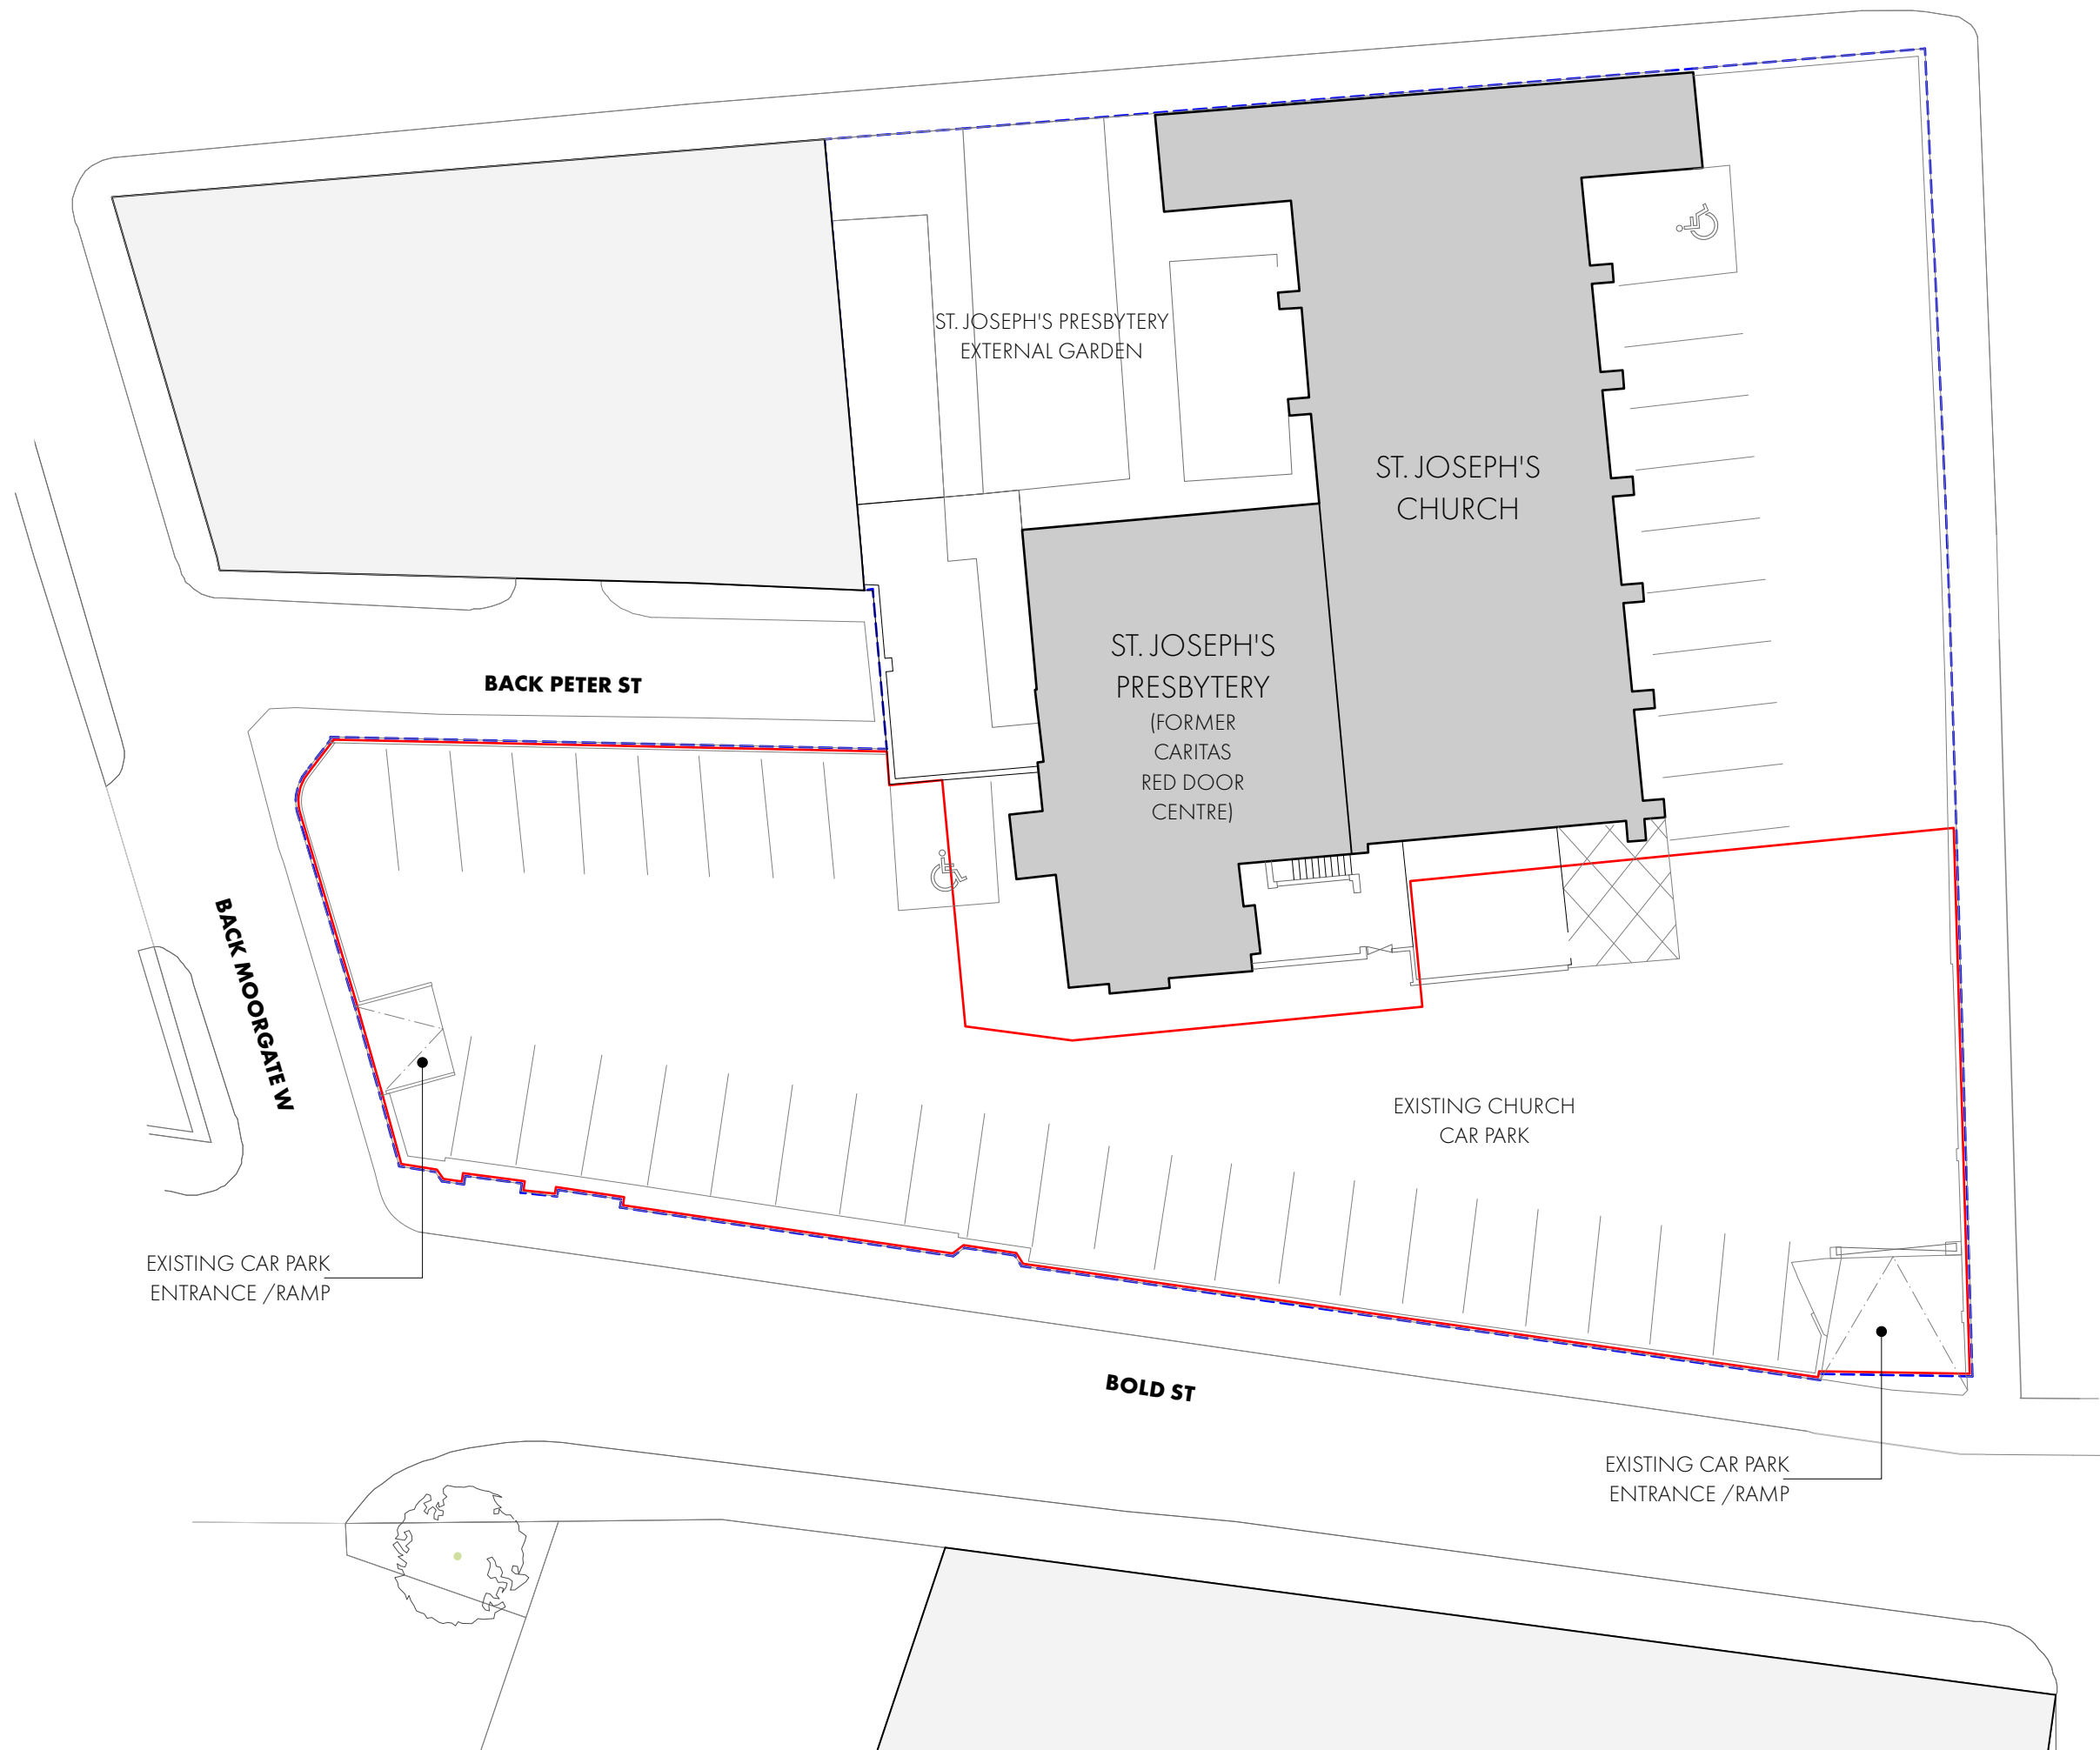

REVISION	DATE	DESCRIPTION
P01	04/11/2025	PLANNING PRE-APPLICATION ISSUE
P02	17/11/2025	PLANNING ISSUE
P03	16/12/2025	PLANNING ISSUE

PROPOSED SITE PLAN 1:250

 

- KEY**
- APPLICATION BOUNDARY
 - ST JOSEPH'S RC CHURCH OWNERSHIP

OMIArchitects

31 Blackfriars Road, Salford, Manchester, M3 7AQ
+44(0)161 832 3242 / info@omiarchitects.com / www.omiarchitects.com

PROJECT	CARITAS RED DOOR, BURY					
DRAWING	EXISTING SITE PLAN					
DATE	NOV' 25	DRAWN BY	CAW	SCALE	1:250	@A3
JOB NO.	1454	DWG.NO.	L0002			