



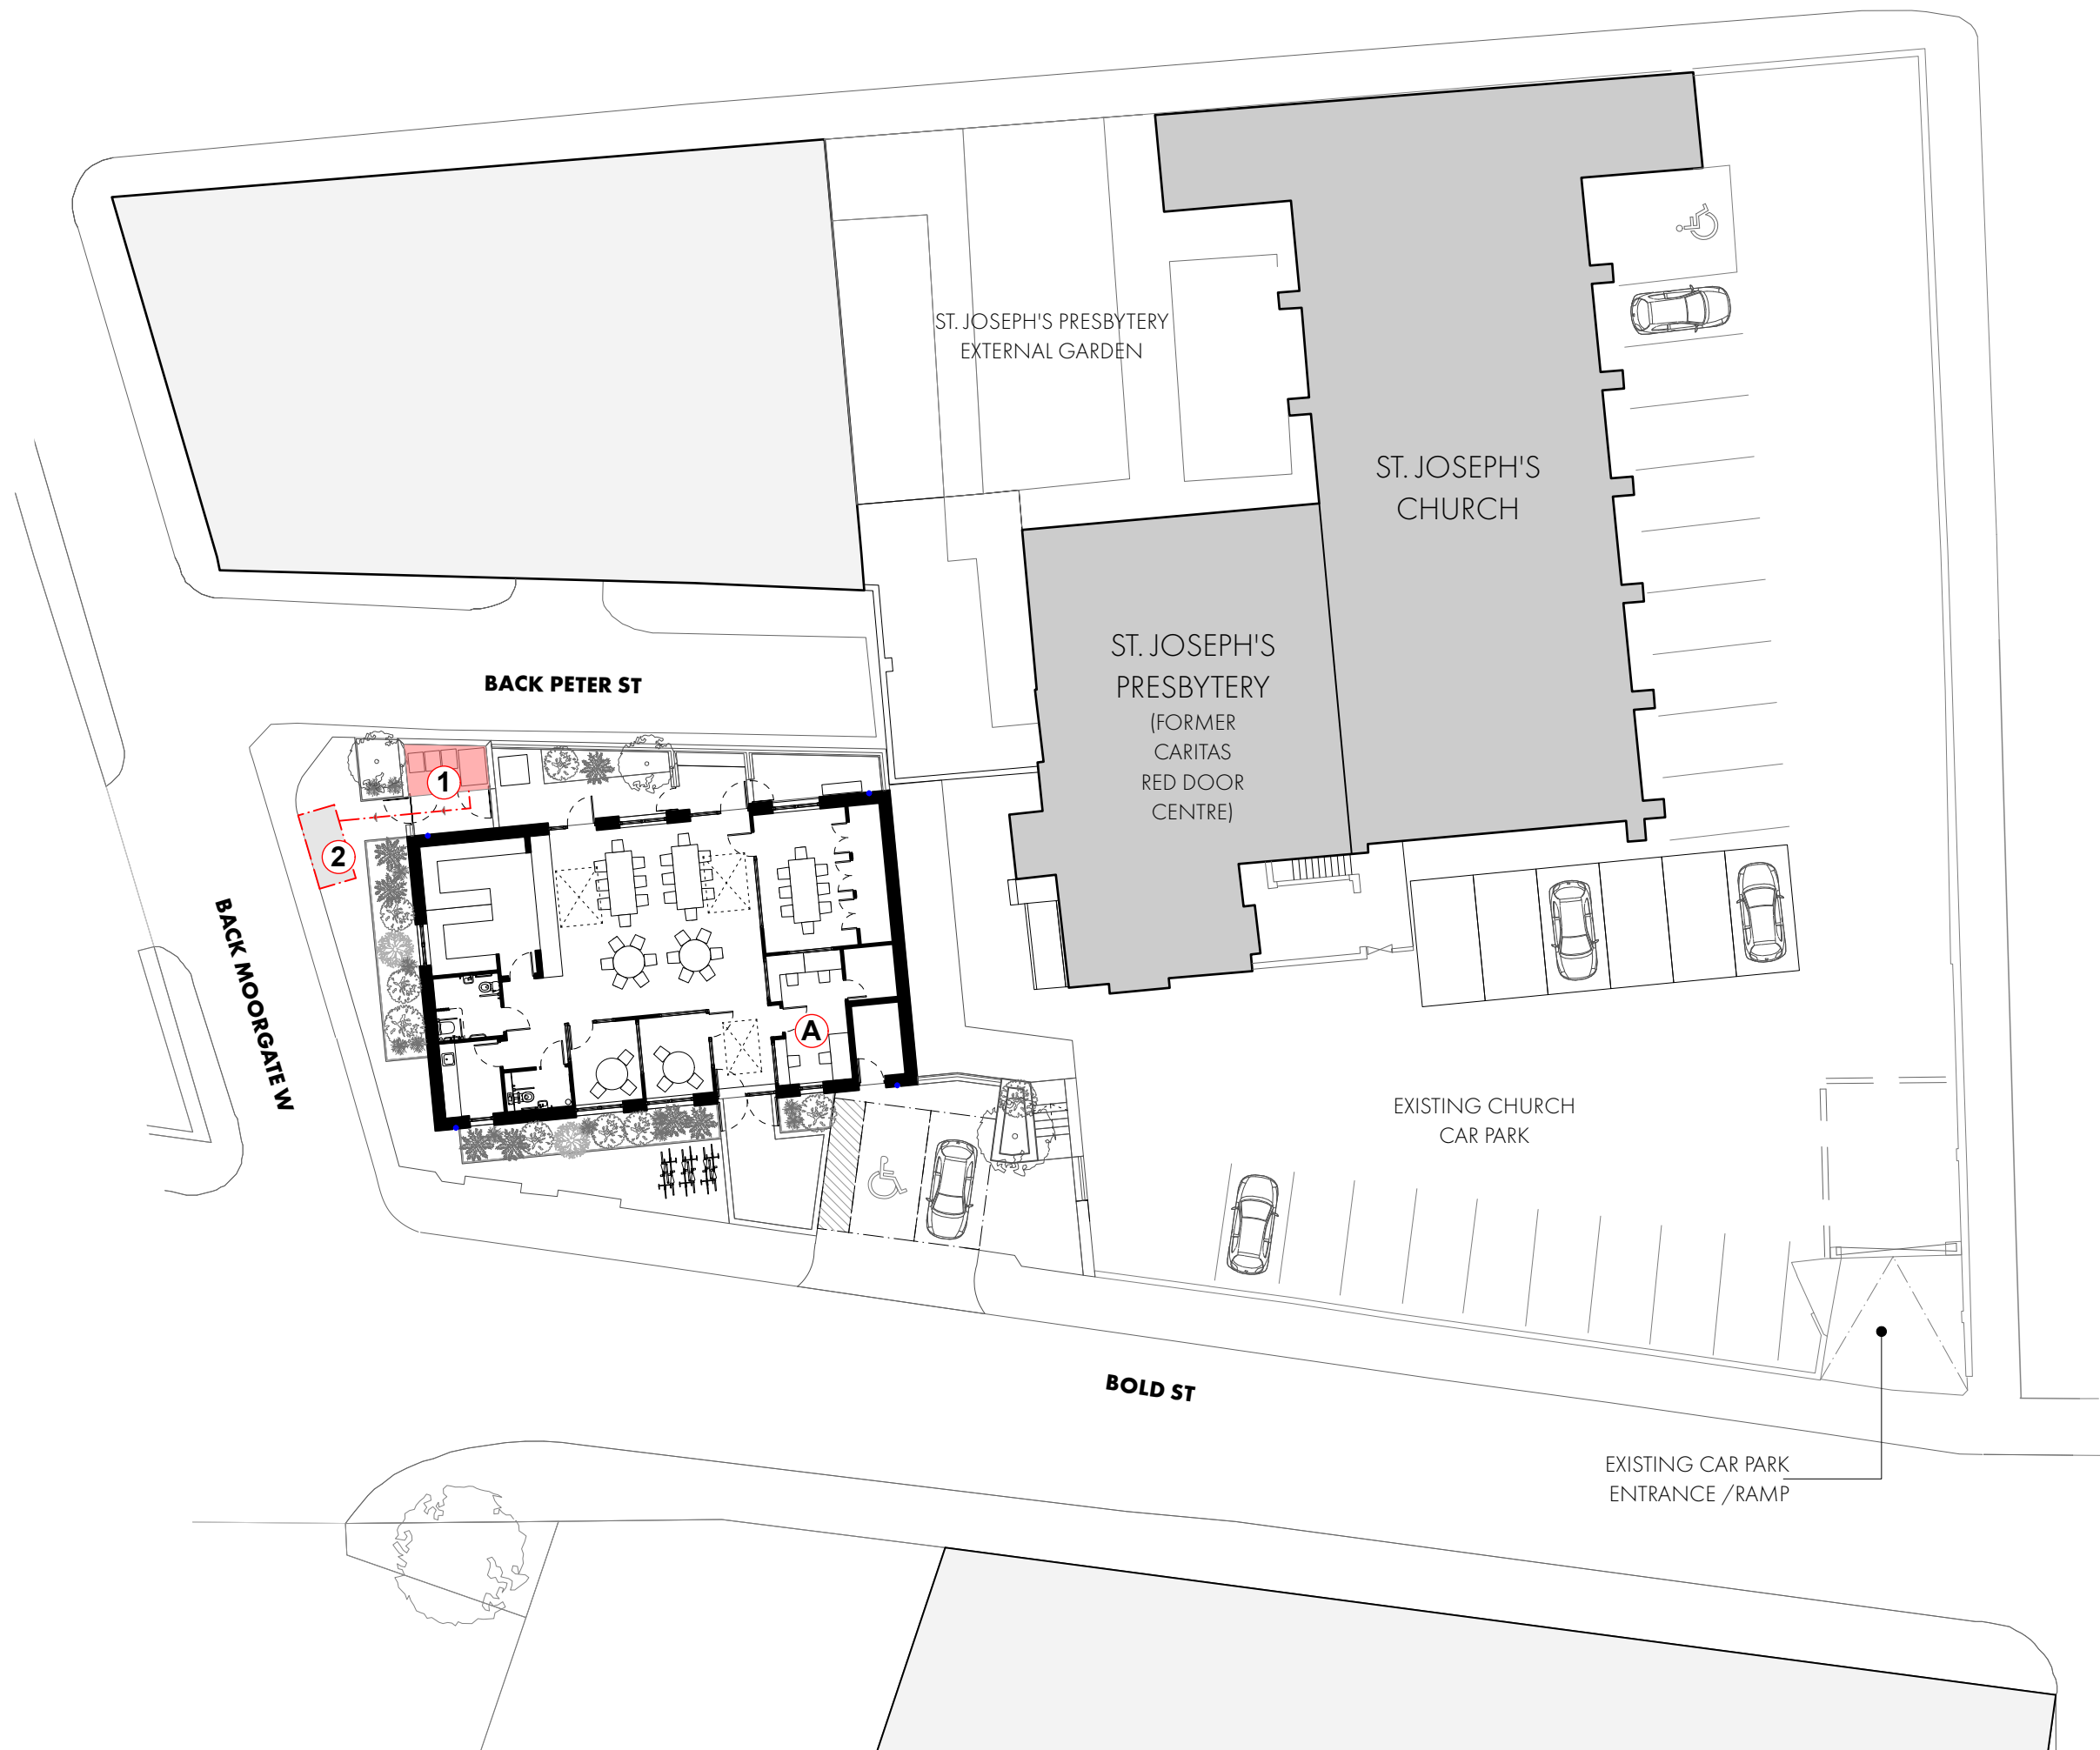

REVISION	DATE	DESCRIPTION
P01	16/12/2025	PLANNING ISSUE

PROPOSED SITE PLAN 1:250

 

- KEY**
- 1** BIN STORE WITH LOCKABLE GATES WITH TIMBER SLAT INFILL
 - 2** REFUSE COLLECTION POINT
- REFUSE COLLECTION DATES SUBJECT TO FUTURE AGREEMENT WITH SERVICE PROVIDER.
- FOR REFUSE COLLECTION, BINS TO BE MOVED TO THE COLLECTION POINT AND RETURNED TO THE BIN STORES AFTERWARDS.
- DELIVERIES TO BE MANAGED BY STAFF AND MONITORED FROM THE STAFF OFFICE MARKED AS (A). TYPICAL DELIVERY FROM STREET PARKED VANS, TRANSIT, OR MINI VAN TYPES.

OMIArchitects

31 Blackfriars Road, Salford, Manchester, M3 7AQ
+44(0)161 832 3242 / info@omiarchitects.com / www.omiarchitects.com

PROJECT	CARITAS RED DOOR, BURY					
DRAWING	PROPOSED REFUSE STRATEGY					
DATE	DEC' 25	DRAWN BY	CAW	SCALE	1:250	@A3
JOB NO.	1454	DWG.NO.	L0010			