

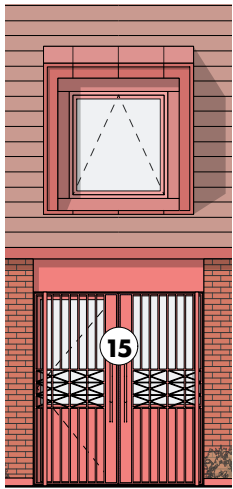
 


REVISION	DATE	DESCRIPTION
P01	03/11/25	PLANNING REVISION
P02	17/11/2025	PLANNING ISSUE
P03	16/12/2025	PLANNING ISSUE

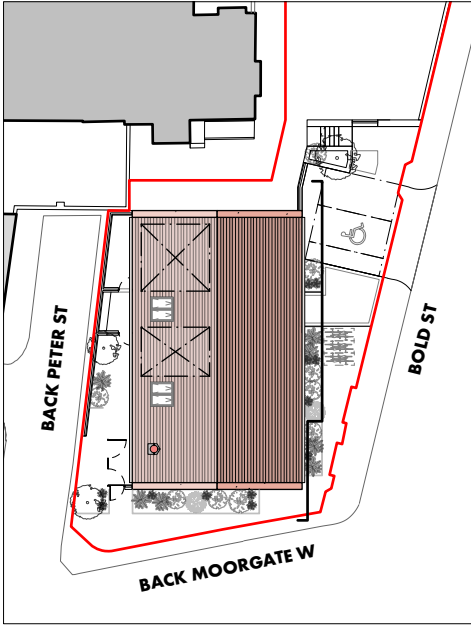

ENTRANCE EXTRACT
1:100
METAL ENTRANCE GATE IN CLOSED
POSITION

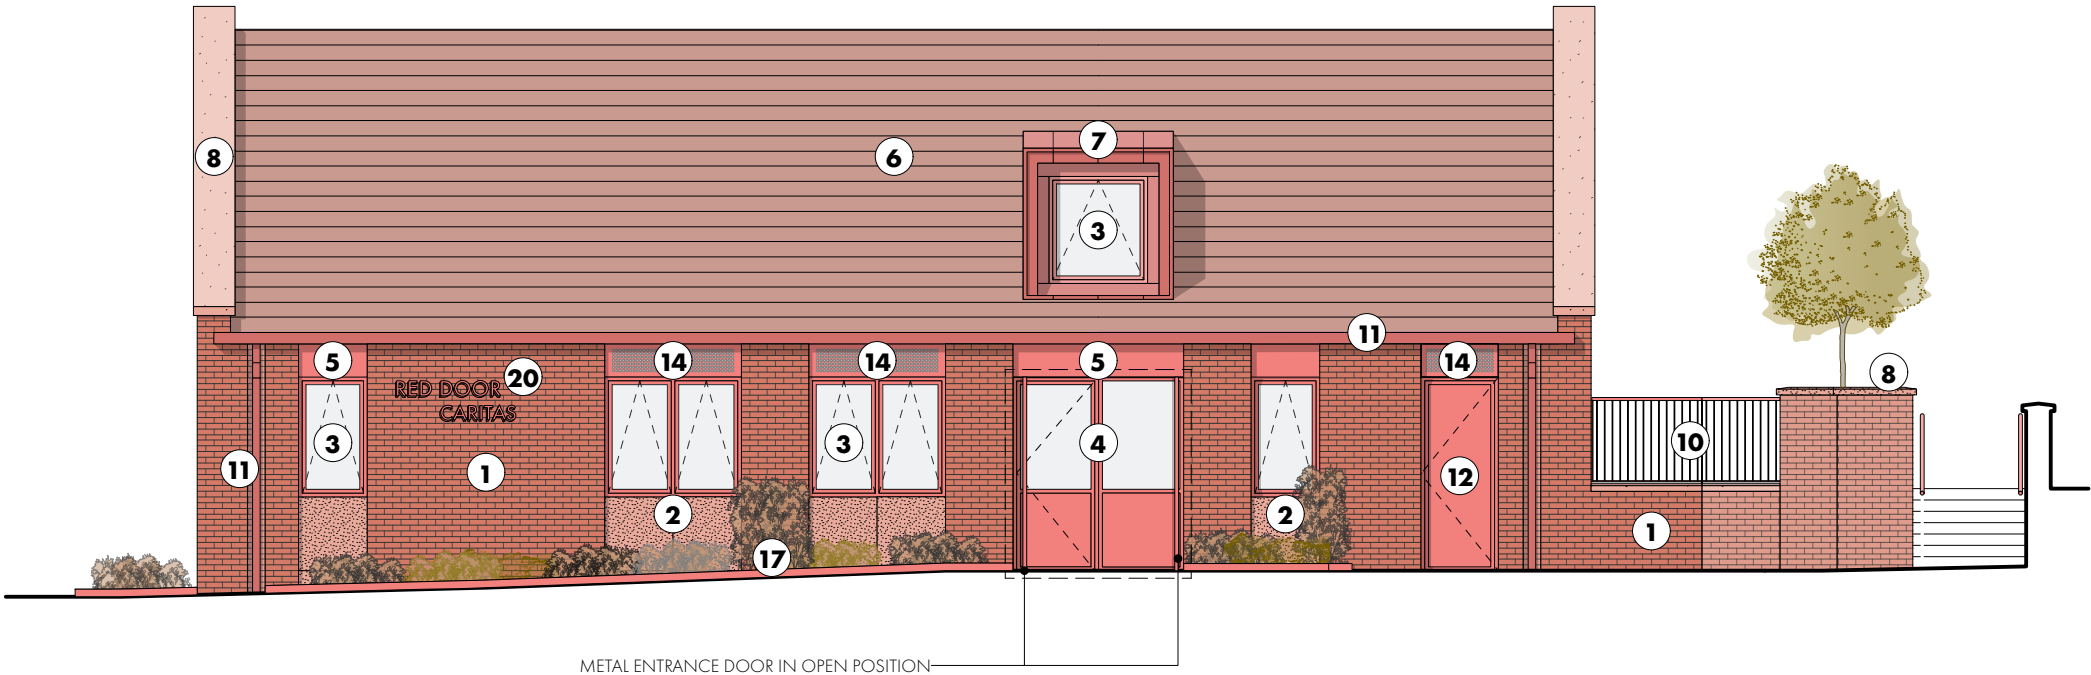

- PROPOSED MATERIALS
- KEY**
1 FACING BRICKWORK
2 RECESSED CAST STONE CILL
3 ALUMINIUM WINDOW
4 GLAZED ALUMINIUM DOOR
5 ALUMINIUM SPANDREL PANEL
6 CLAY TILE ROOFING
7 ZINC STANDING SEAM DORMER
8 CAST STONE COPING
9 ROOFLIGHT
10 METAL RAILINGS (INC. STEEL GATE)
11 ALUMINIUM GUTTER+ RECESSED DOWNPIPE
12 EXTERNAL PLANT ROOM
13 PV PANEL ARRAY
14 ALUMINIUM SPANDREL PANEL WITH PENETRATIONS FOR VENTILATION INTAKE AND EXTRACT
15 METAENTRANCE GATE
16 KITCHEN EXTRACT COWL
17 PLANTER
18 PPC ALUMIUM SIGNAGE
19 EXTERNAL PLANT

OMIArchitects

31 Blackfriars Road, Salford, Manchester, M3 7AQ
+44(0)161 832 3242 / info@omiarchitects.com / www.omiarchitects.com

PROJECT	CARITAS, RED DOOR BURY					
DRAWING	PROPOSED EAST ELEVATION					
DATE	OCT'25	DRAWN BY	CW	SCALE	1:100	@A3
JOB NO.	1454	DWG.NO.	L6000			