



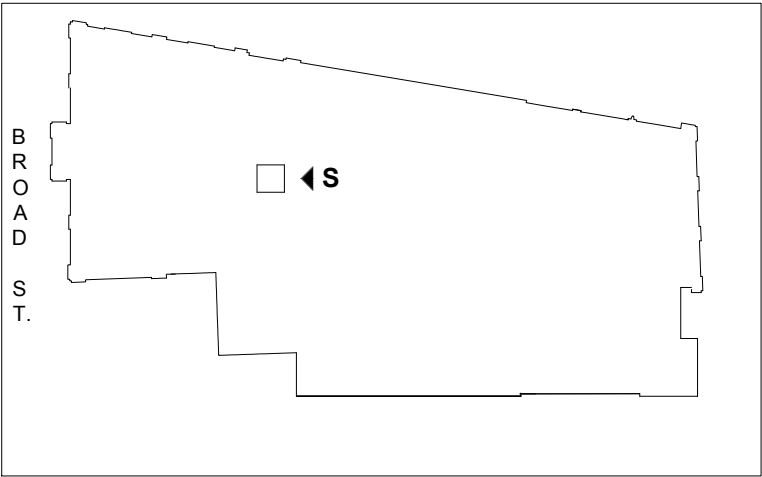

KEY PLAN SOUTH


2.63 External steel strapping to be carefully removed as schedule. Allow for associated repairs as stated.

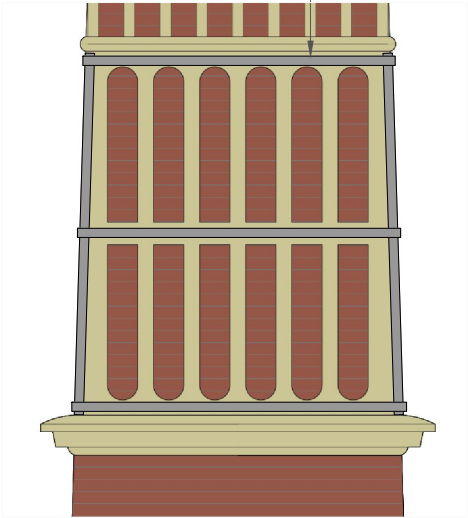

E01 South Elevation showing outer steelwork

Equivalent all sides.
Allow to cut out brickwork for removal
of embedded ironwork.

N8

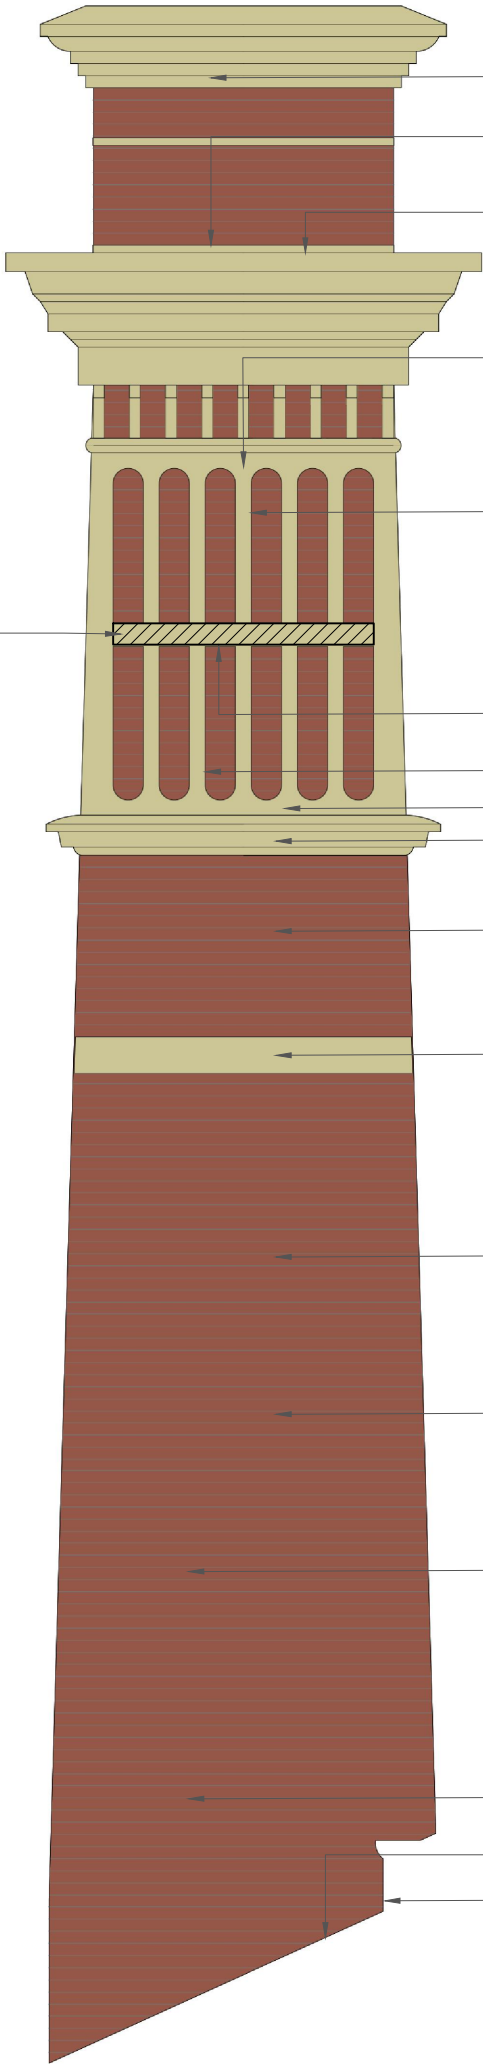

S1

S2

S3

Refer to E01 for outer steelwork (to be removed as schedule)

S4

S5

S6

S8

S9

S10

S11

S12

S13

S14

S15

S16

PROJECT BURY FUSILIERS MUSEUM

JOB NUMBER BUFM. 01

DRAWING TITLE ROPE ACCESS KEY PLAN SOUTH ELEVATION

DRAWING STATUS TENDER

DRAWING NO. 003

REVISION A

SIZE & SCALE 1:50 @ A3

First Issue AUG 24'

© Chambers Conservation Ltd
jennifer@chambersconservation.com
rob@chambersconservation.com
07484 133270 or 07919 300428
www.chambersconservation.com

Registered in England and Wales, no. 09787239
Registered address: Mercury House, High Street,
Tattenhall, Chester CH3 9PX
Do not scale from this drawing unless agreed

