



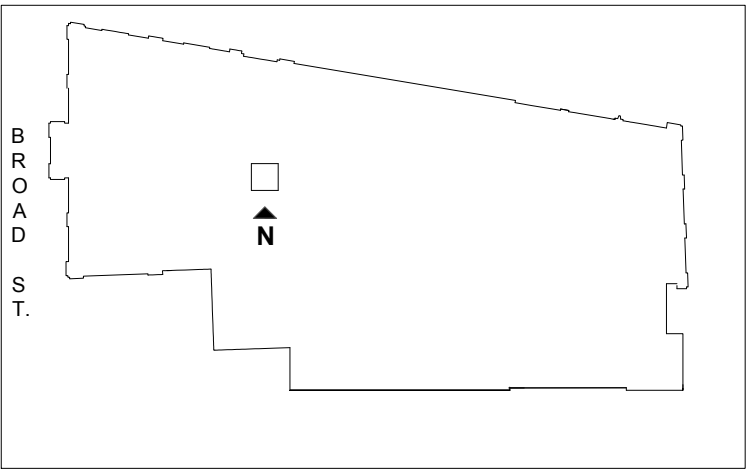


KEY PLAN NORTH

2.63 External steel strapping to be carefully removed as schedule. Allow for associated repairs as stated.

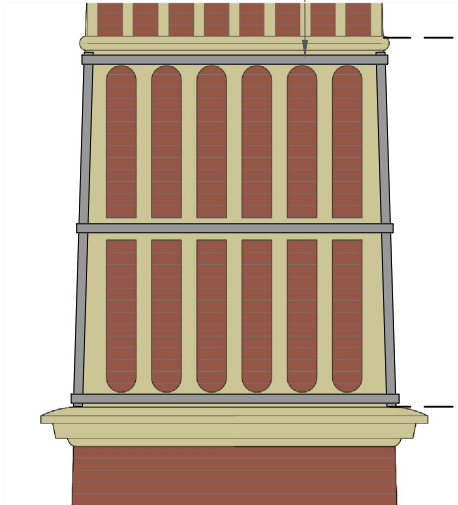

E01 North Elevation showing outer steelwork

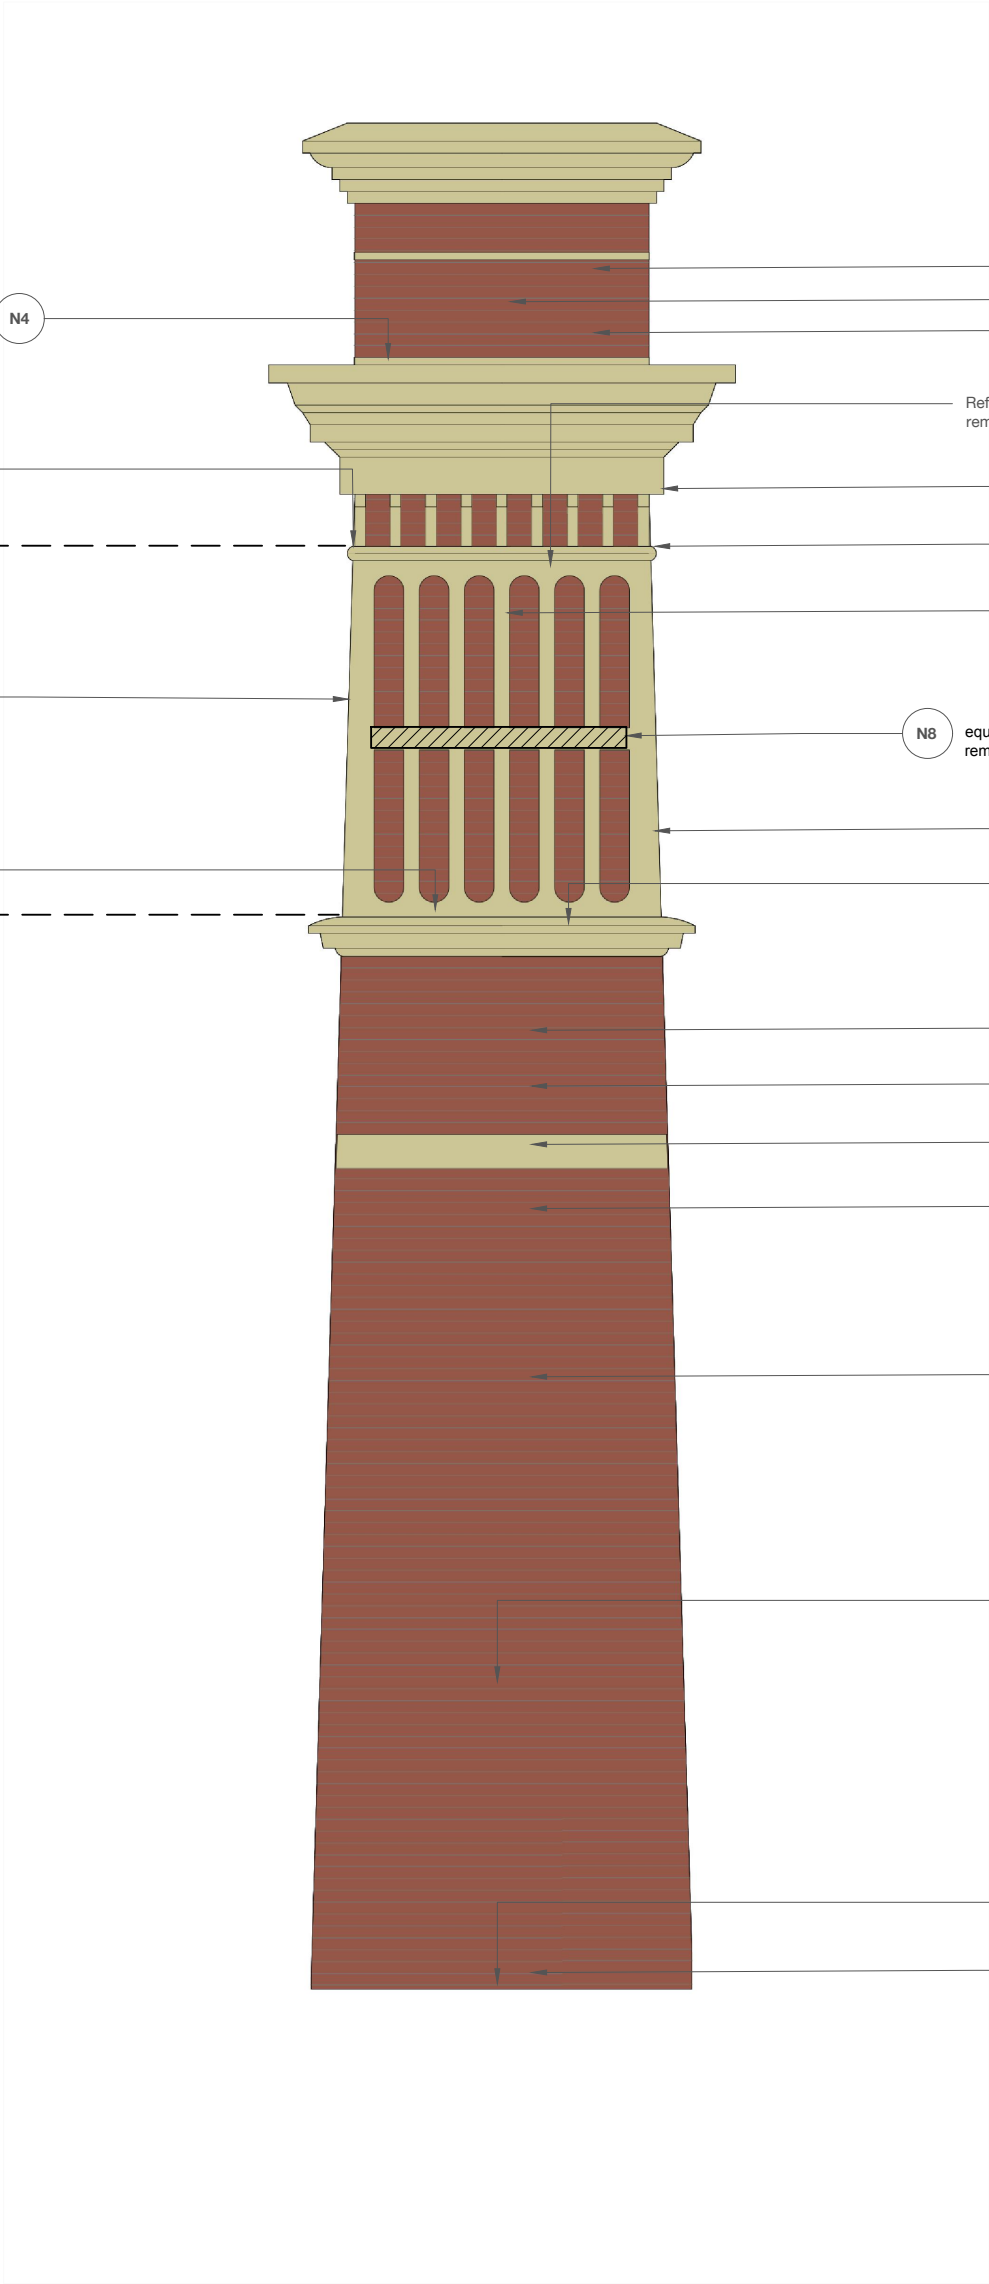

N1
N2
N3

Refer to E01 for outer steelwork (to be removed as schedule)

N5
N6
E4

N8 equivalent all sides. Allow to cut out brickwork for removal of embedded ironwork.

N9
N11

N13
N14
N15
N16

N17

N18

N19
N20

PROJECT BURY FUSILIERS MUSEUM

JOB NUMBER BUFM. 02

DRAWING TITLE ROPE ACCESS KEY PLAN NORTH ELEVATION

DRAWING STATUS TENDER

DRAWING NO. 001

REVISION A

SIZE & SCALE 1:50 @ A3

First Issue AUG 24'

© Chambers Conservation Ltd
jennifer@chambersconservation.com
rob@chambersconservation.com
07484 133270 or 07919 300428
www.chambersconservation.com

Registered in England and Wales, no. 09787239
Registered address: Mercury House, High Street,
Tattenhall, Chester CH3 9PX
Do not scale from this drawing unless agreed

CHAMBERS
ARCHITECTURE · CONSERVATION

