



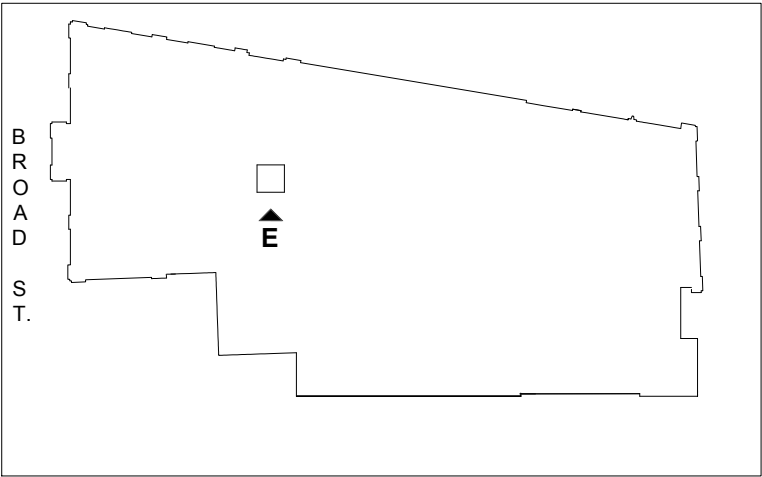

KEY PLAN EAST


2.63 External steel strapping to be carefully removed as schedule. Allow for associated repairs as stated.

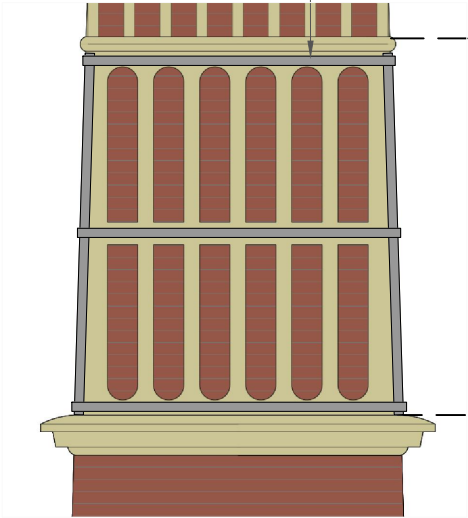

E01 East Elevation showing outer steelwork

Equivalent all sides.
Allow to cut out brickwork for removal of embedded ironwork.

N8

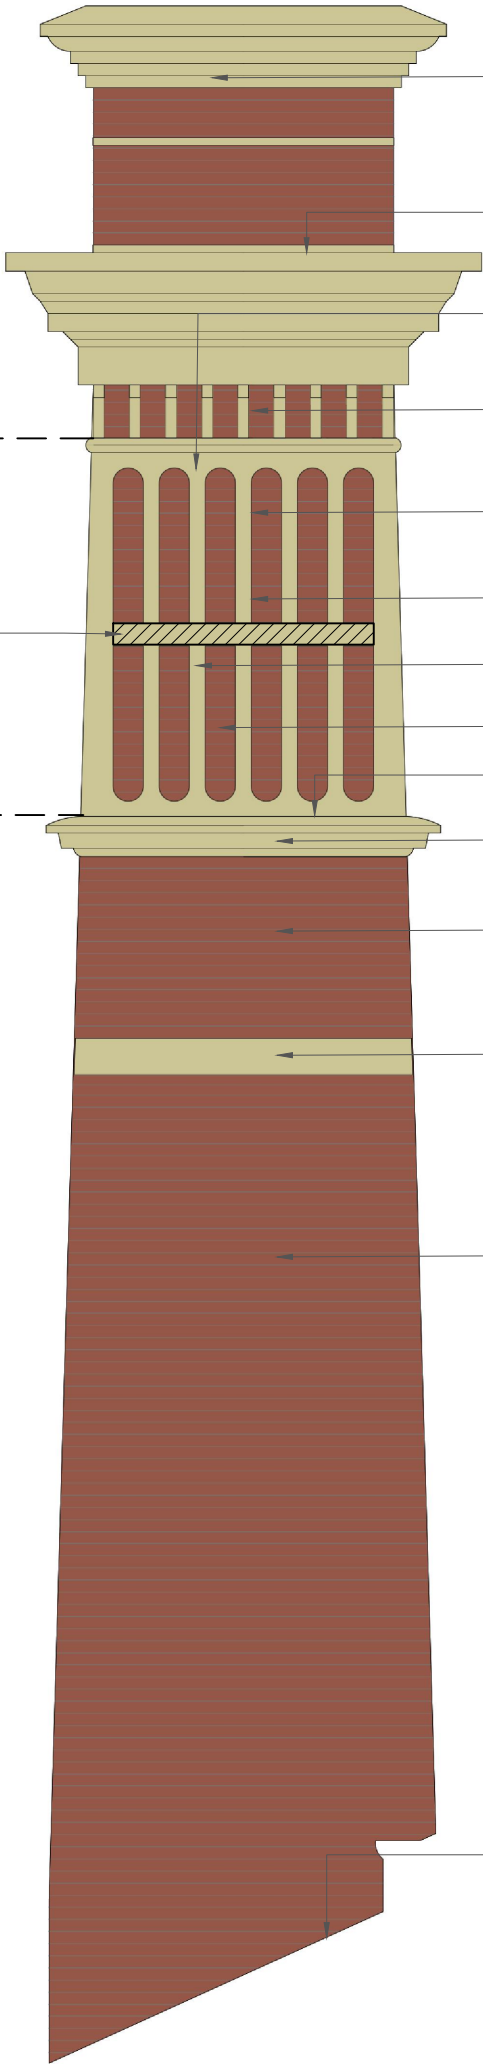

E1

E2

Refer to E01 for outer steelwork (to be removed as schedule)

E3

E4

E5

E6

E7

E8

E9

E9

E10

E11

E12

E13

PROJECT BURY FUSILIERS MUSEUM

JOB NUMBER BUFM. 02

DRAWING TITLE ROPE ACCESS KEY PLAN EAST ELEVATION

DRAWING STATUS TENDER

DRAWING NO. 002

REVISION A

SIZE & SCALE 1:50 @ A3

First Issue AUG 24'

© Chambers Conservation Ltd
jennifer@chambersconservation.com
rob@chambersconservation.com
07484 133270 or 07919 300428
www.chambersconservation.com

Registered in England and Wales, no. 09787239
Registered address: Mercury House, High Street,
Tattenhall, Chester CH3 9PX
Do not scale from this drawing unless agreed

