


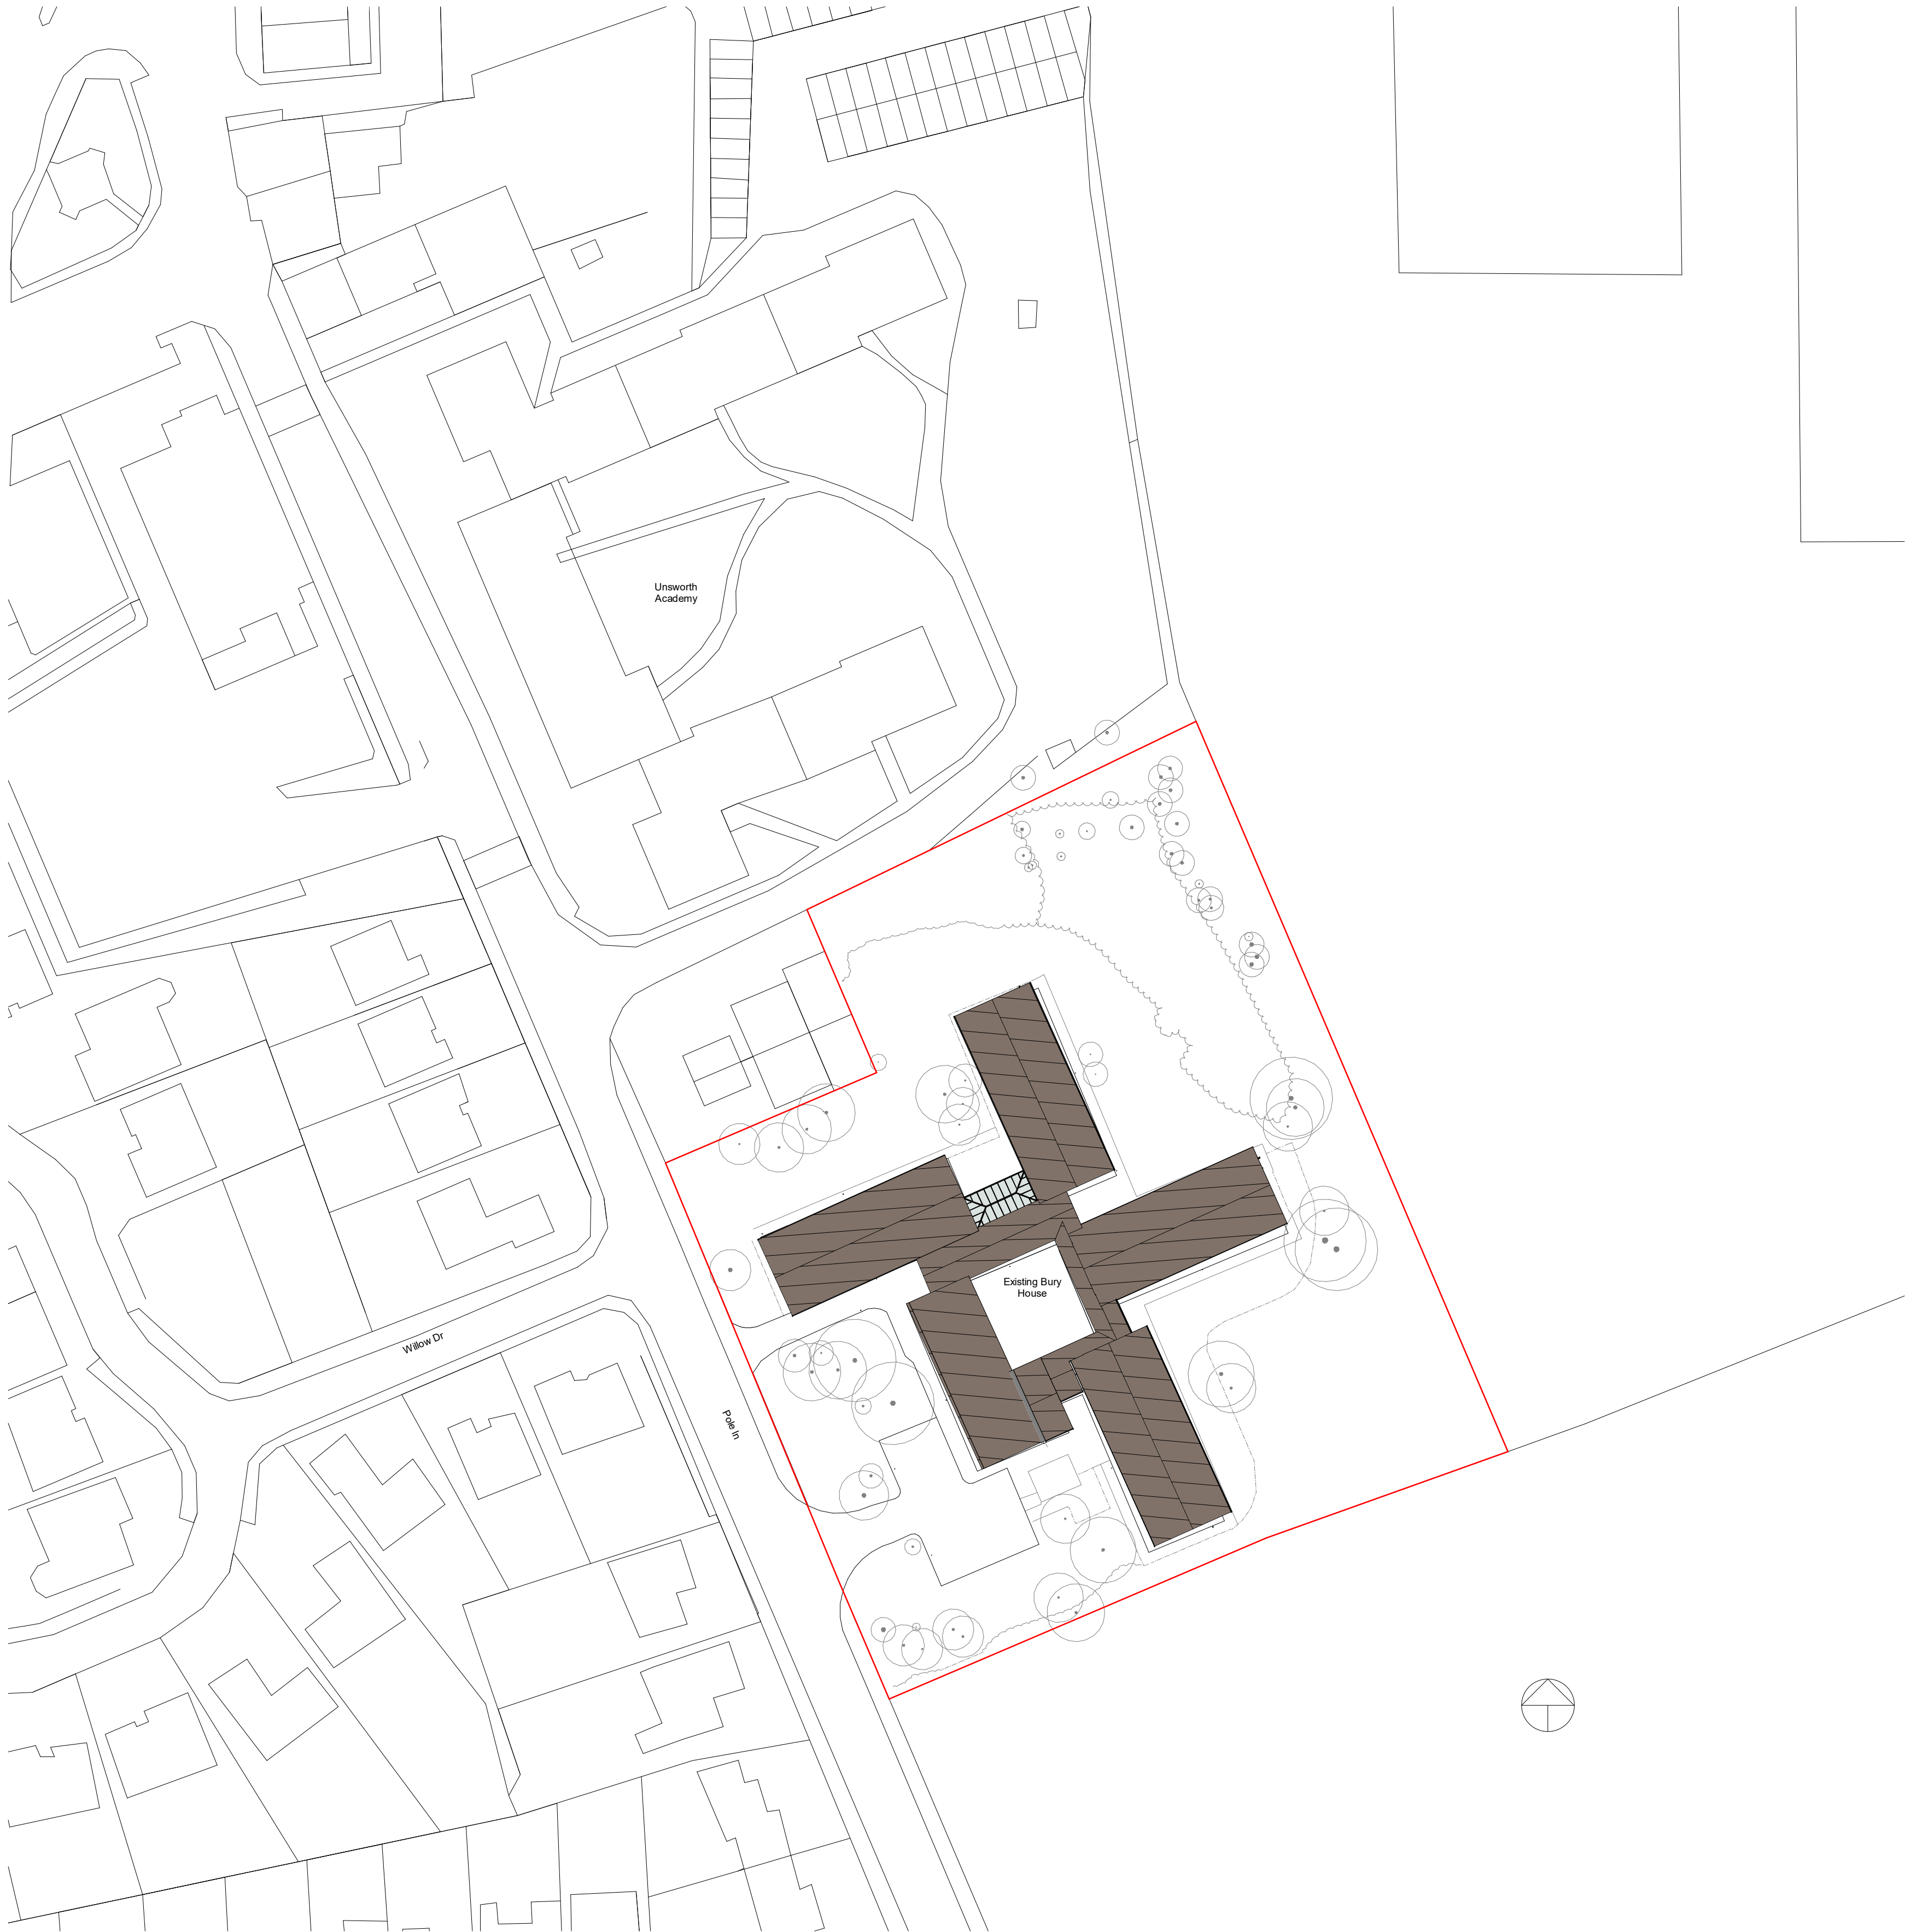

Notes

OS PLAN KEY

Site Boundary

B	Planning	16.12.22	CS	JW
A	Stage 3 Package	02.12.22	CS	JW
Rev	Description	Date	Dr	App
by			by	by
CS		11/04/22	approved by	JW



AHR Architects Ltd
5th Floor
55 Princess Street
Manchester
M2 4EW
United Kingdom

T +44(0)161 8287900
E manchester@ahr.co.uk
www.ahr.co.uk

client name			
Bury Council			
project			
Spring Lane PRU			
drawing			
OS Site Plan			
computer file		plot date	
C:\Users\oscar.sanchez\Documents\2022\00385.000 Spurr House Stage 3			
Model: oscar.sanchez.rvt			
project number		scale	
2022.00385.000		As indicated@A1	
drawing number		rev	issue status
SH-20-P-001		B	Planning
This drawing is to be read in conjunction with all related drawings. All dimensions must be checked and verified on site before commencing any work or producing shop drawings. The originator should be notified immediately of any discrepancy. This drawing is copyright and remains the property of AHR.			

SCALE 1 : 500
0 10 20 30