






3000

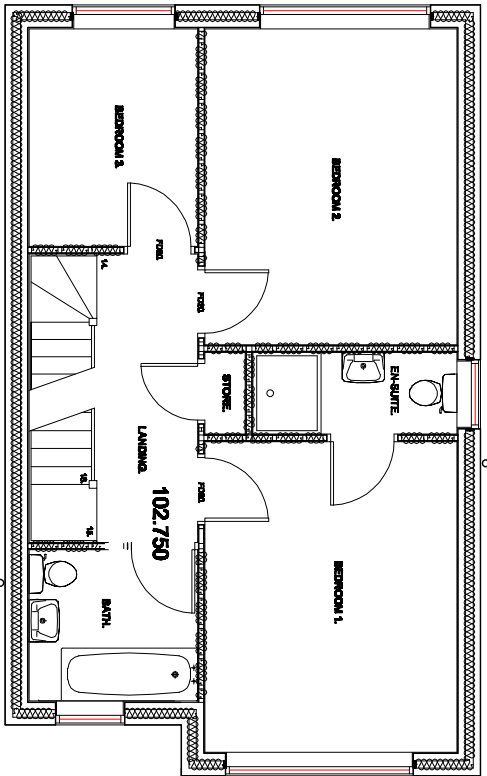

PROPOSED FIRST FLOOR PLAN.

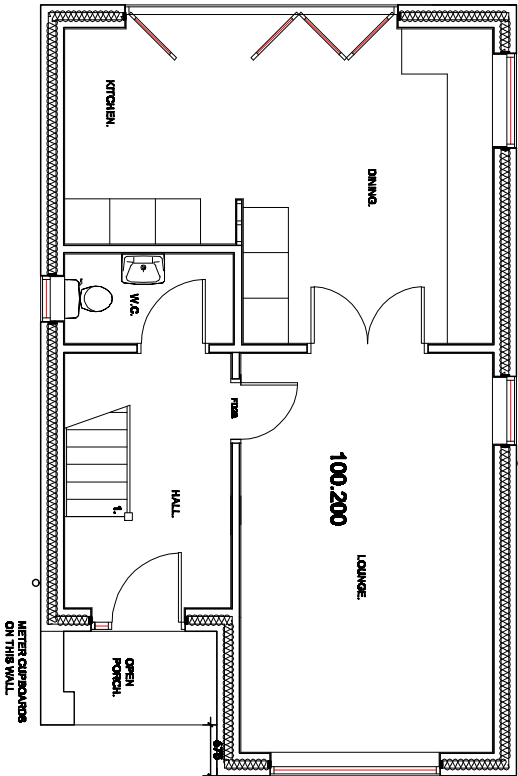

PROPOSED GROUND FLOOR PLAN.

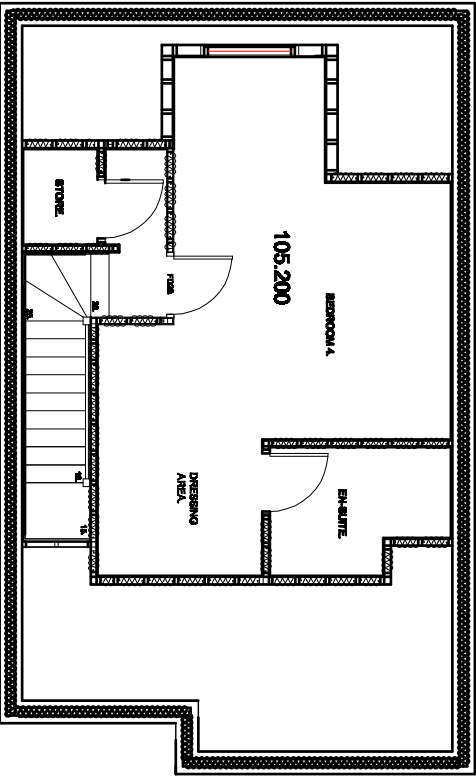

PROPOSED SECOND FLOOR PLAN.

Revision A - Floor Levels Added. - 29th October 2022	Title : PROPOSED NEW DWELLING.	Project: LAND BETWEEN 18 - 24 BRADLEY FOLD ROAD, AINSWORTH, BURY. BL2 5QD	MTC Designs 31 Eddard Drive Bolton BL2 6TB T: 01504 418714, M: 0778628814 Email: mitchellm@mtcd.com Scale 1:100 @ A3 Date: July 2022. Drawing No: P02A
--	---	--	---