

NOTES

Rev	Date	Comments	By

STATUS
TENDER

Client
Sycamore MAT
St Thomas Church of England
Primary School, Pimhole Rd,
BL9 7EY

Project Title
Safeguarding Scheme -
Fencing


Drawing Title
Proposed Site Plan

Scale 1:25@A3	Drawn by JRTM	Date March 2025
Job no. 2501-84	Drawing no. TA-04	Revision no. -




LMM
Lancaster Maloney Martin

Registered Office:
Equitas House Unit 6 Station View Rhino Court Stockport SK7 5ER
Tel: 0161 477 3500
E-mail: administration@lmm-ltd.co.uk | Website: www.lmm-ltd.co.uk
Registered in England No 4846621

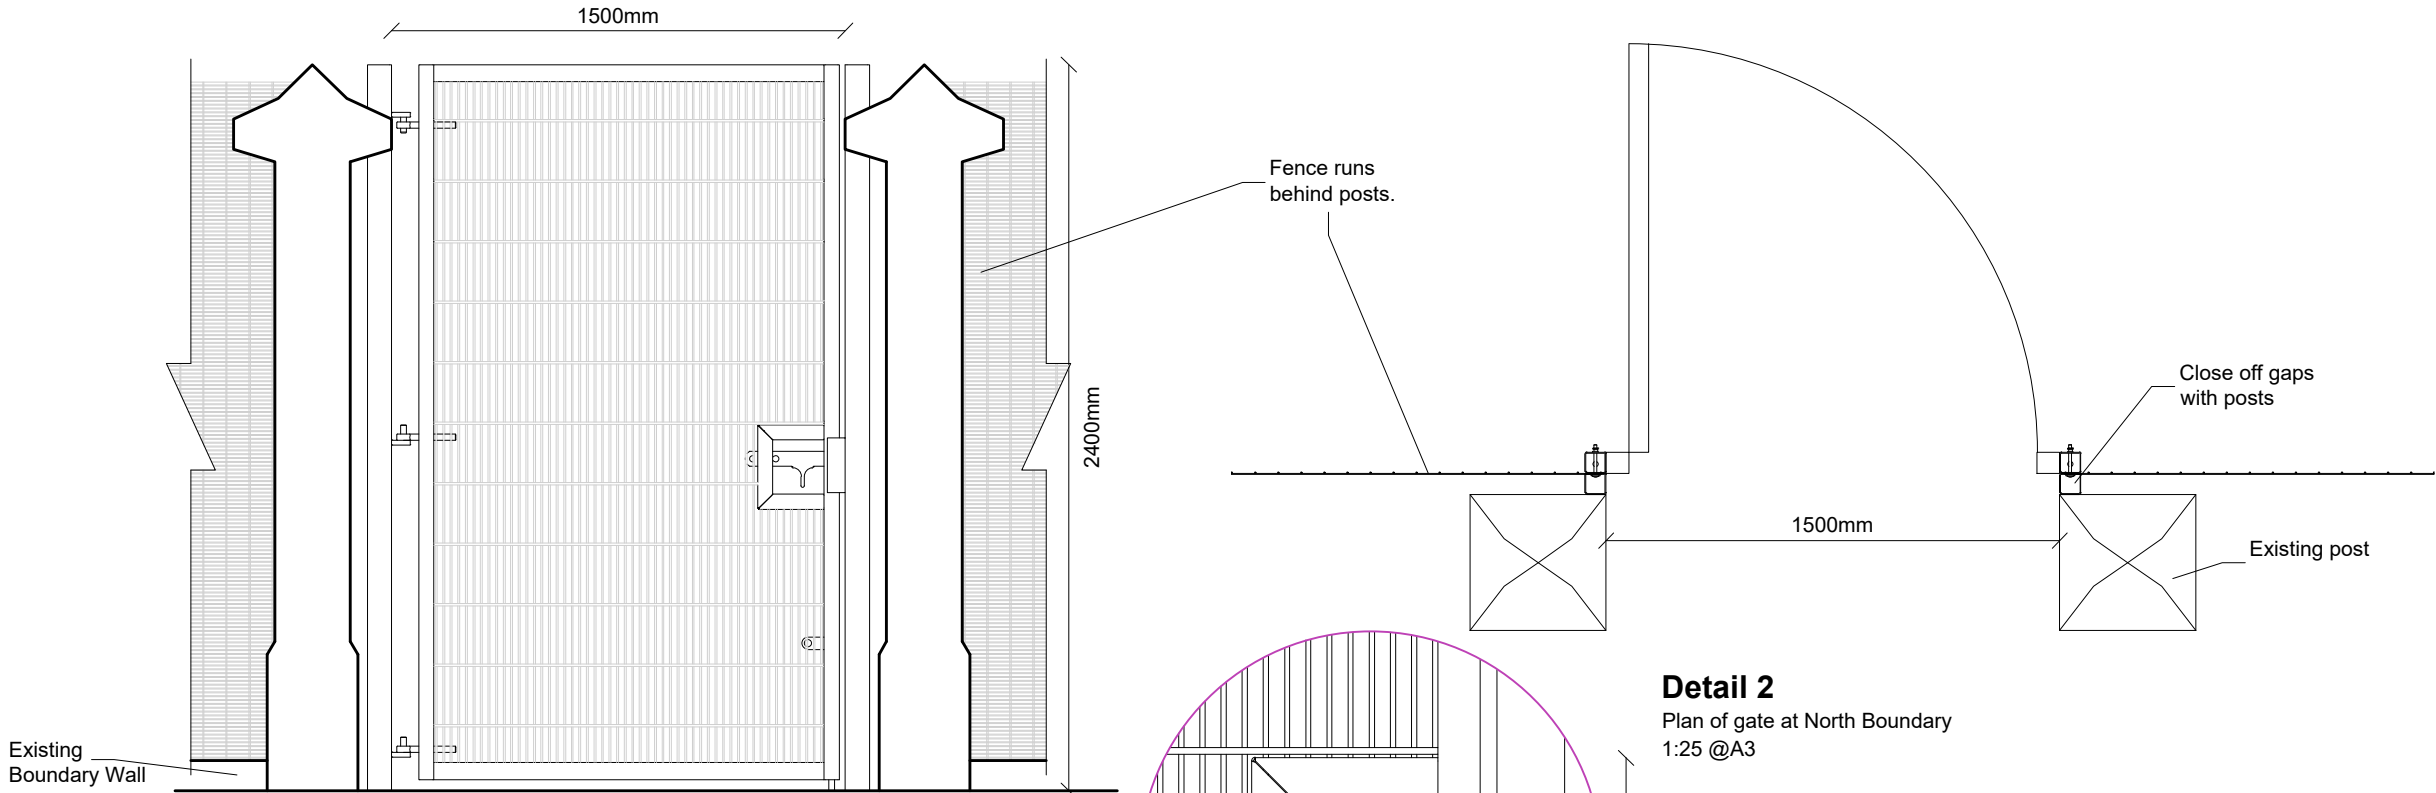


Detail 2
Elevation of gate at North Boundary
1:25 @A3

Detail 2
Plan of gate at North Boundary
1:25 @A3

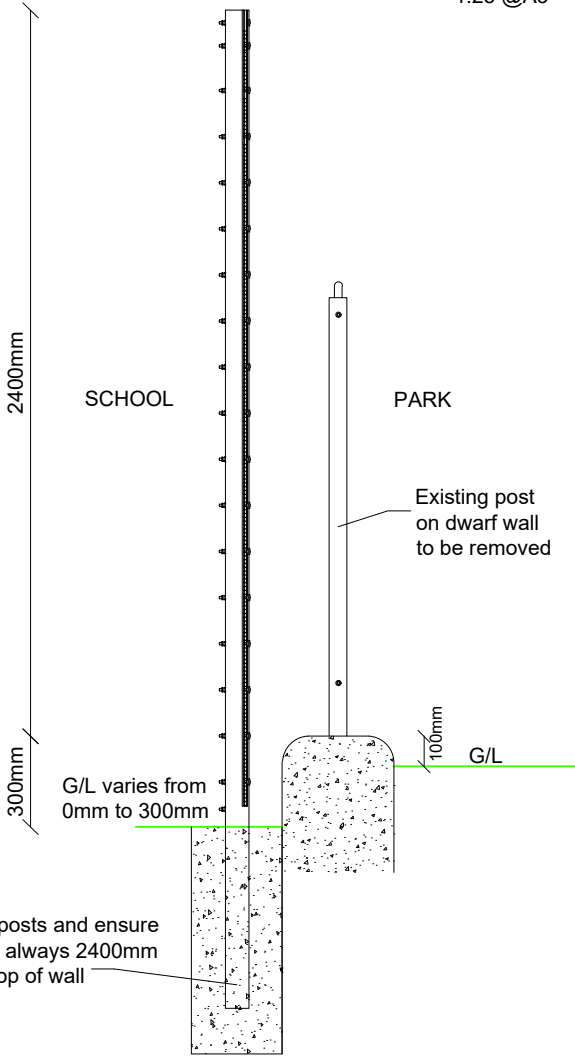

Detail 1
Typical Section At North Boundary
1:25 @A3

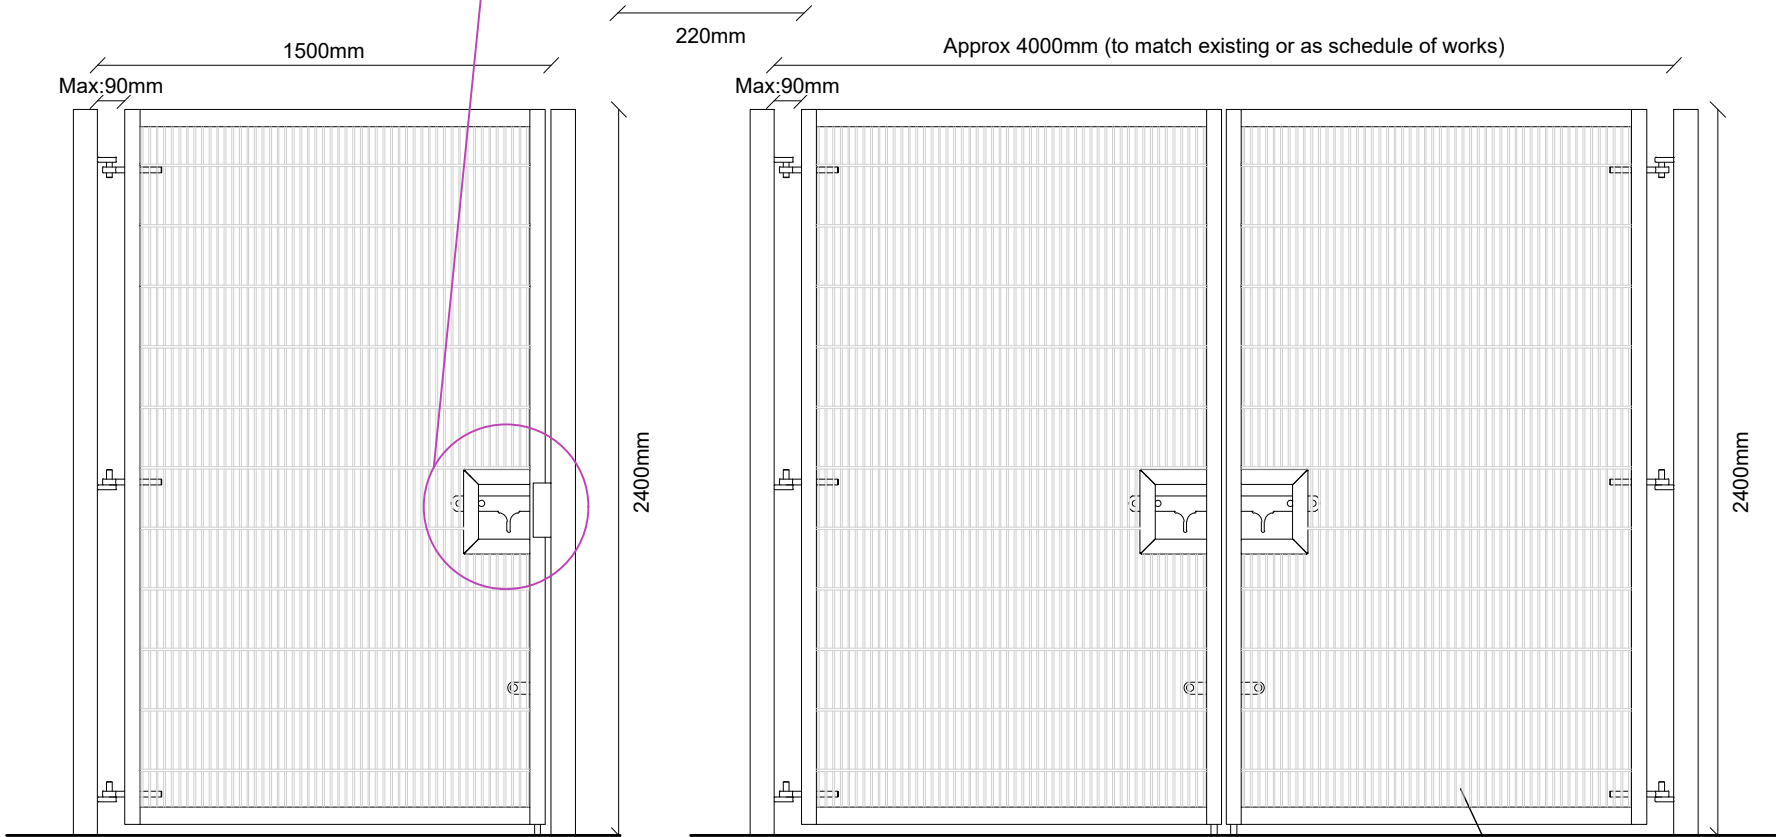

Elevation of typical single
pedestrian gate
1:25 @A3

Elevation of typical double 2.4m high
vehicular access gate
1:25 @A3

Fence panel to match style of
adjacent fence panel on location
as schedule of works