



PROPOSED SITE PLAN



PROPOSED EXTENSION

106 REDVALES ROAD
BURY

SCALE: 1:500 NORTH ^

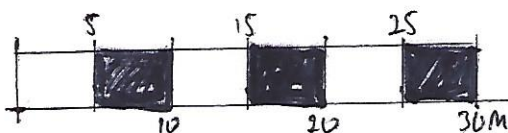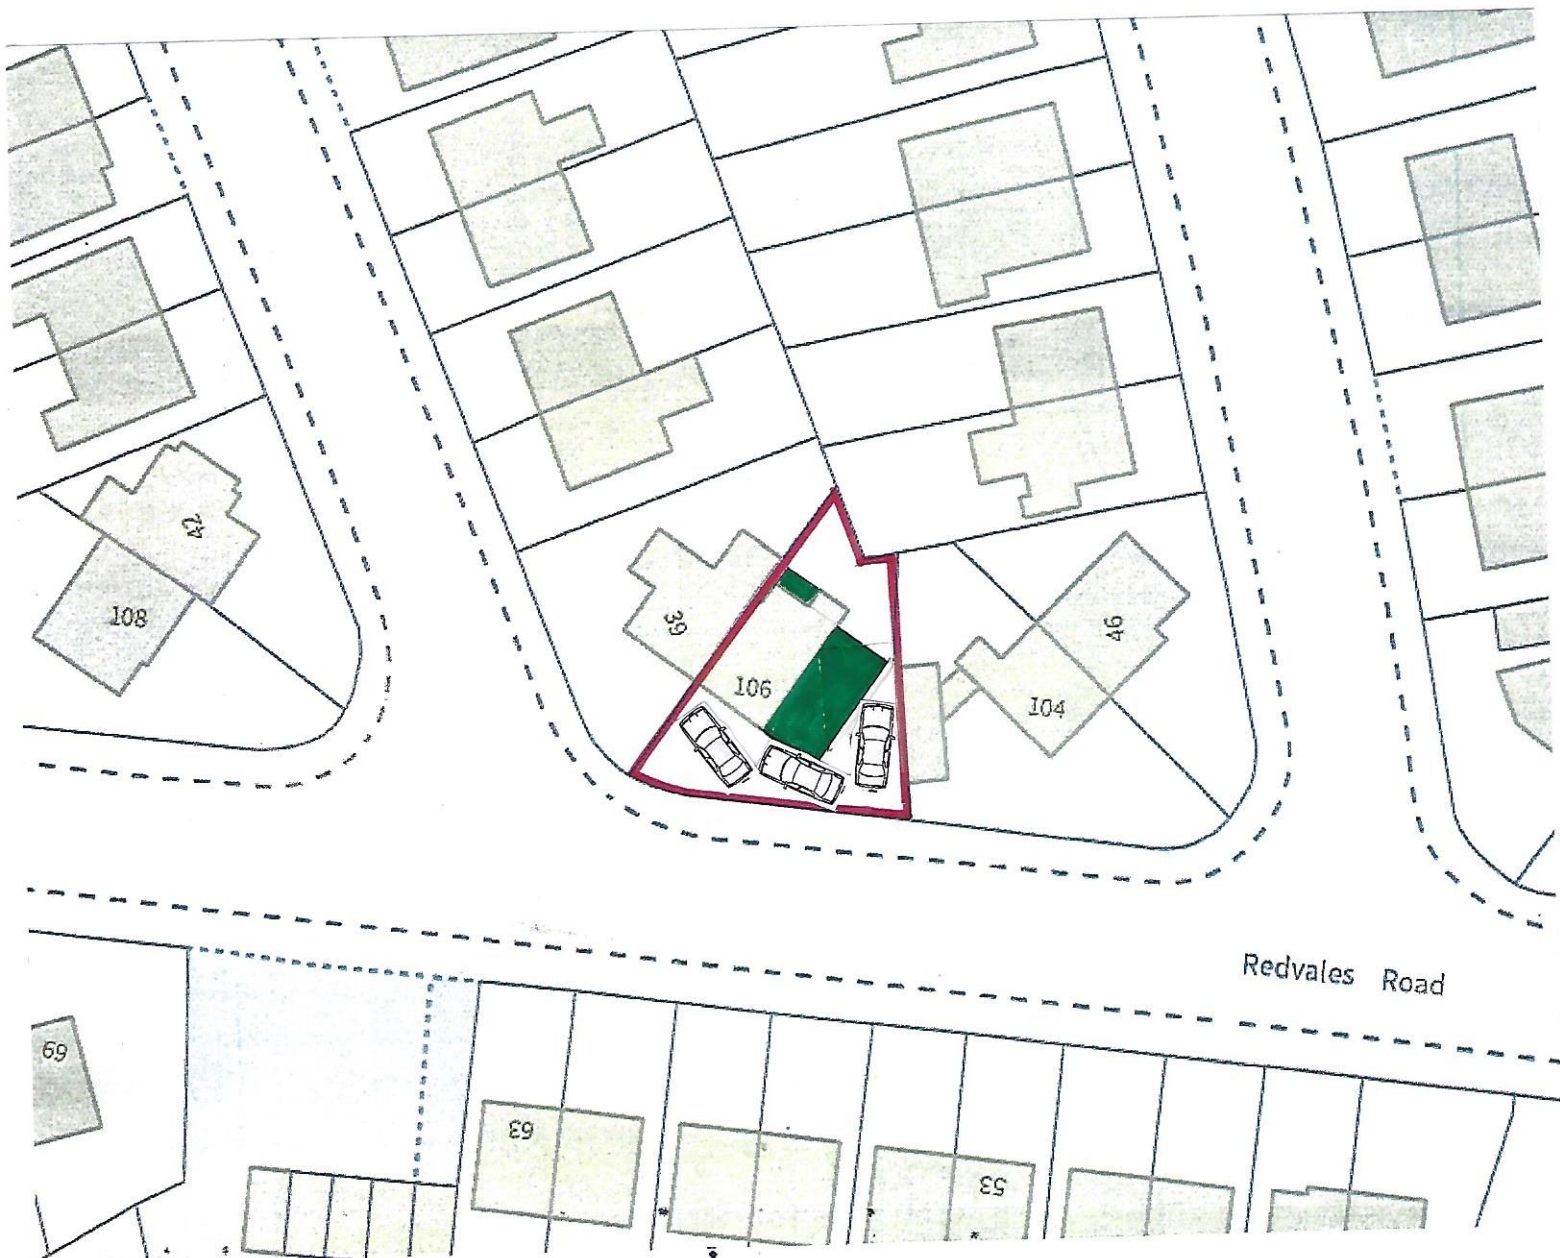

SCALE BAR

KHALID KHAN
SURVEYORS • ARCHITECTURAL • PLANNING CONSULTANTS

TEL: MOB: WEB:

