





Specialist Thin Coat render. Grey. Exact Colour - TBA.

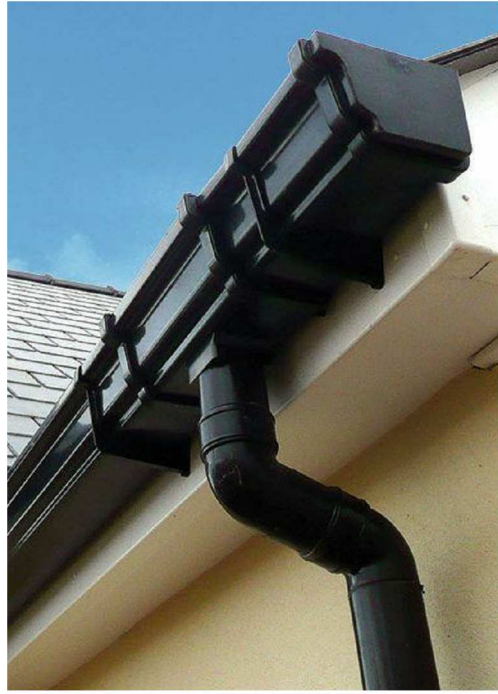

Gutters and rainwater goods in pre-coloured UPVC, Colour - Black, by Marley.

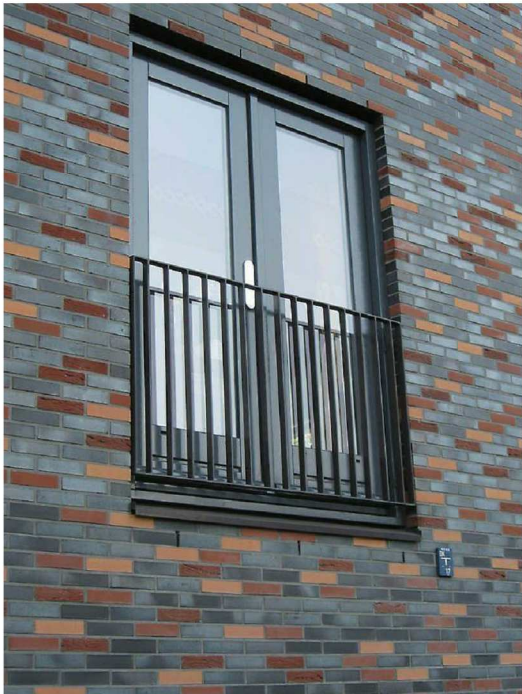

Galvanised mild steel balustrade by specialist. Colour to match window and door frames. Side fixed.



UPVC Fascias and Bargeboards. Colour - Dark Grey.




Velux Roof Window/OAV. Colour - Anthracite Grey RAL 7016



Concrete roof tiles. Colour - Black



uPVC Double glazed windows. Colour - Anthracite Grey RAL 7016 with clear glazed or obscured panels.

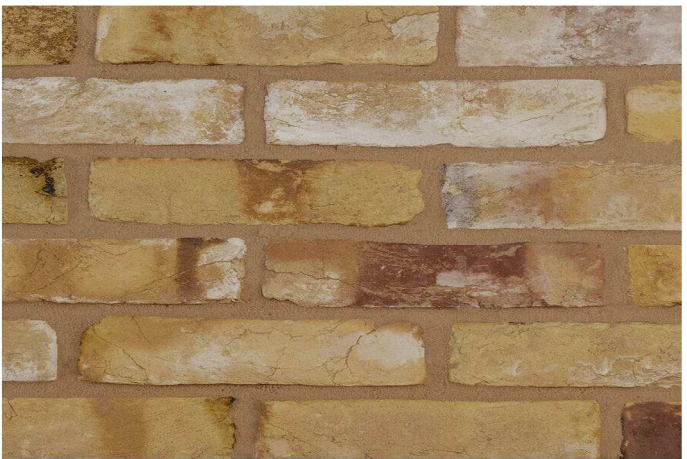


Manchester Brick London Antique Handmade or equal approved facing brickwork.



Epoxy coated pre-formed aluminium cladding by specialist. Colour - Dark Grey



1. Front Elevation - Materials
1 : 50

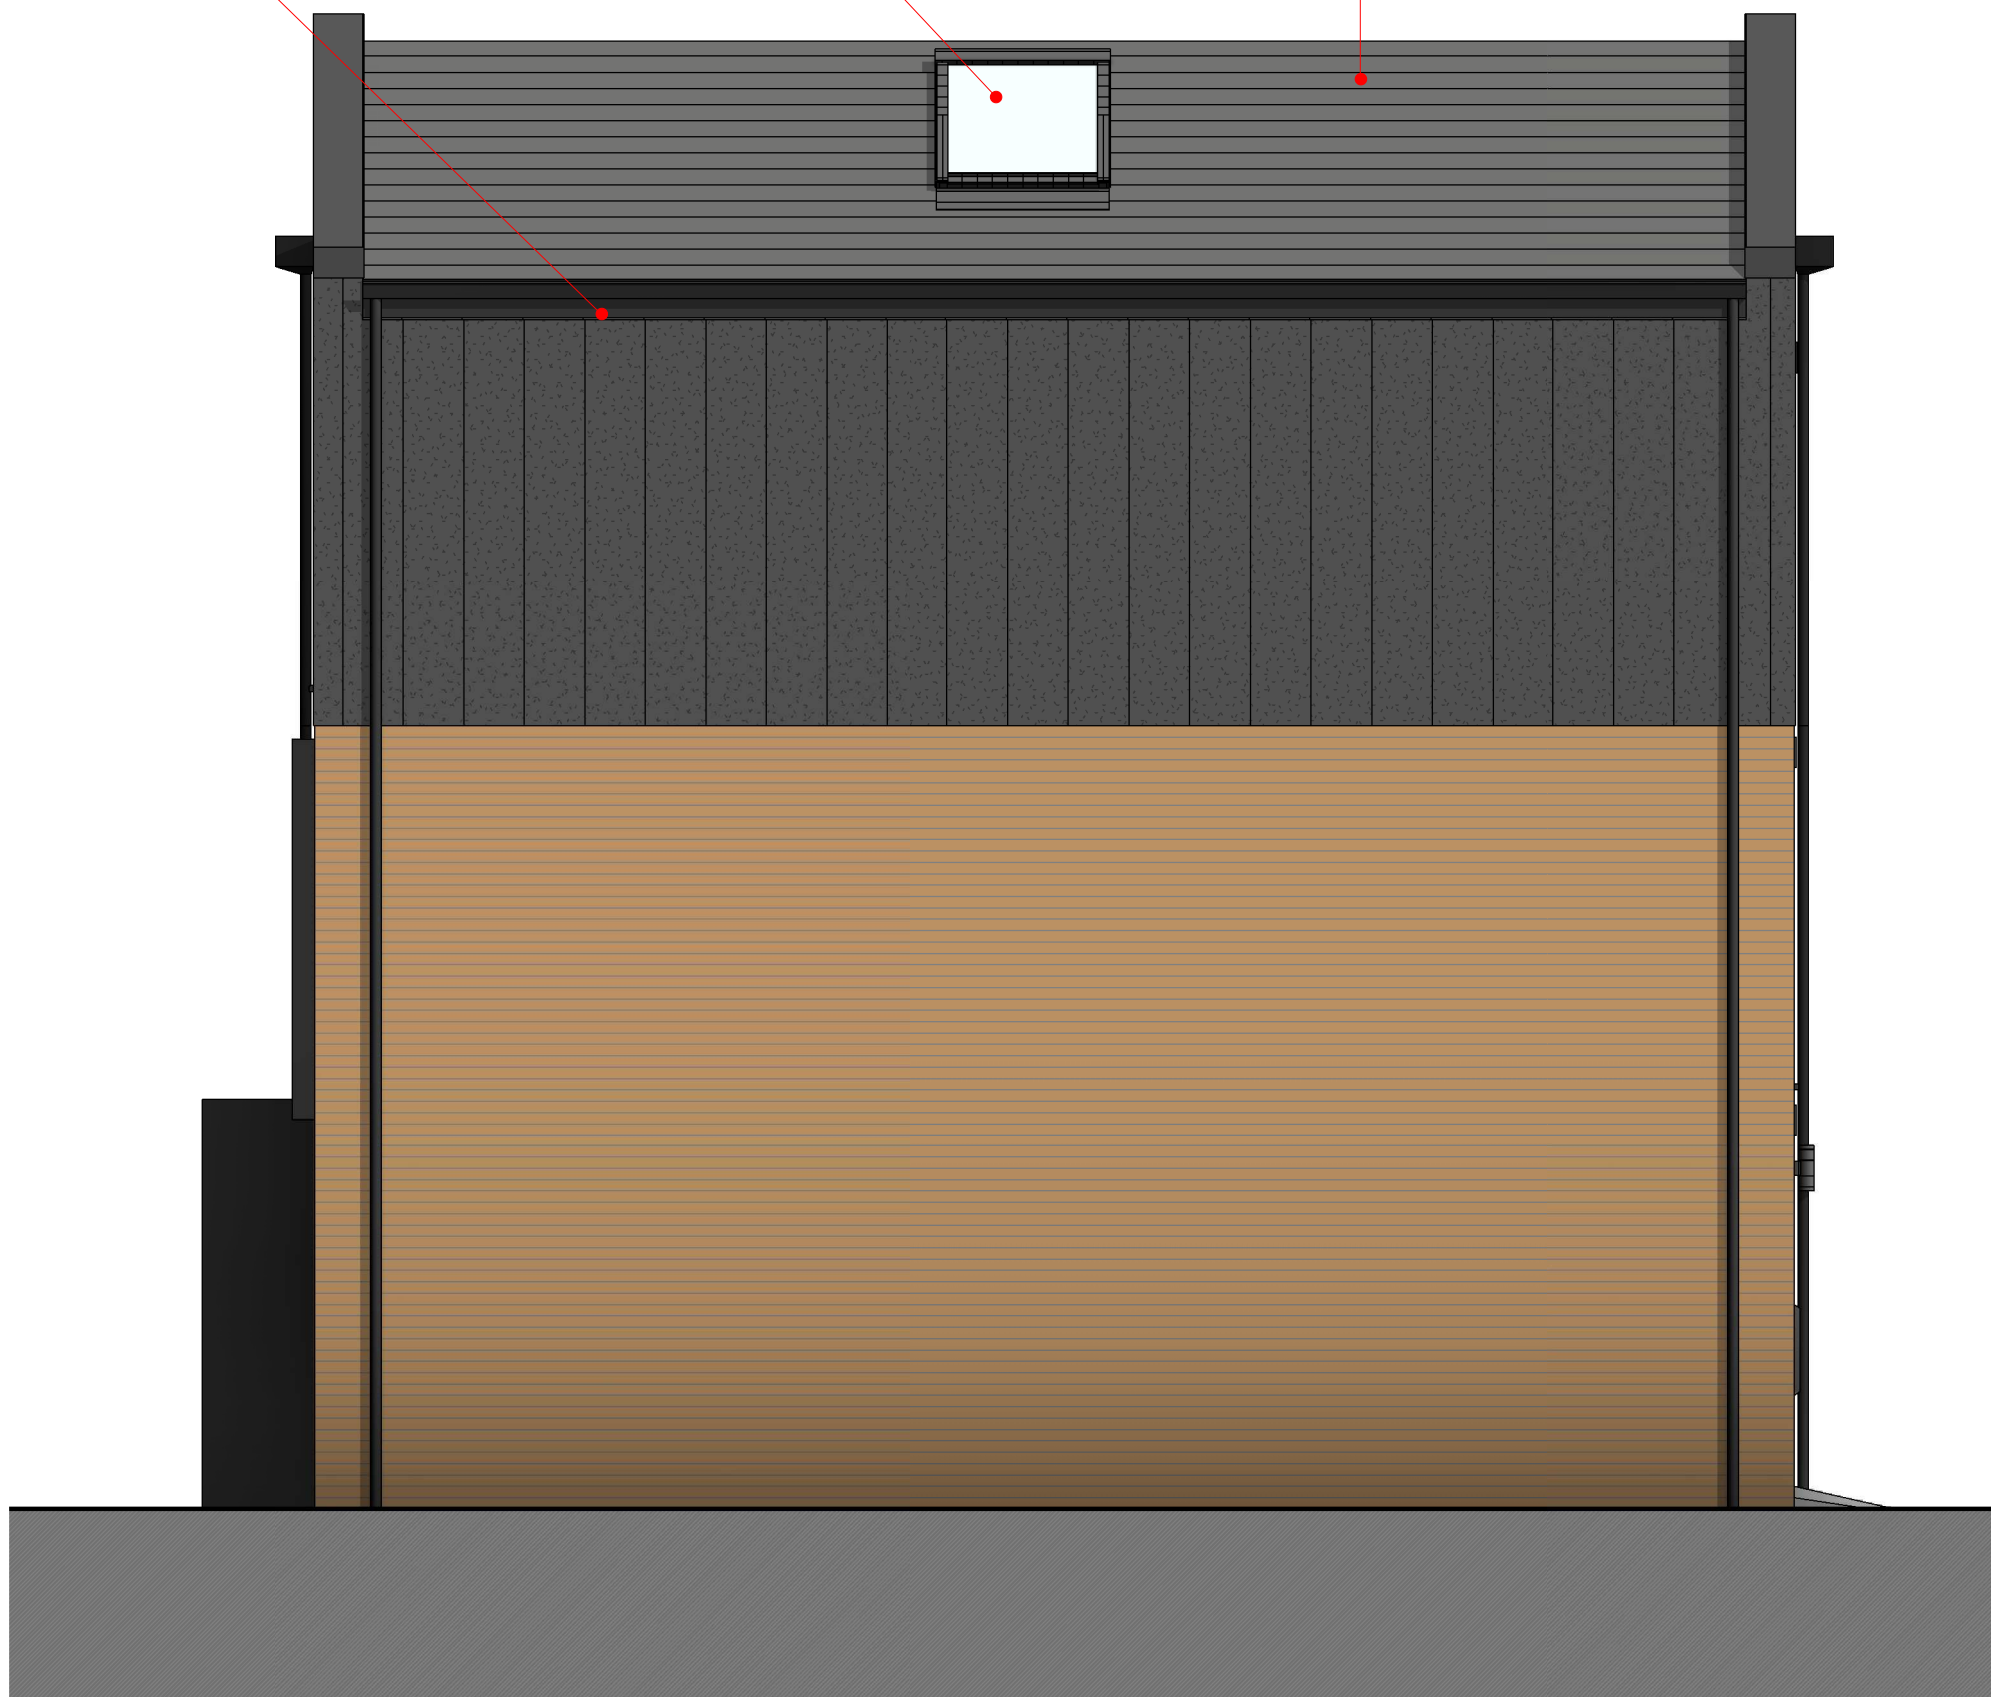

2. Right Side - Materials
1 : 50

PROJECT			
Magistrates Court - House Block 1			
CLIENT			
Cassel & Fletcher			
TITLE			
3 and 4 Unit Houses - Materials Schedule			
NOTES			
THIS DRAWING MUST NOT BE REPRODUCED WITHOUT WRITTEN CONSENT. ALL DIMENSIONS ARE GIVEN TO THE FACE UNLESS OTHERWISE STATED. ANY DISCREPANCIES TO BE REPORTED TO THE DESIGNER PRIOR TO THE COMMENCEMENT OF ANY WORK. ALL WORKING DIMENSIONS TO BE IN ACCORDANCE WITH THE CONSTRUCTION OF THE BUILDING. ALL DIMENSIONS ON THIS DRAWING ARE IN MILLIMETRES UNLESS OTHERWISE STATED.			
77 BURY NEW ROAD, MANCHESTER, M20 6AU T: +44 (0)161 773 1850 E: OFFICE@DEBTAL.CO.UK W: WWW.DEBTAL.CO.UK			

1	Existing Material Schedule	SP	13/12/21
REV	DESCRIPTION	BY	DATE
SCALE @ A1:	DATE	DRAWN BY	
1 : 50	13 DEC 2021	SA	
STATUS			
PLANNING			
PROJECT NO.	DRAWING NO.	REV.	
DA18100.5.	088.	1	