



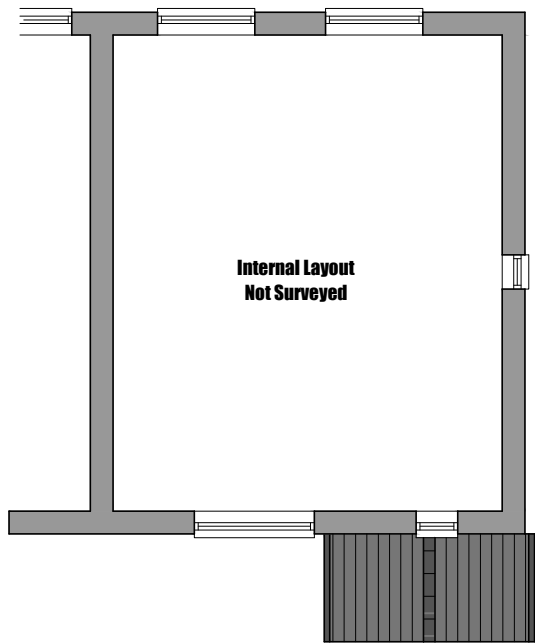

First Floor Plan
Scale 1:100

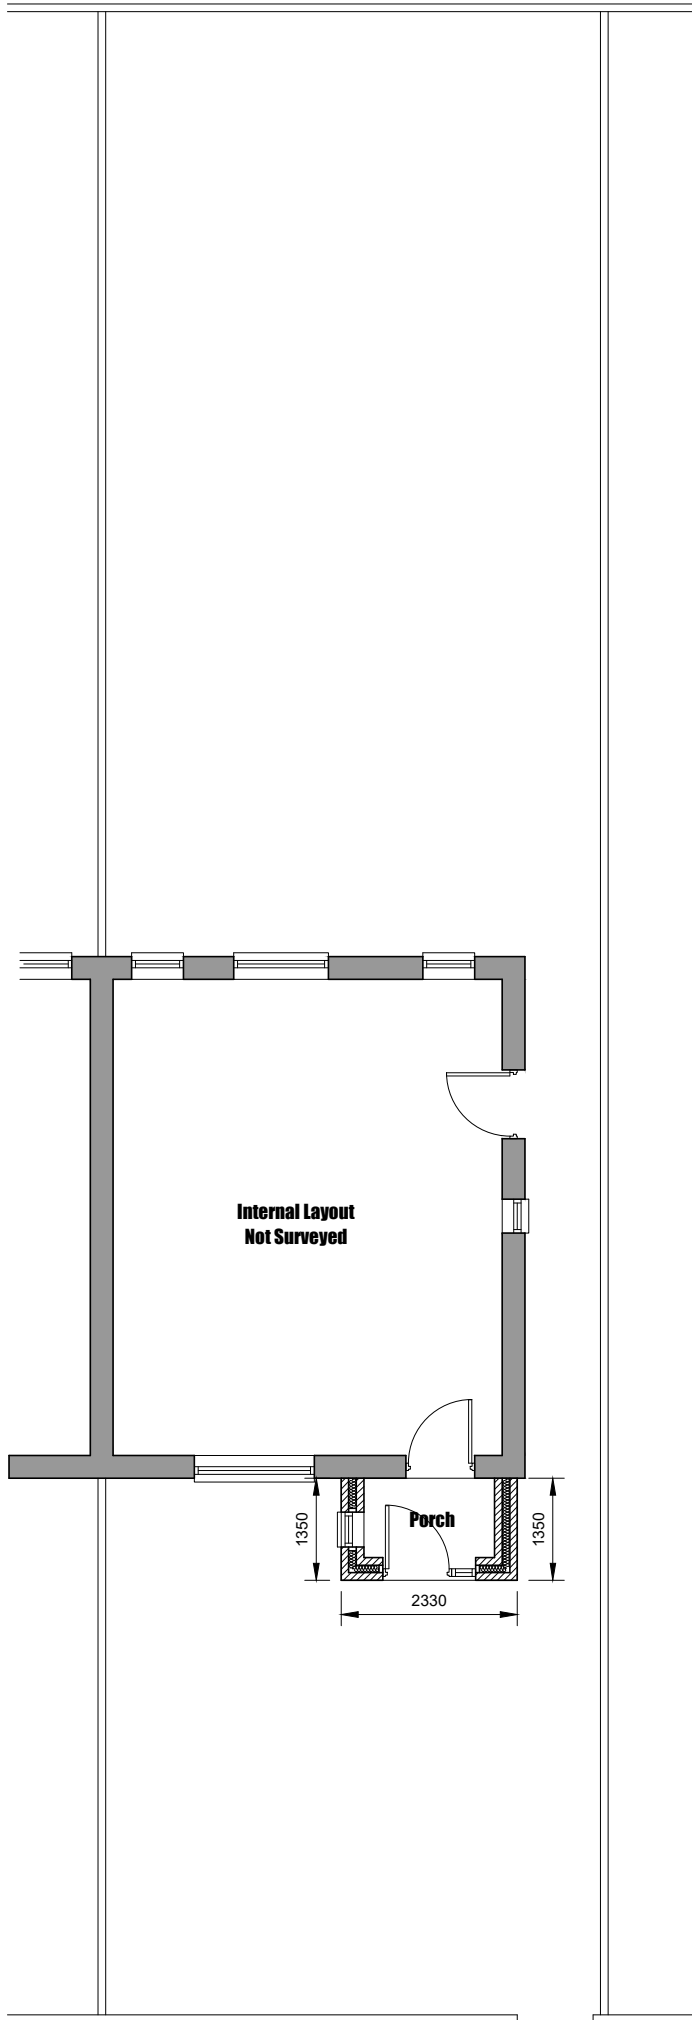


Ground Floor / Site Plan
Scale 1:100

Extension Materials


Brickwork Below DPC	Smooth Red to match existing
Render	Off white K Render
Roof Tiles	Grey to match existing
Doors	Grey Upvc
Windows	Grey upvc
Cladding	White Upvc planks
Soffit + Fascia	Grey Upvc
Rainwater Goods	Black Upvc




South Facing Front Elevation
Scale 1:100

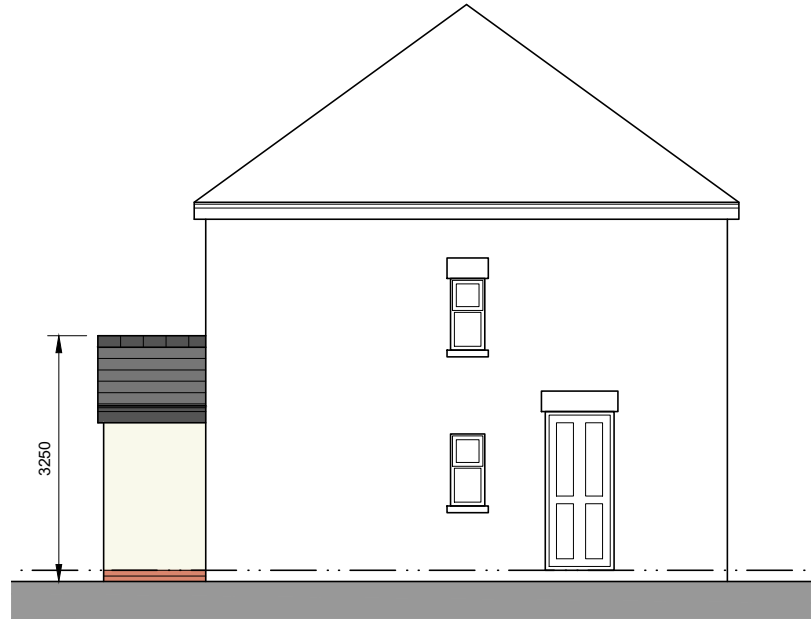



East Facing Side Elevation
Scale 1:100

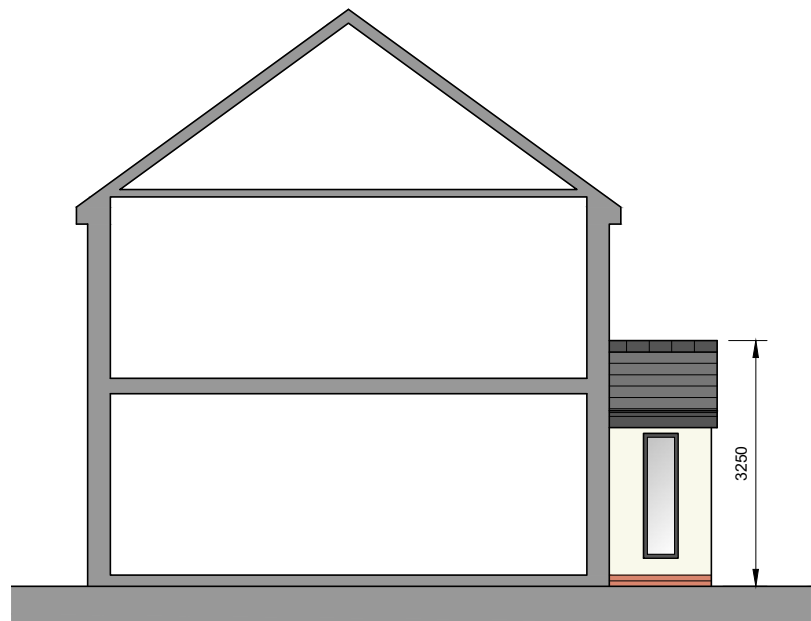

West Facing Side Elevation
Scale 1:100

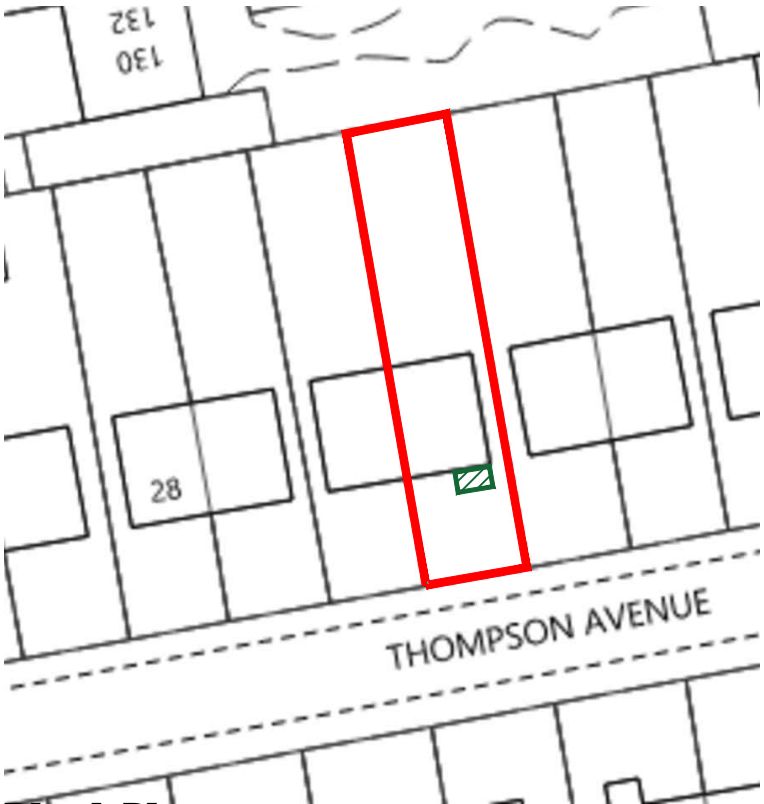

Block Plan
Scale 1:500

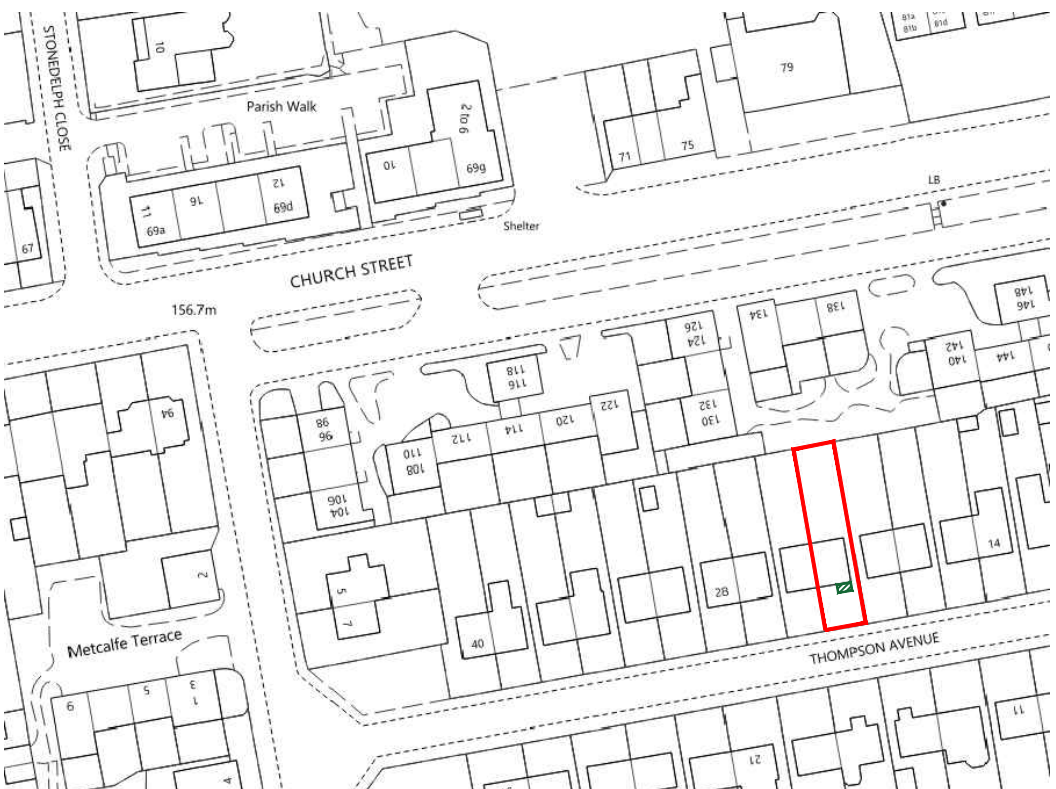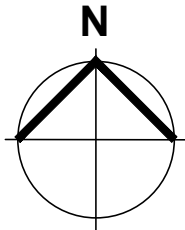

Location Plan
Scale 1:1250

Conway Architectural Design shall have no responsibility for any use made of this document other than for that which it was prepared and issued. This drawing should not be scaled. Work to figured dimensions only. All dimensions and levels to be checked on site. No building work is to be started until all relevant approvals are in place. Any discrepancies should be reported to Conway Architectural Design. This drawing should not be reproduced without written permission from Conway Architectural Design. Standard Building Regs Notes are to be provided by Conway Architectural Design prior to a building regs application being submitted.