




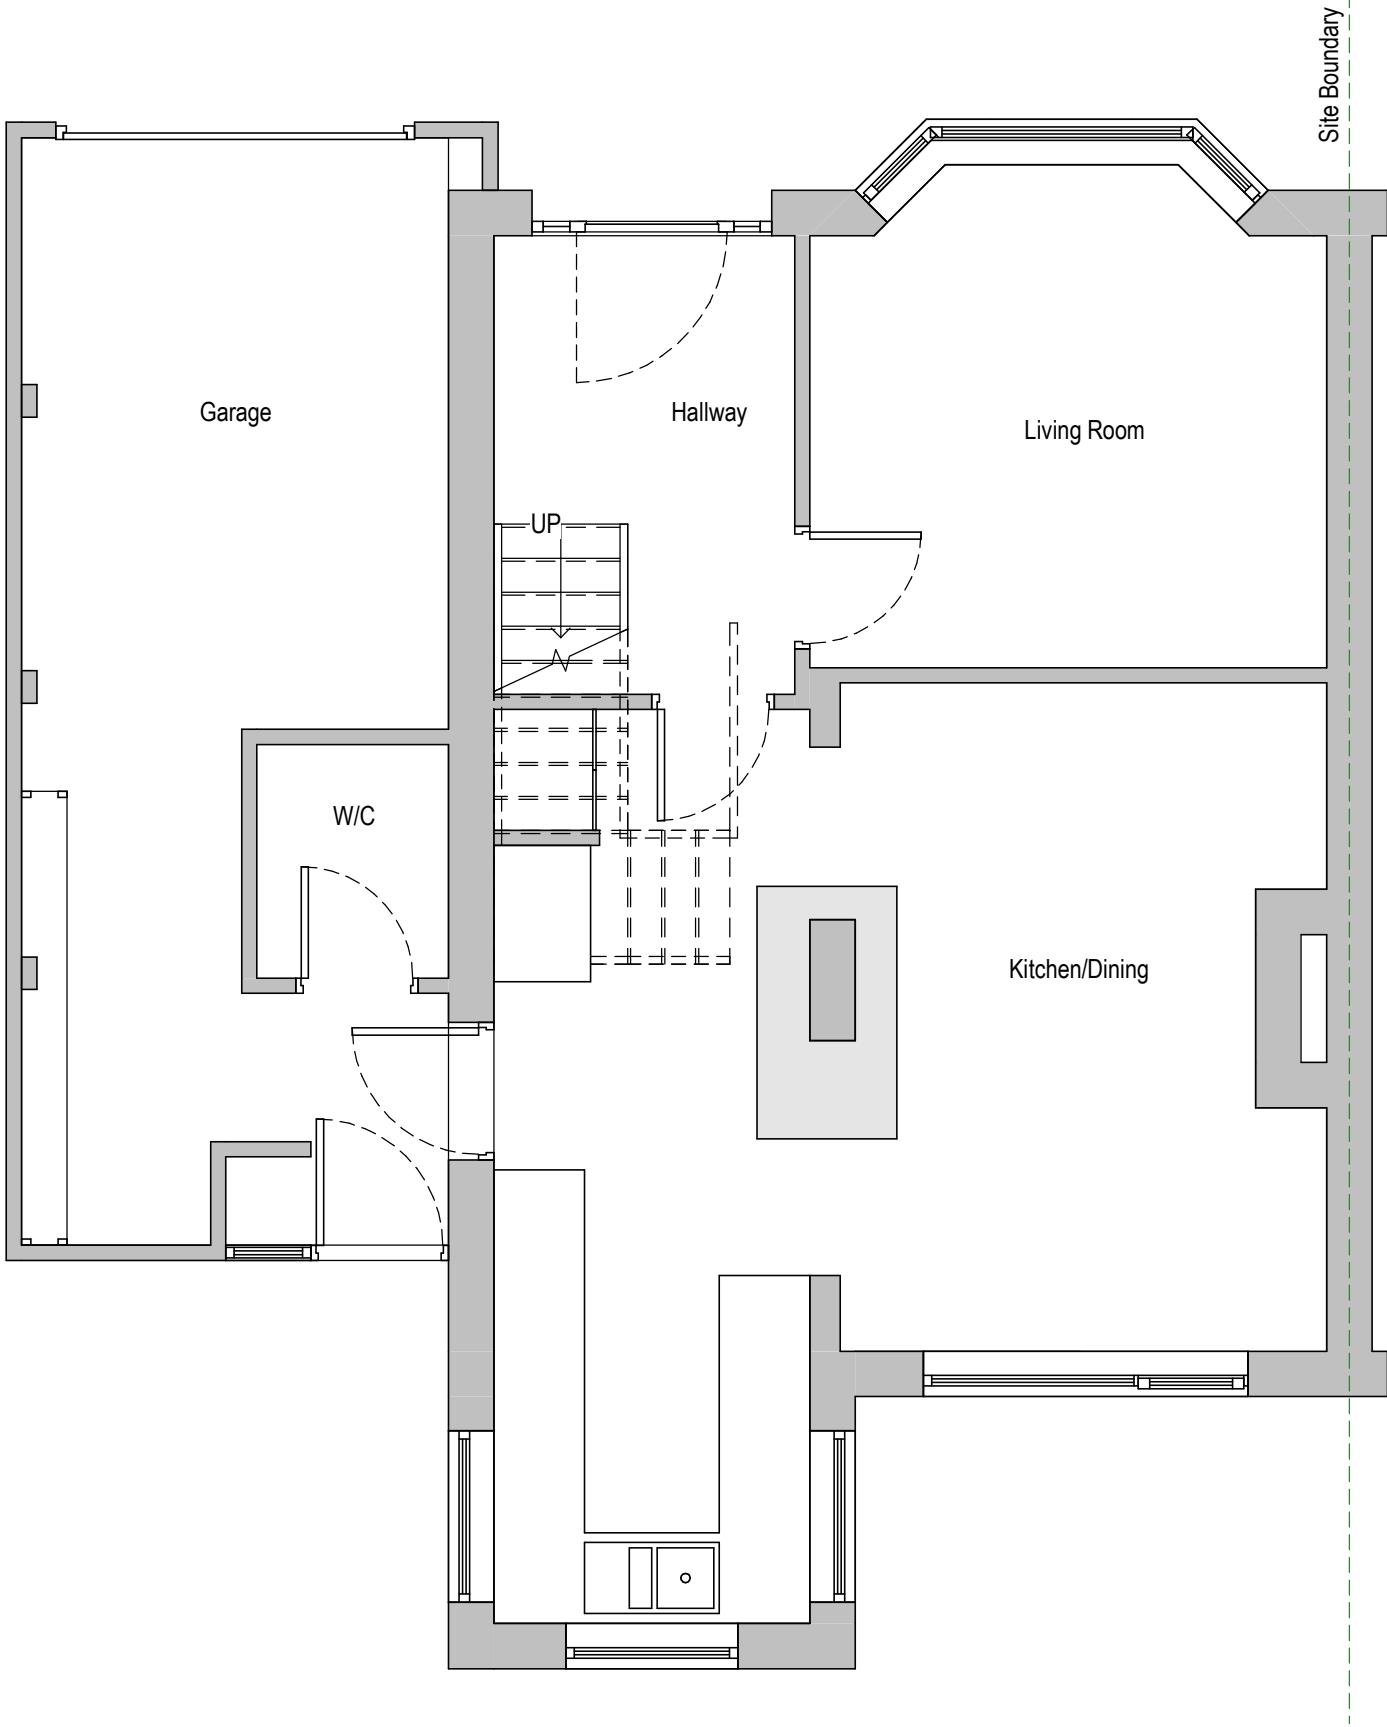

00 - Ground Floor Plan
1 : 50

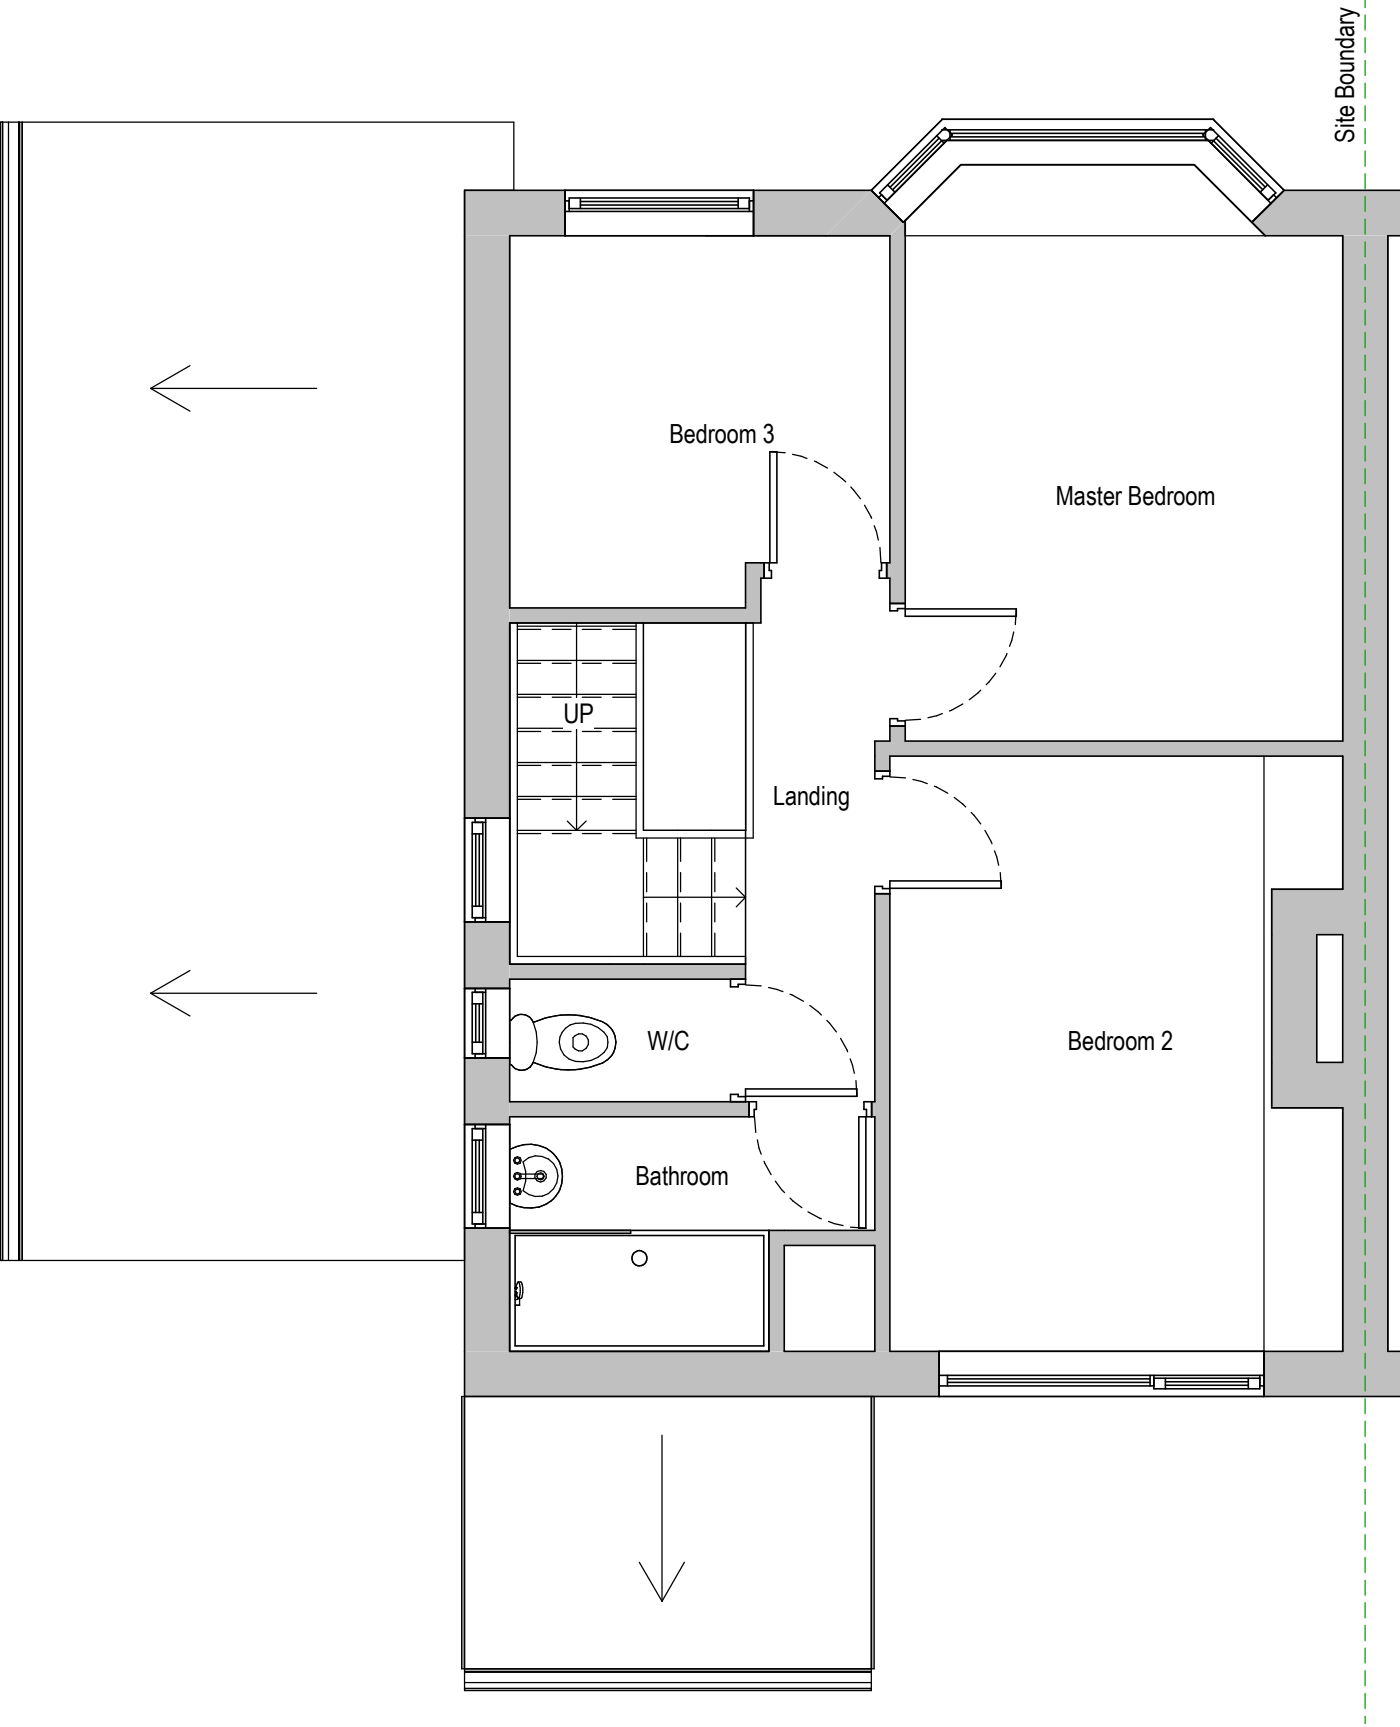

01 - First Floor Plan
1 : 50

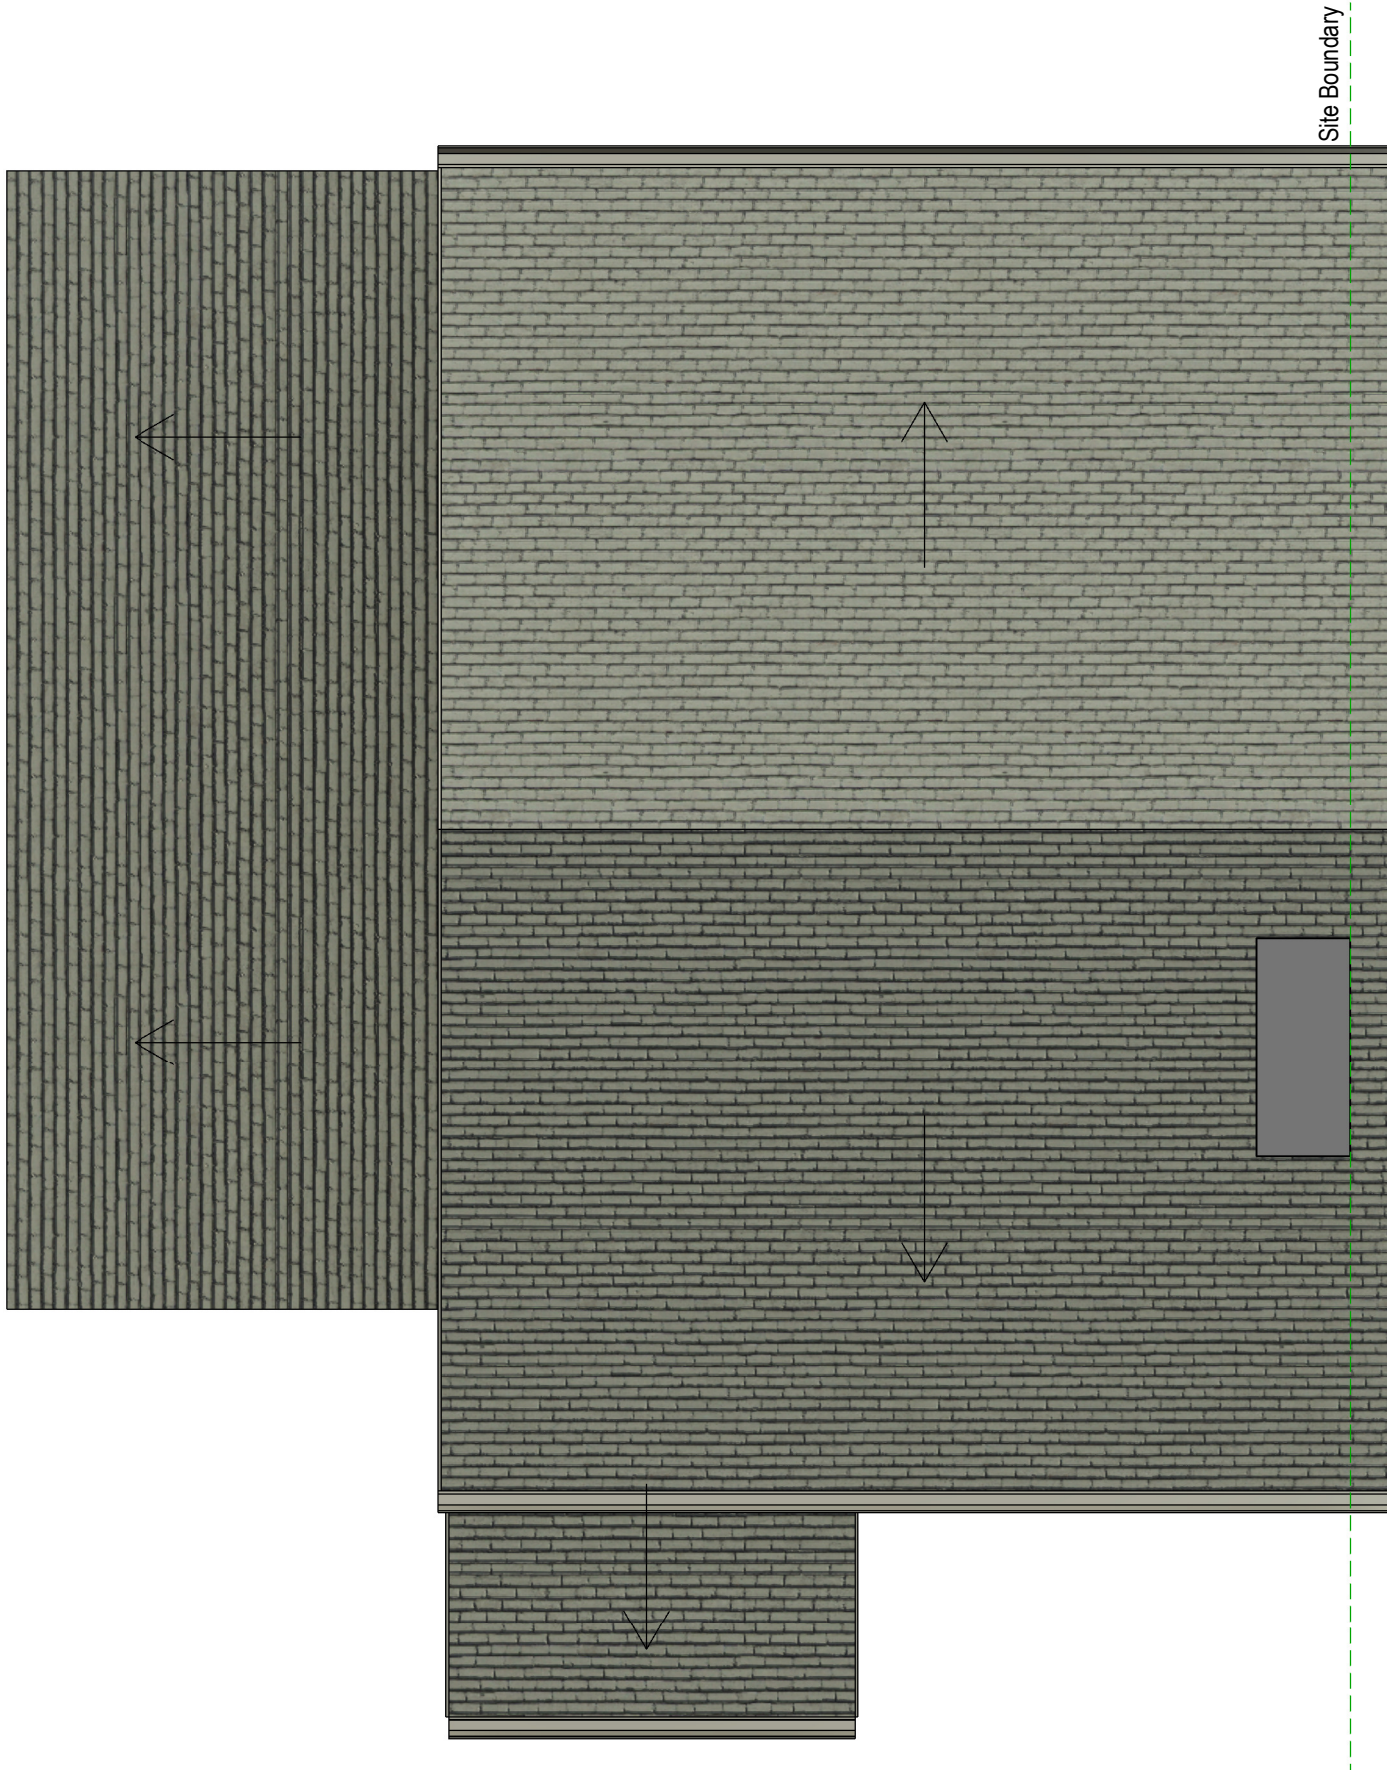

02 - Roof Plan
1 : 50



B	Chimney corrected	12.04.23	
A	Planning Issue	01.04.23	
Rev	Description	Date	By
Revision Schedule			

Client: Mr Bryan Dickie		
Project: 47 Tamworth Avenue, Whitefield		
Model Status: Planning		
Scale: 1 : 50	@ Paper size @ A1	Date: March 2023

Project Number (030)	Drawing Number 002	Rev
Description Existing Floor Plan		B