


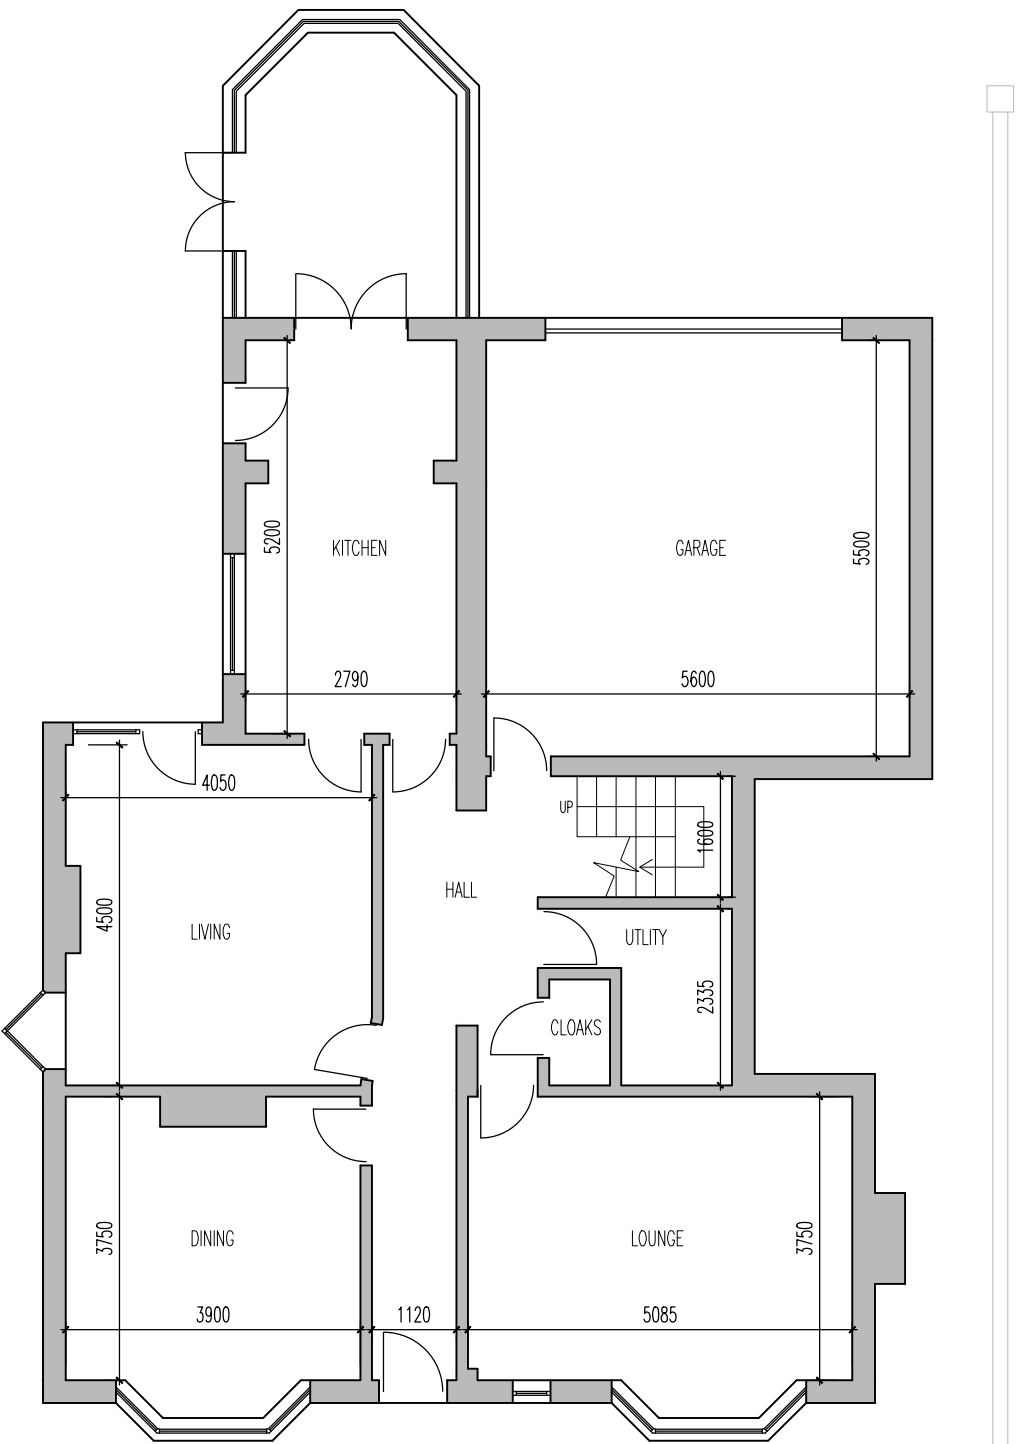

LEVEL 0 PLAN

- Notes:-
- 1. Drawings to be used for planning purposes only.
 - 2. All dimensions are to be checked on site and set-out, prior to manufacture, purchase of furniture, fabrication or construction. Any discrepancies are to be brought to the attention of MDA Architectural Services.
 - 3. MDA will not accept any responsibility until the necessary construction and on site checks have taken place
 - 4. DO NOT ORDER MATERIALS FROM THE DRAWINGS.
Materials to be ordered from site measurements.
 - 5. The copyright for this drawing and design shall remain the property of MDA Architectural Services.
 - 6. This drawing is not to be reproduced without the written permission of MDA Architectural Services.



ARCHITECTURAL SERVICES

MDA ARCHITECTURAL SERVICES
www.mdaas.co.uk
01204 275185

EXISTING FLOOR PLAN - LEVEL 0

15 Starling Rd
Radcliffe,
Manchester
M26 4LW

Scale	1:100 @ A3	Drawing No.	Rev.
Date	23/02/2022	D0171/102	-
Dwg By	JLF		

PLANNING