




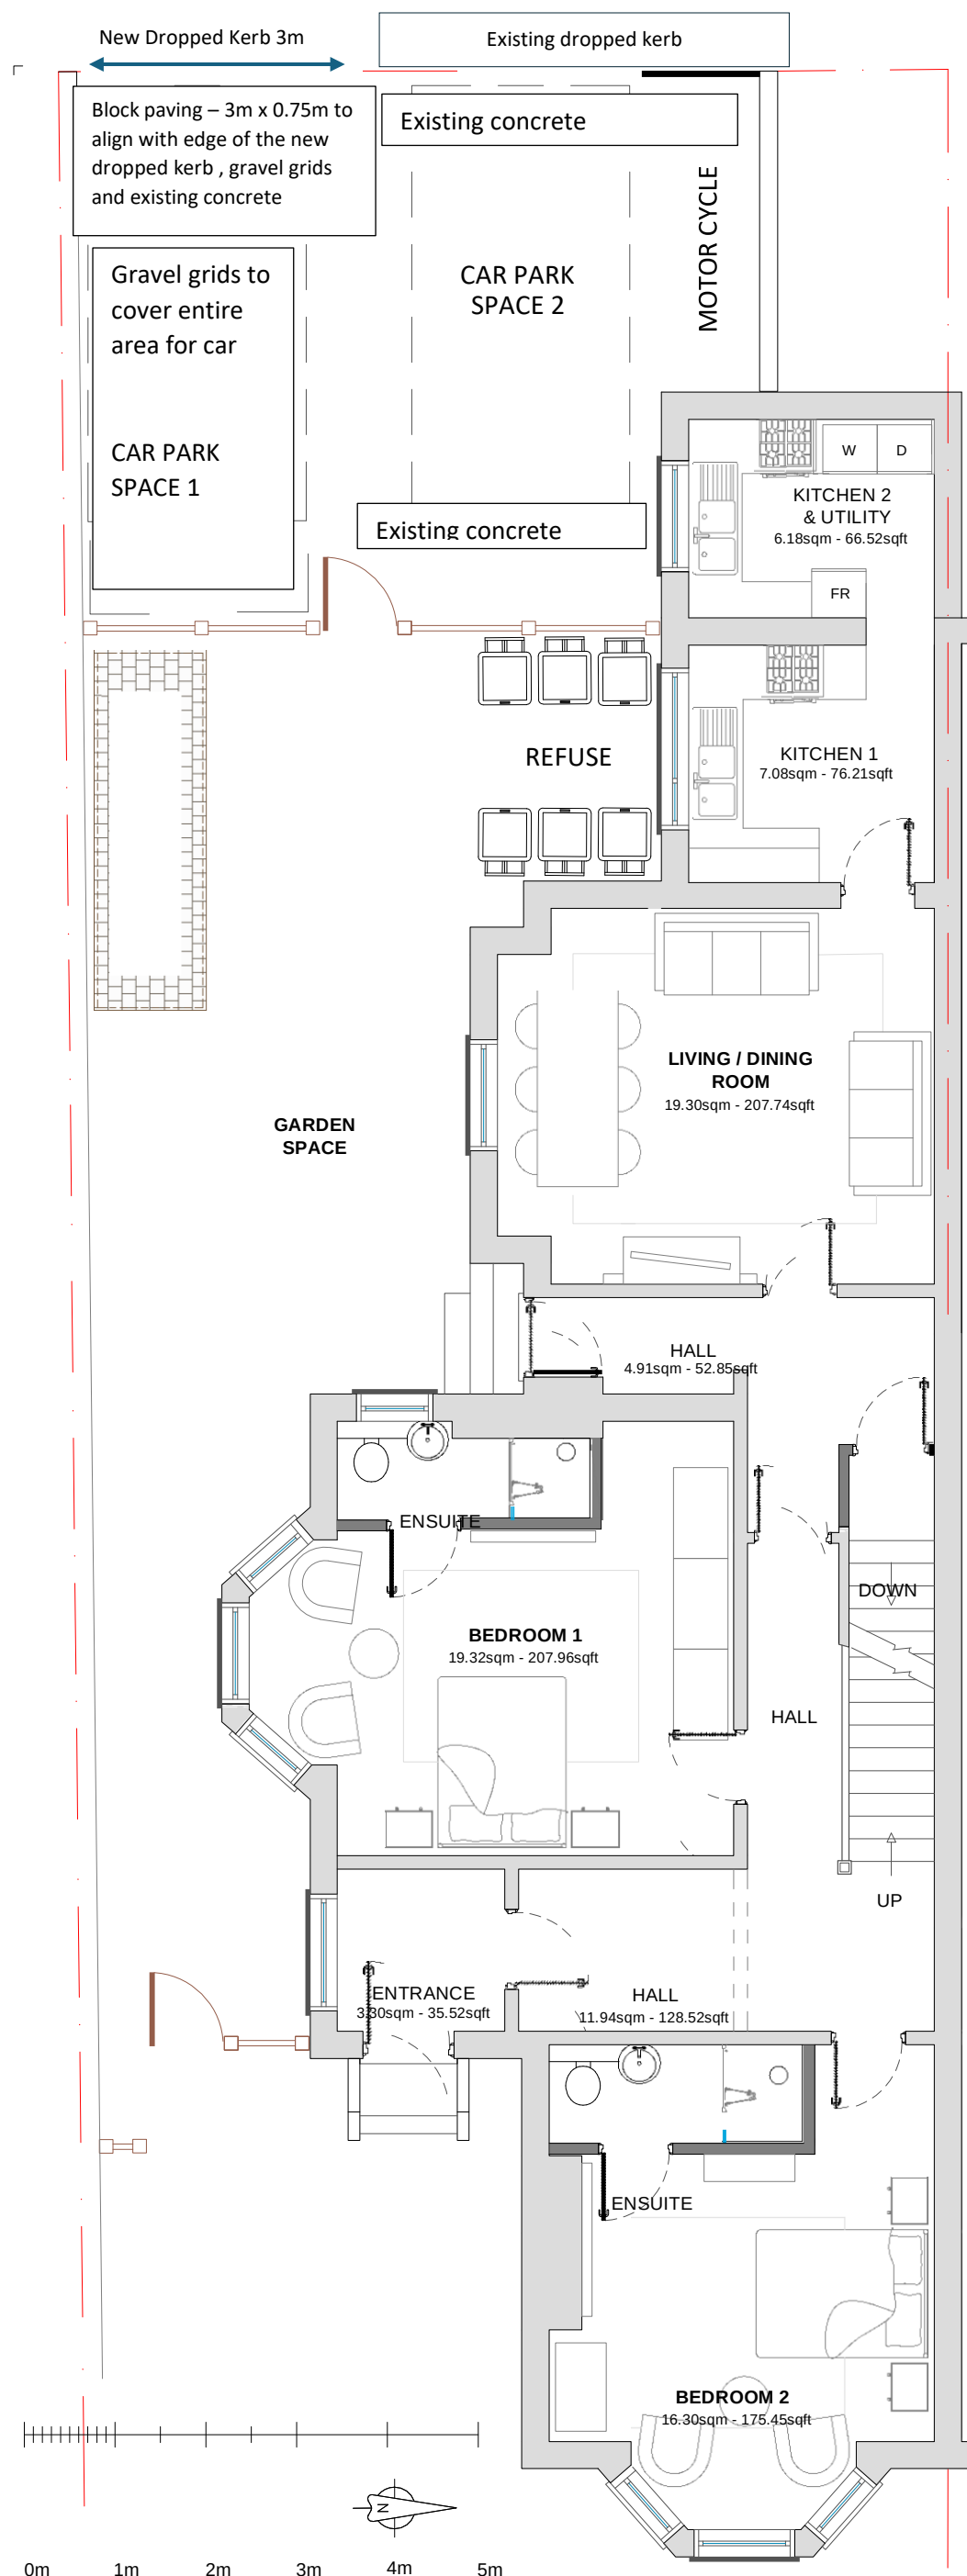


Proposed

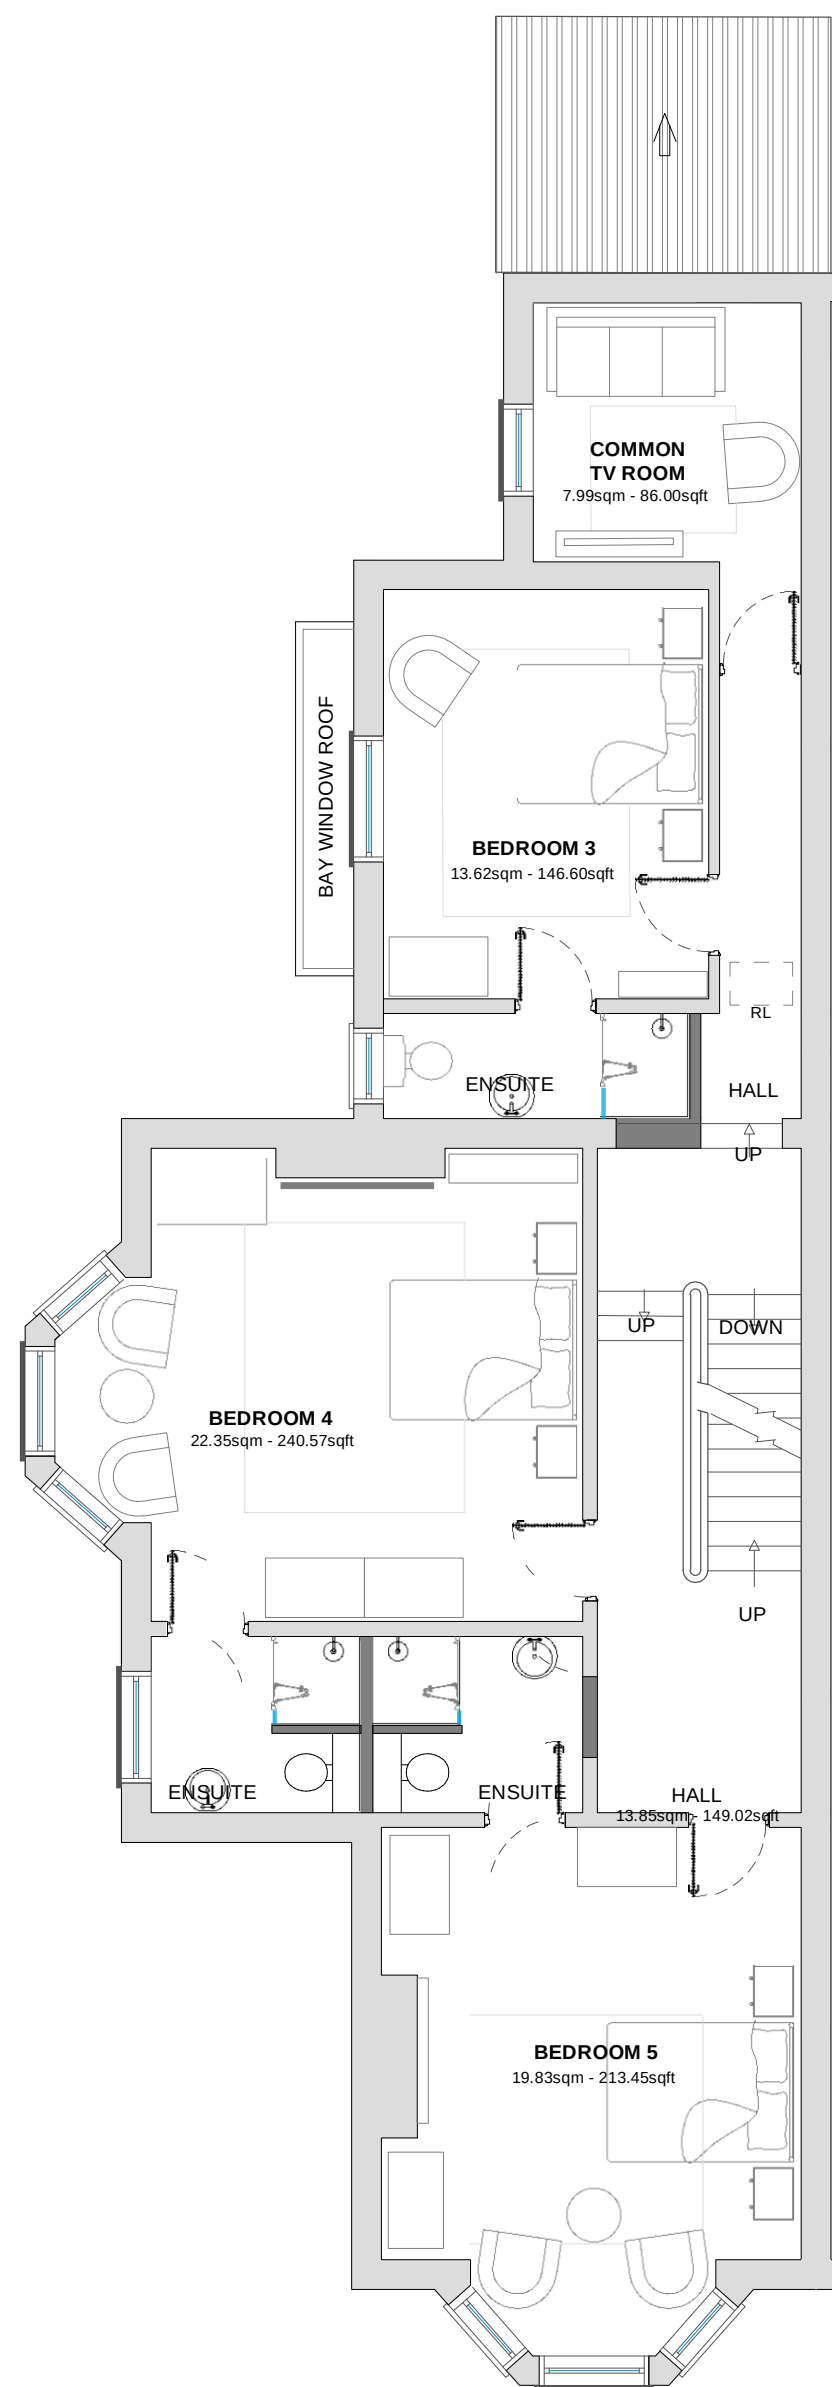

Ground Floor Plan

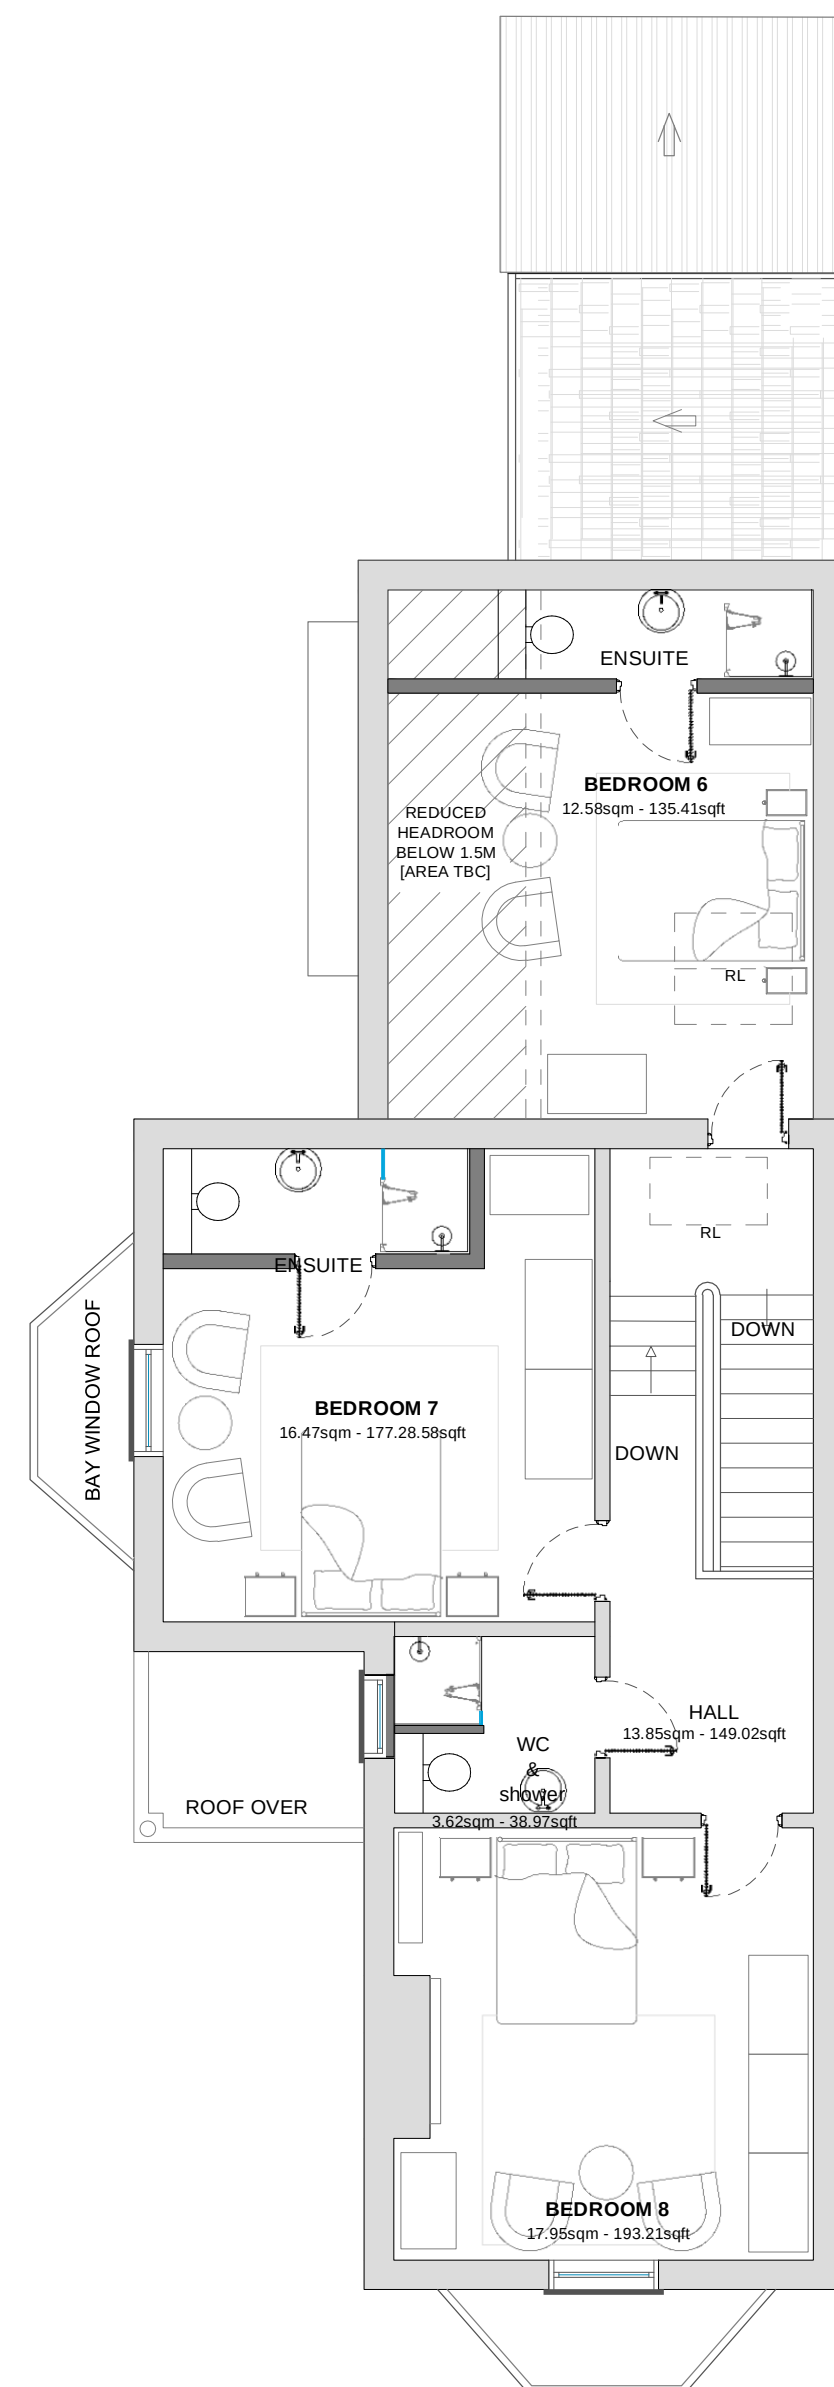

Proposed Cellar Floor Plan

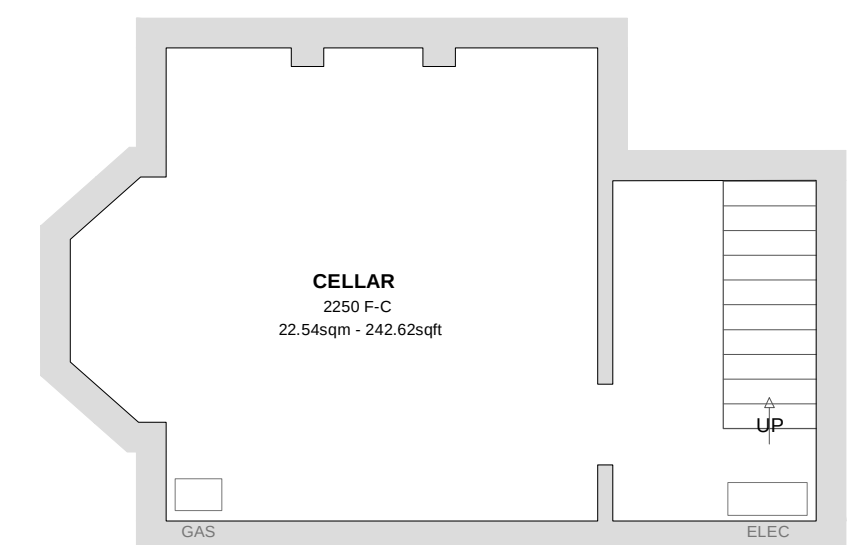

B	Rear Bedroom at First Floor noted as TV Room to reduce from Nine bed to Eight bed proposal.	CM	TR	01.05.25
A	Minor adjustment to door location on Bedroom 3.	CM	TR	18.03.25

Rev	Description	By	Chk	Date
Project:	221 Walmersley Road Bury, BL95DF			
Title:	Proposed Floor Plans REDUCE BEDROOM / EIGHT PERSON HMO			
Client:	Aul Developments			
Drawn By:	TR	BJ	Checker on	07/05/25
Original Size:	A1	ber:	22170	REV
Drawing Number:	B1	A-1020		B

JENKINS

DESIGN SERVICES

L1010
 7779
 N.C.O. UK

Proposed First

