




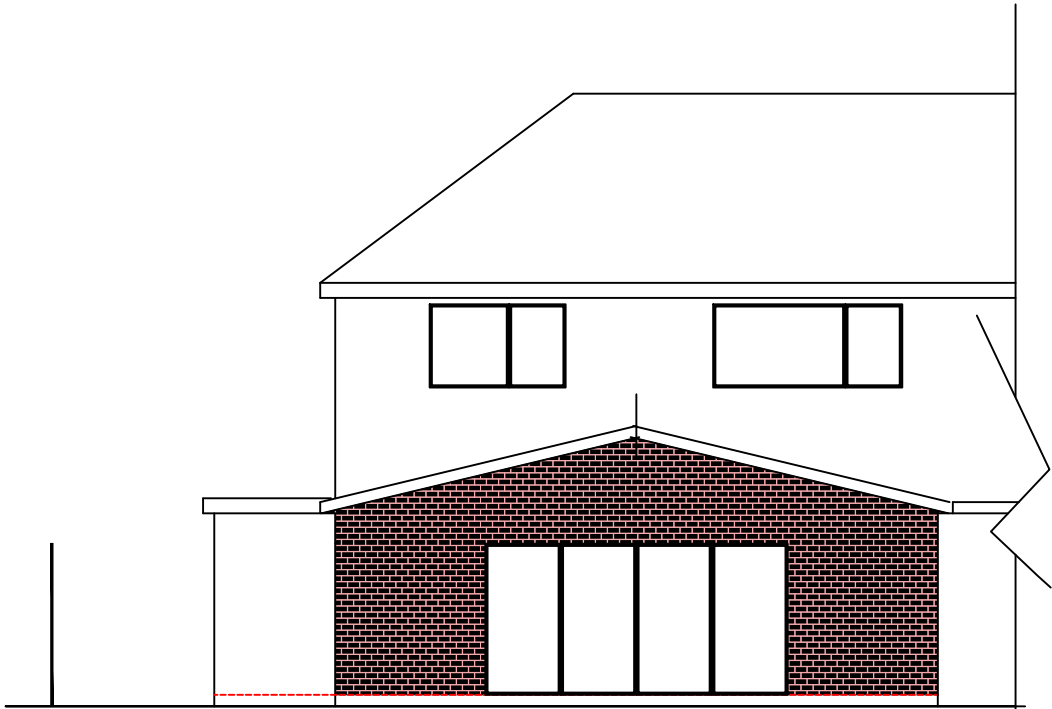

Rear Elevation

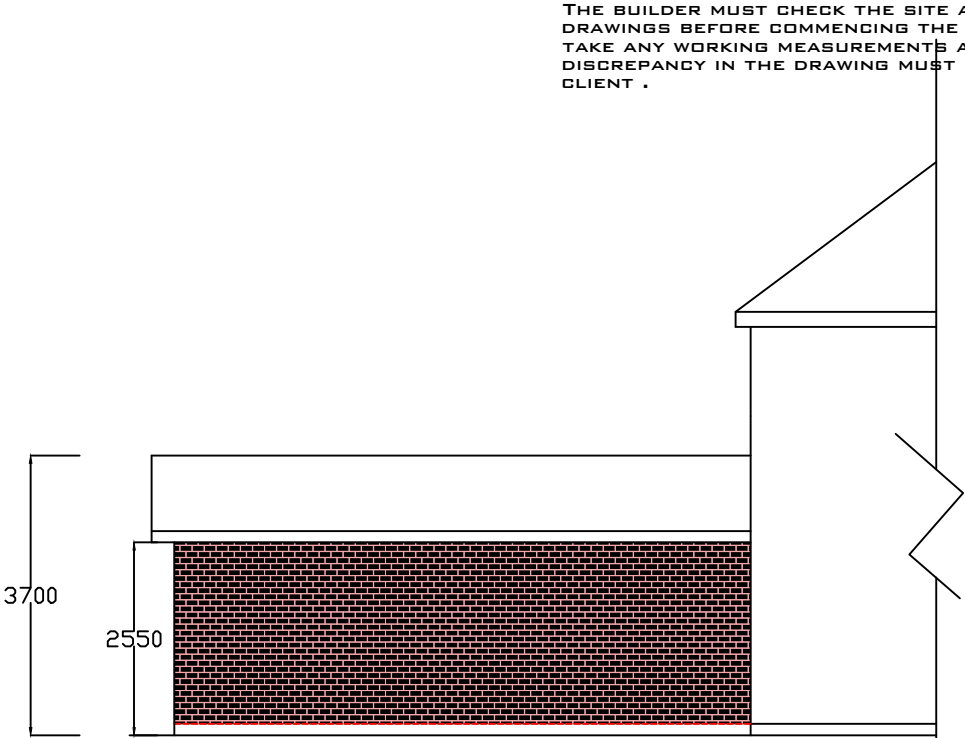

Elevation Frm No 34

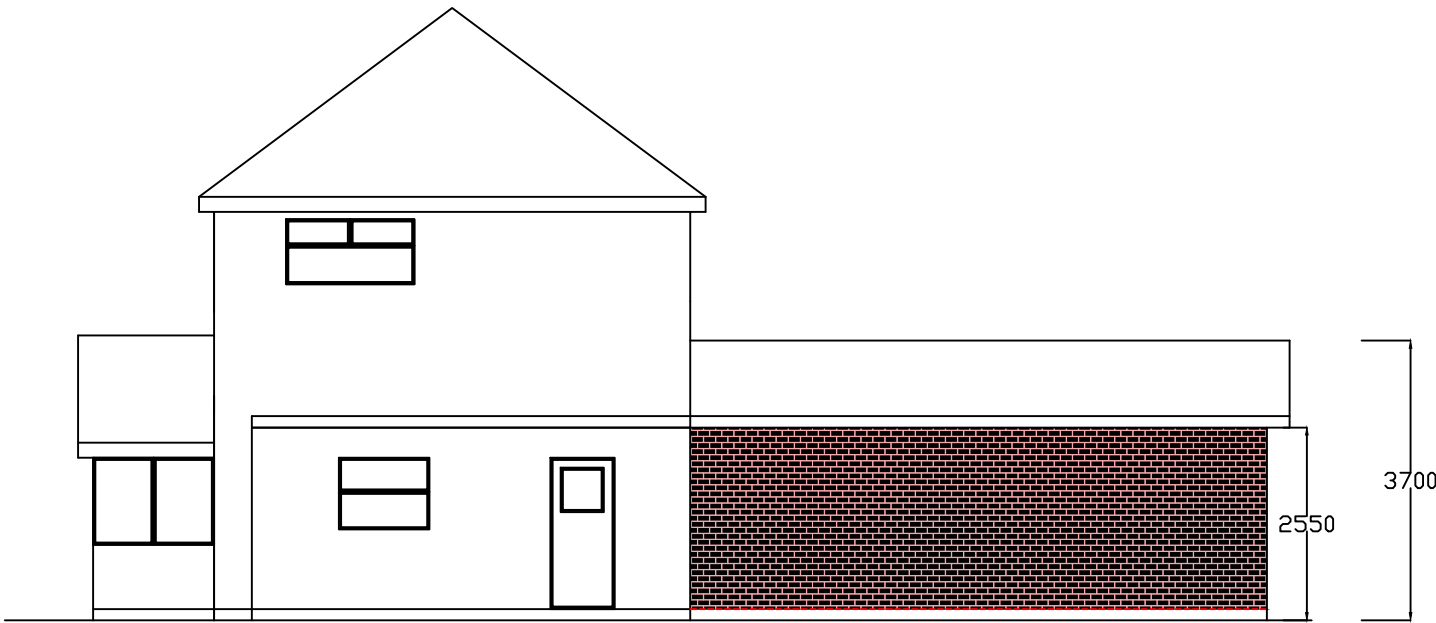

Elevation From No 30

THE BUILDER MUST CHECK THE SITE AND THE APPROVED DRAWINGS BEFORE COMMENCING THE WORKS AND MUST TAKE ANY WORKING MEASUREMENTS AS NECESSARY,ANY DISCREPANCY IN THE DRAWING MUST BE REPORTED TO THE CLIENT .

Date	Rev	Description

H S H

Engineering Design Services Ltd
428 Cheetham Hill Road Cheetham Manchester
M8 9LE. UK 01617956385,07940197 333

project title	Proposed ground floor extension at the rear of the building, to create habitable room.		
client	Mr Ahmed Darwish		
dwg. title	Proposed Elevatons		
dwg.no.	sheet no.	scale.	job no.
04		1:100 @ A3	
32 Parrenthorn Road Prestwich M25 2RL			
drawn by.	checked by.	approved by.	date
TZ			Feb 2025