



- 1) New facing brick to match existing
- 2) New Tiled Roof to match Existing
- 3)New UPvc window in white
- 4)New roof light
- 5) New bifold doors in grey



1 Rear Elevation- Existing
1 : 100

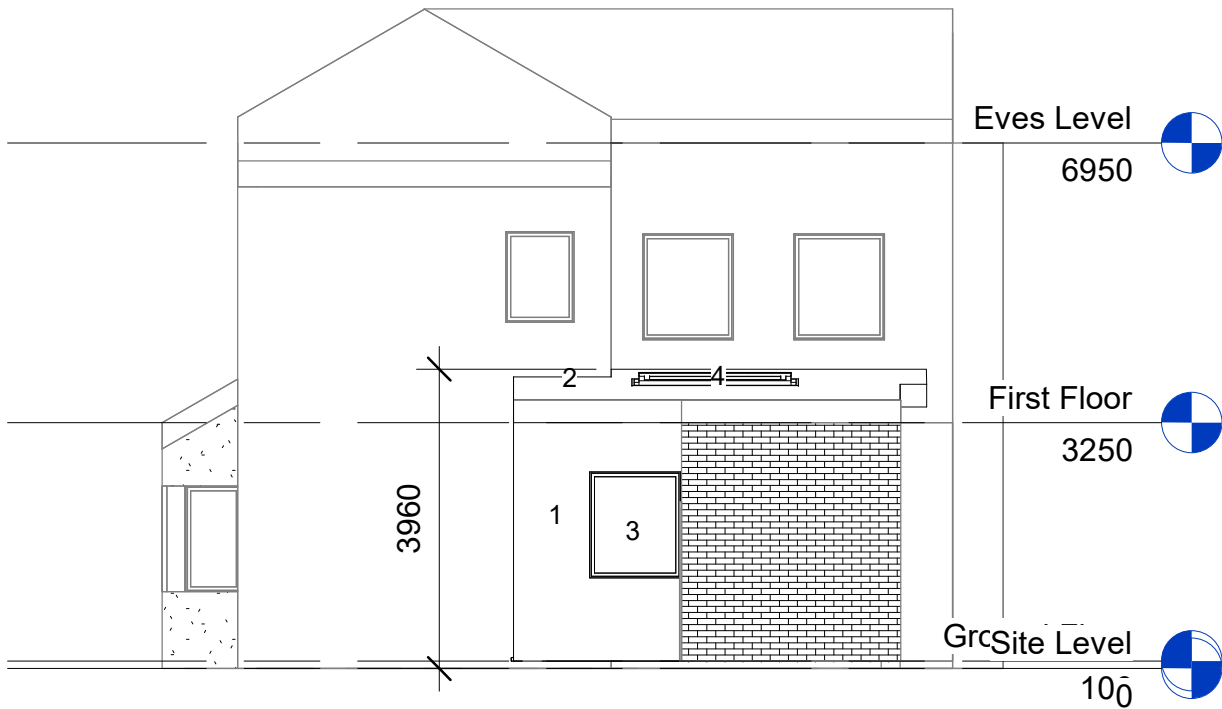

2 Rear Elevation- Proposed
1 : 100

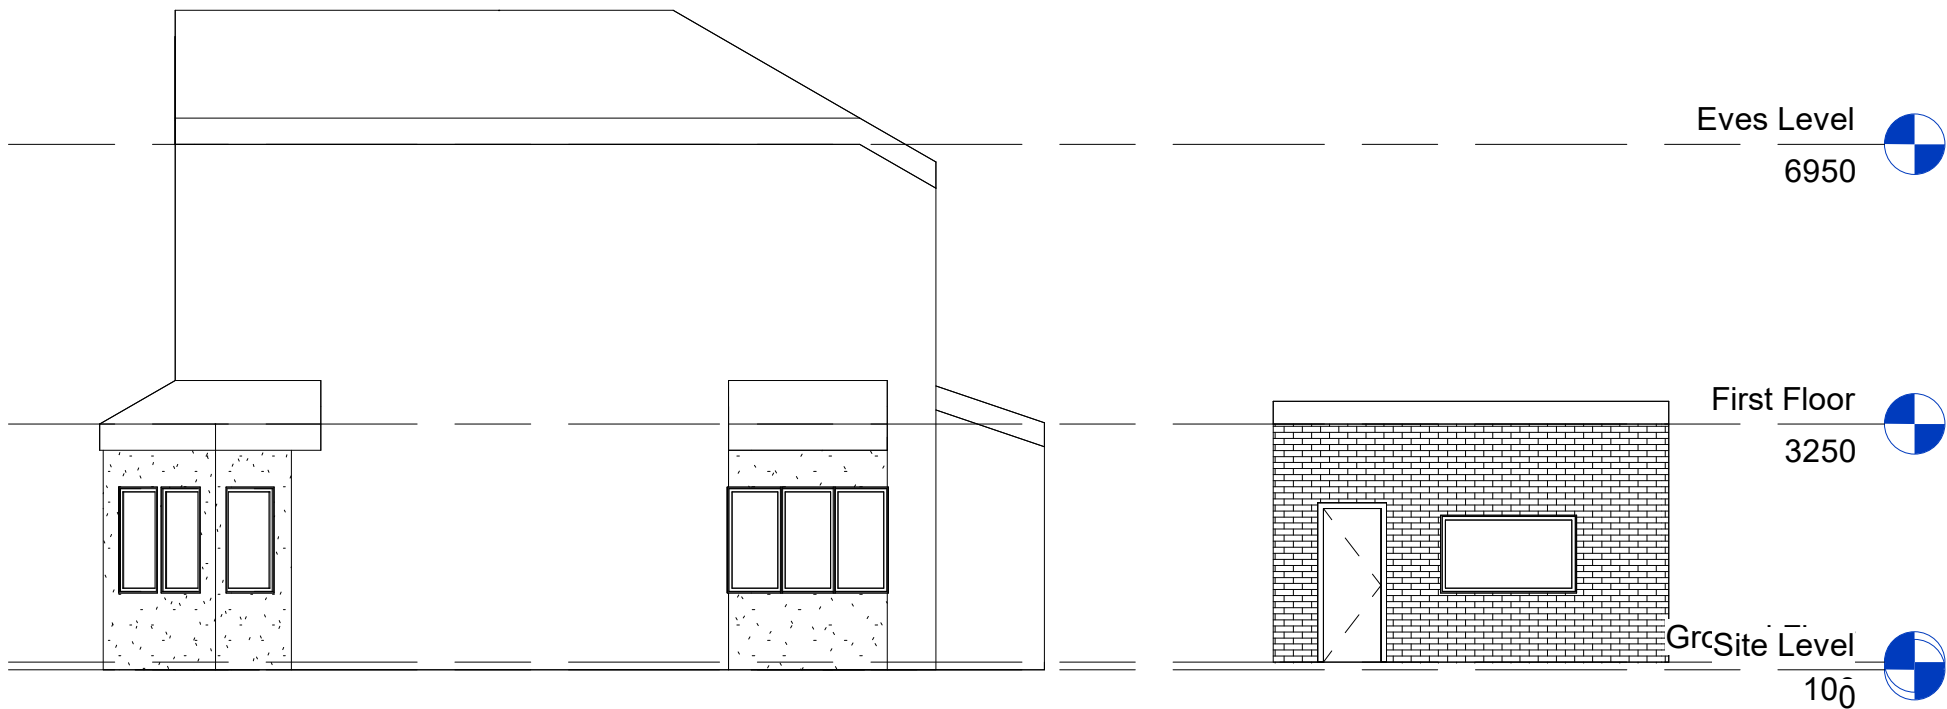

3 Side 1 Elevation - Existing
1 : 100



4 Side 1 Elevation - Proposed
1 : 100

1 24/04/25 Planning Issue

Rev #: Issue Date: Description: Issued By:

CLIENT:
Abu Naser Al Sadek

PROJECT:
Single storey Rear Extension
116 Ainsworth Road,
Bury, BL82RX

DRAWING TITLE:
Existing and Proposed Elevations
003

THIS DRAWING HAS BEEN PRODUCED UNSING AUTODESK™ REVIT

DRAWN: SP	CHECKED: SP	APPROVED: SP
SCALE: PER VIEW	DATE: 24/04/25	SHEET SIZE: A2
PROJECT NUMBER: PR56	SUITABILITY CODE: Planning	

DRAWING CLASSIFICATION: