




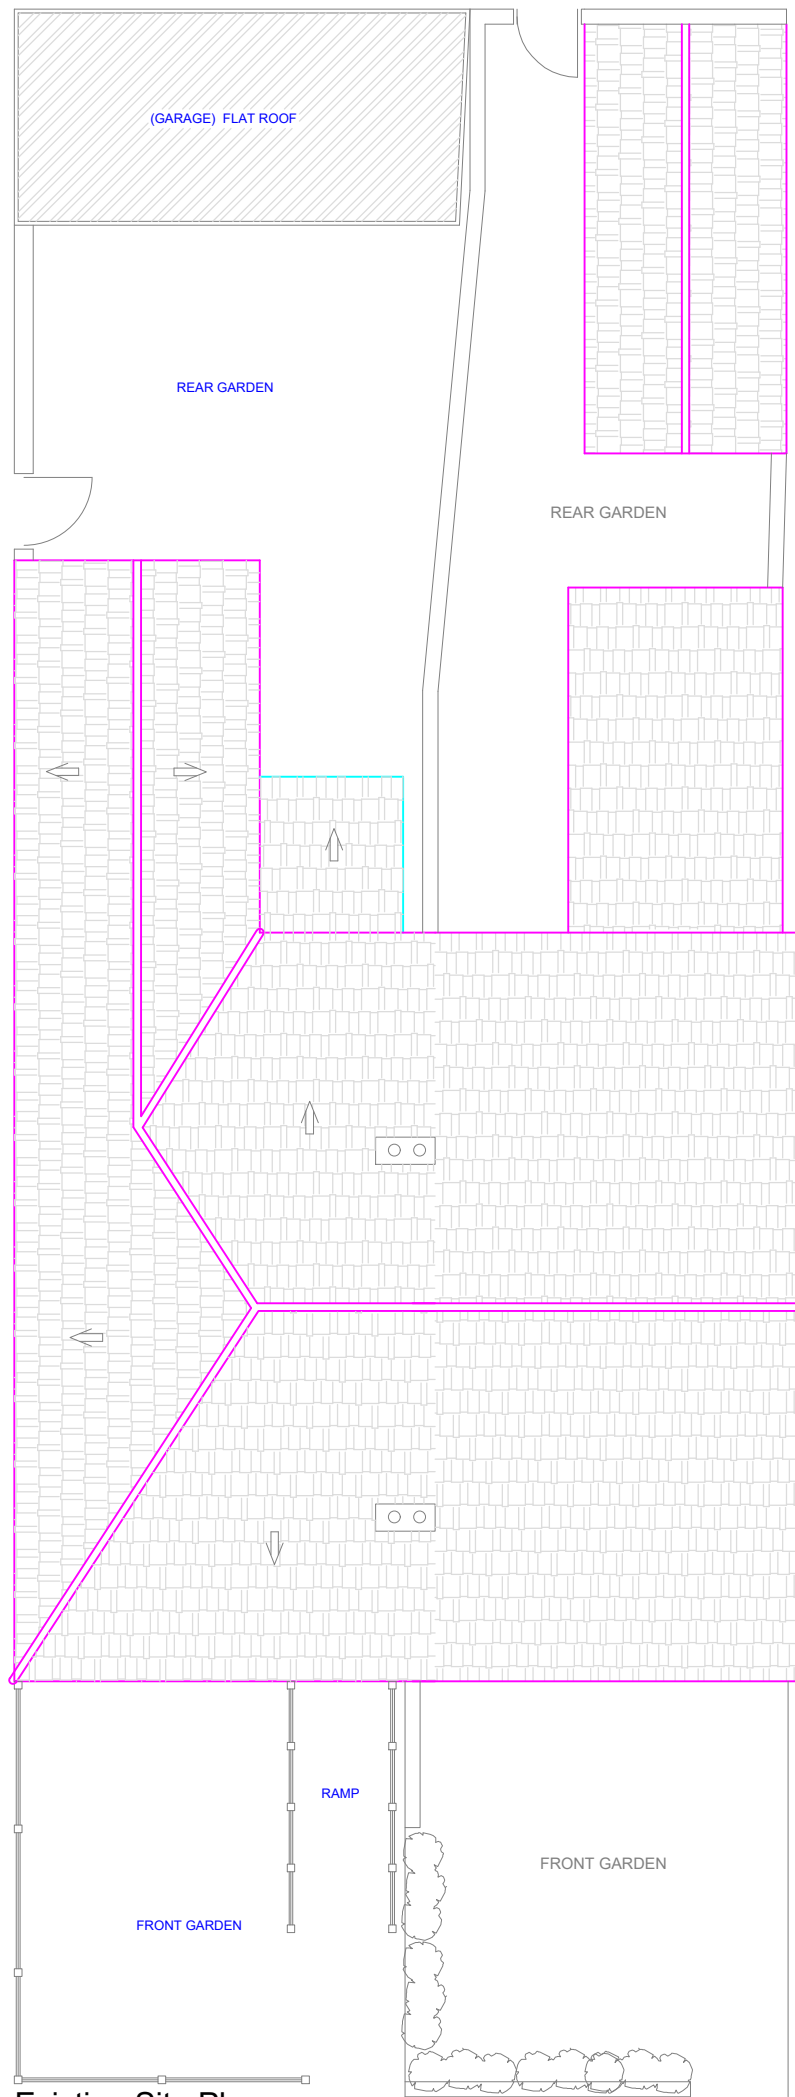

Existing Site Plan

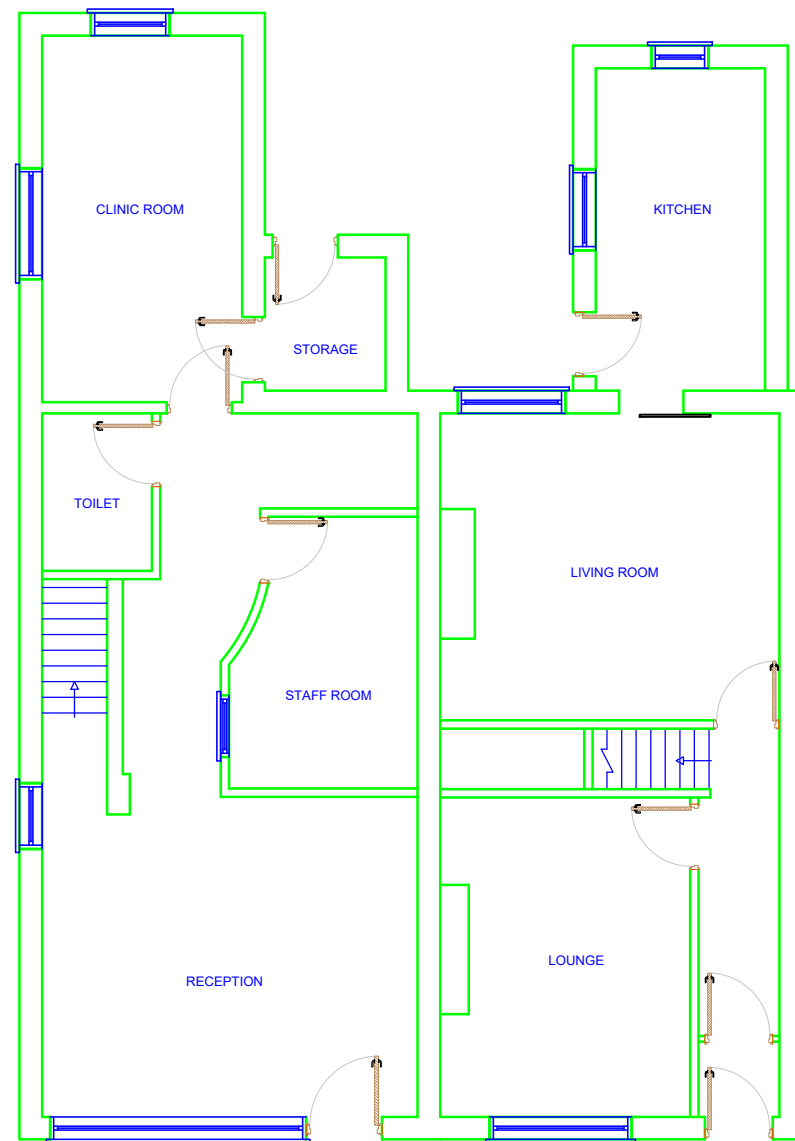

Existing Ground Floor Plan

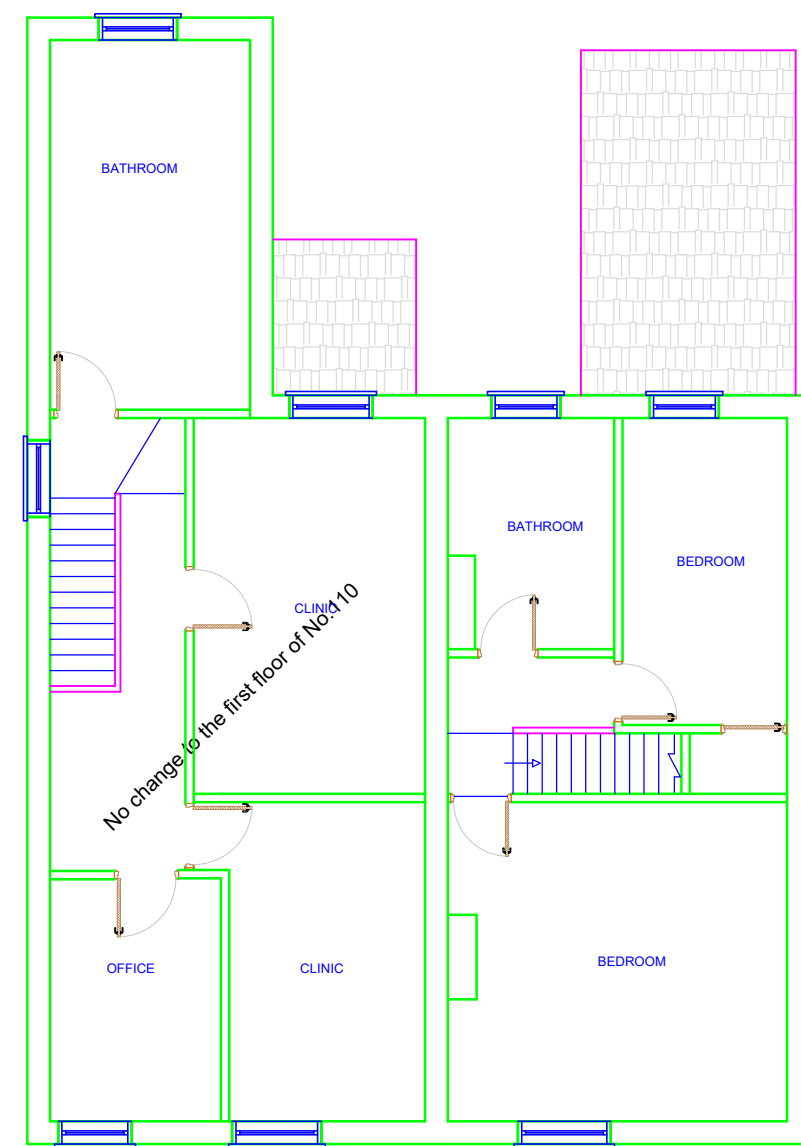

Existing First Floor Plan

I Planning Services email: ipsuk@live.co.uk		2A Cook Street, Bury, Lancashire, BL9 0RP, 0161 8717405
Existing Floor plan and Site plan of 108 & 110 Ainsworth Road, Bury, BL8 2RS		
Scale :1 : 100 on A3		All Dimensions in Meters
Ref.: IPS/R/110/BL82RS		Date : 15/03/2022
SHT 2 of 5	Existing	