



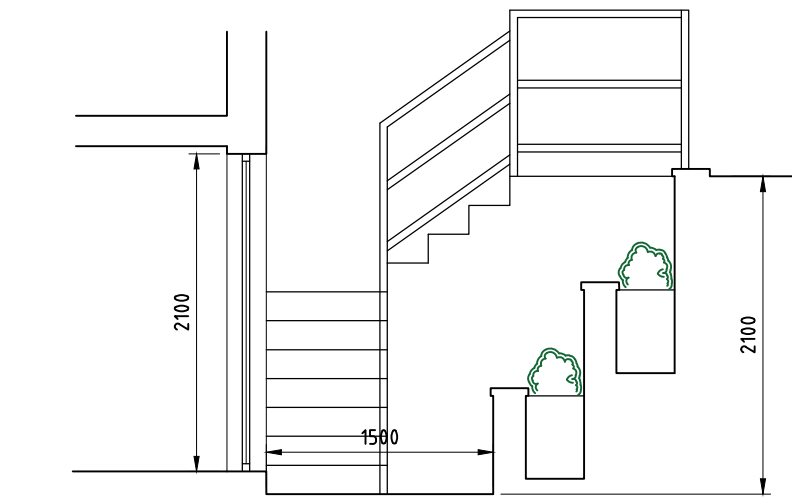


SECTION THROUGH LIGHT/ESCAPE WELL FROM BASEMENT COMMUNAL
1:500 A3

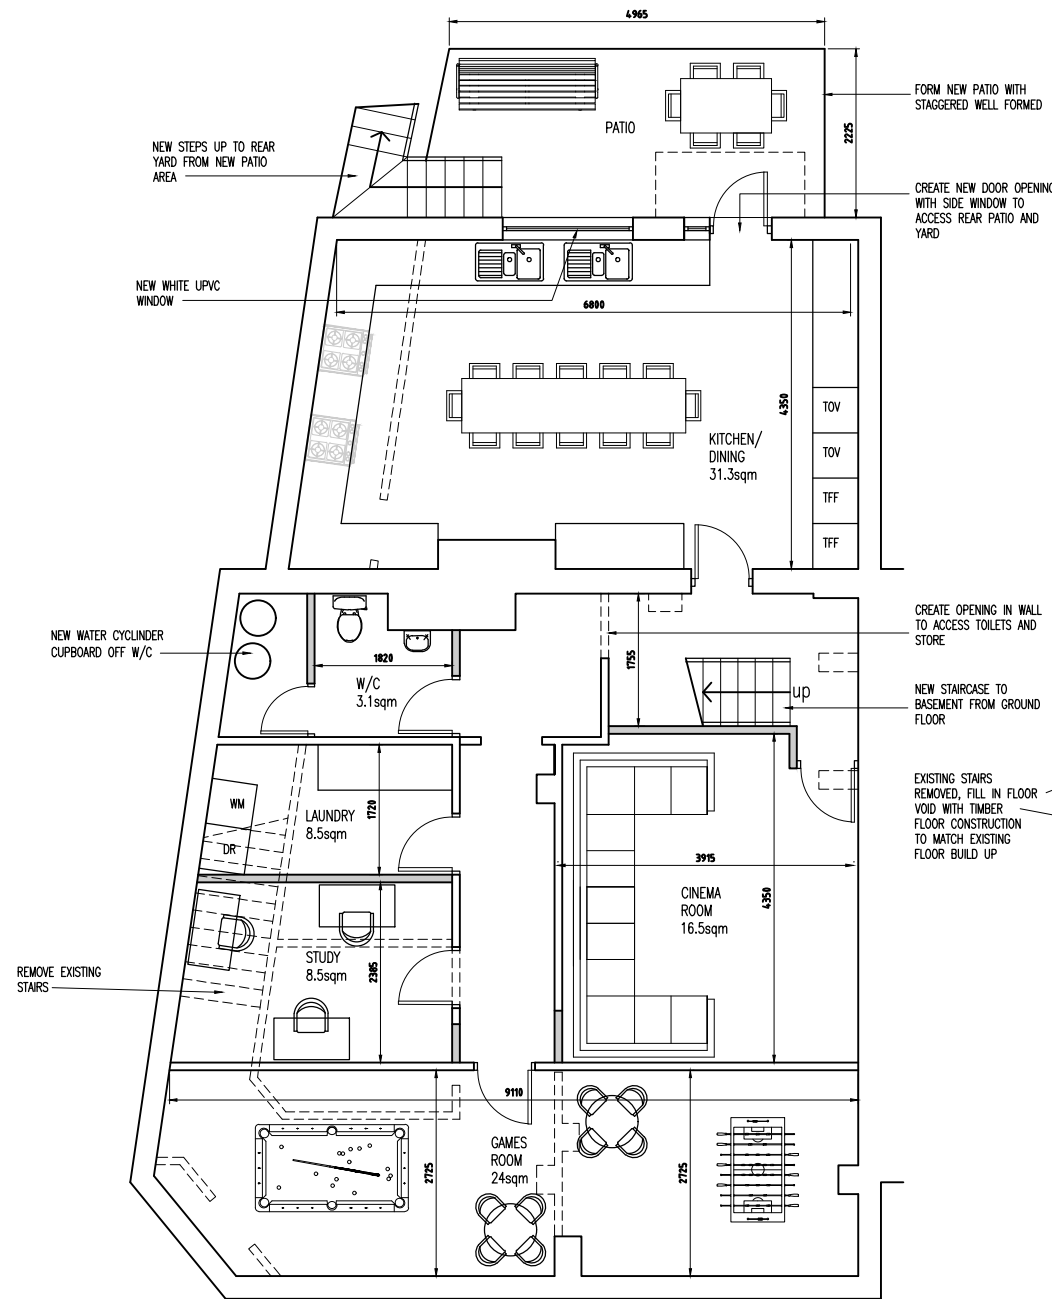


PROPOSED BASEMENT FLOOR PLAN
1:100 @ A3

— DENOTES NEW STUD PARTITIONS
- - - - - DENOTES EXISTING WALLS/STRUCTURE TO BE DEMOLISHED

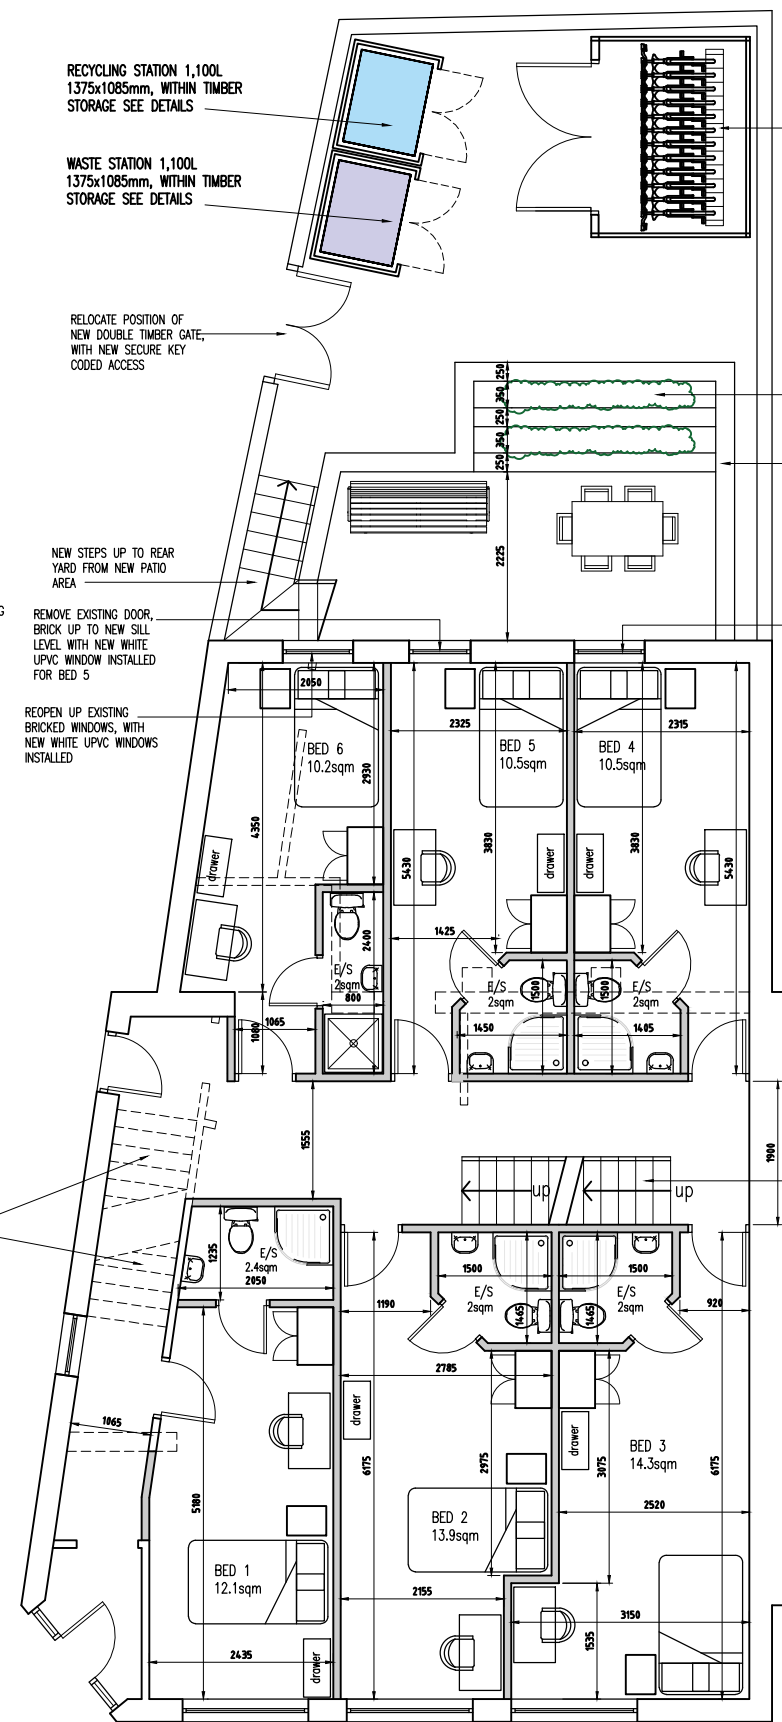


PROPOSED GROUND FLOOR PLAN
1:100 @ A3

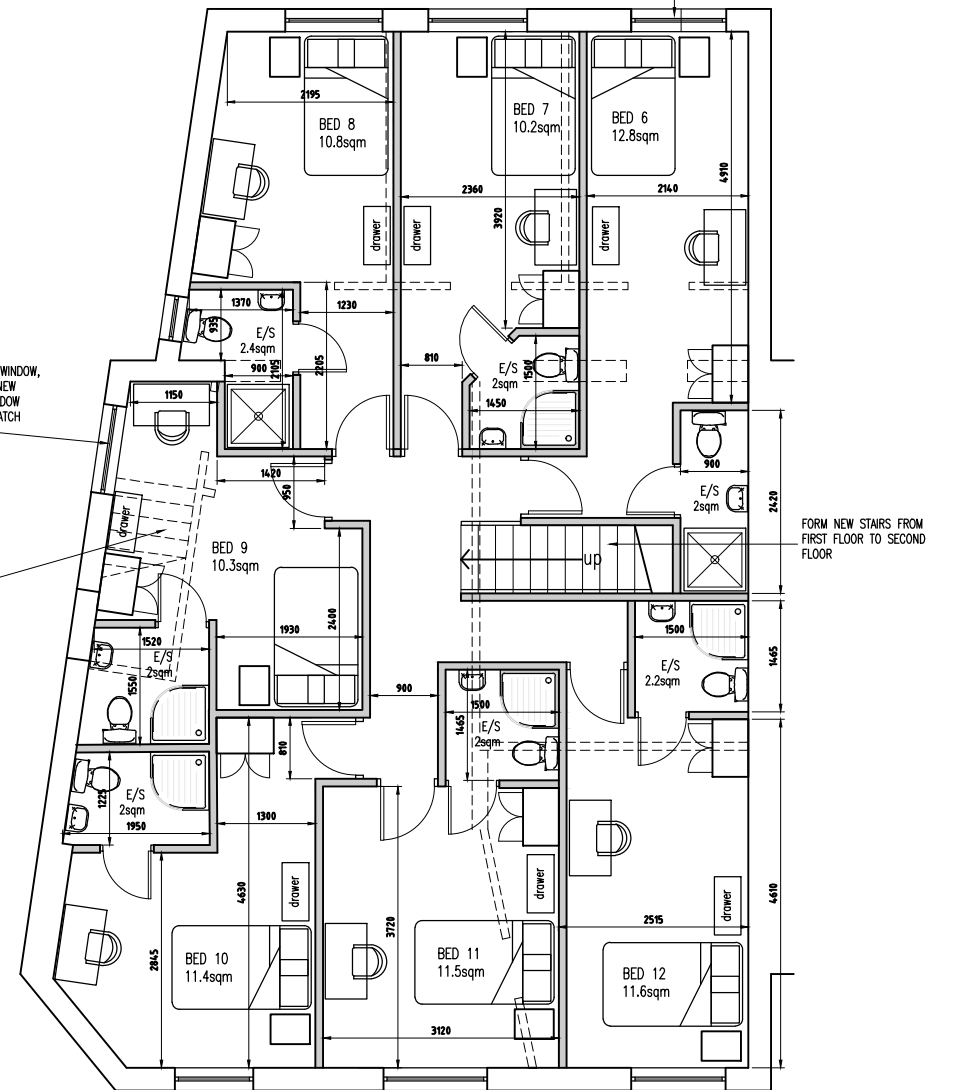

PROPOSED FIRST FLOOR PLAN
1:100 @ A3



TIMBER TWO TIER BIKE SHELTER FOR MIN 12NO CYCLES. WOODEN CLADDING WITH A POWDER COATED GALVANISED STEEL FRAME, WITH ROOF OVER AND SECURE DOUBLE GATES. LOCKING HOPP PROVIDED FOR VERTICAL BIKE STORAGE, WITH RACKS BEING STAGGERED

 

Rev	Amendments	Date	Ints
Mark Gordon Design + Associates			
Project THE PRACHEE, 12 WHITAKER LANE PRESTWICH, M25 1FX			
Drawing Title PROPOSED PLAN LAYOUTS			
Drawn	MG	Checked	—
Date	SEP 2024	Scale	A3 1 : 100
Drawing No.	12WL/203/PL	Rev.	