



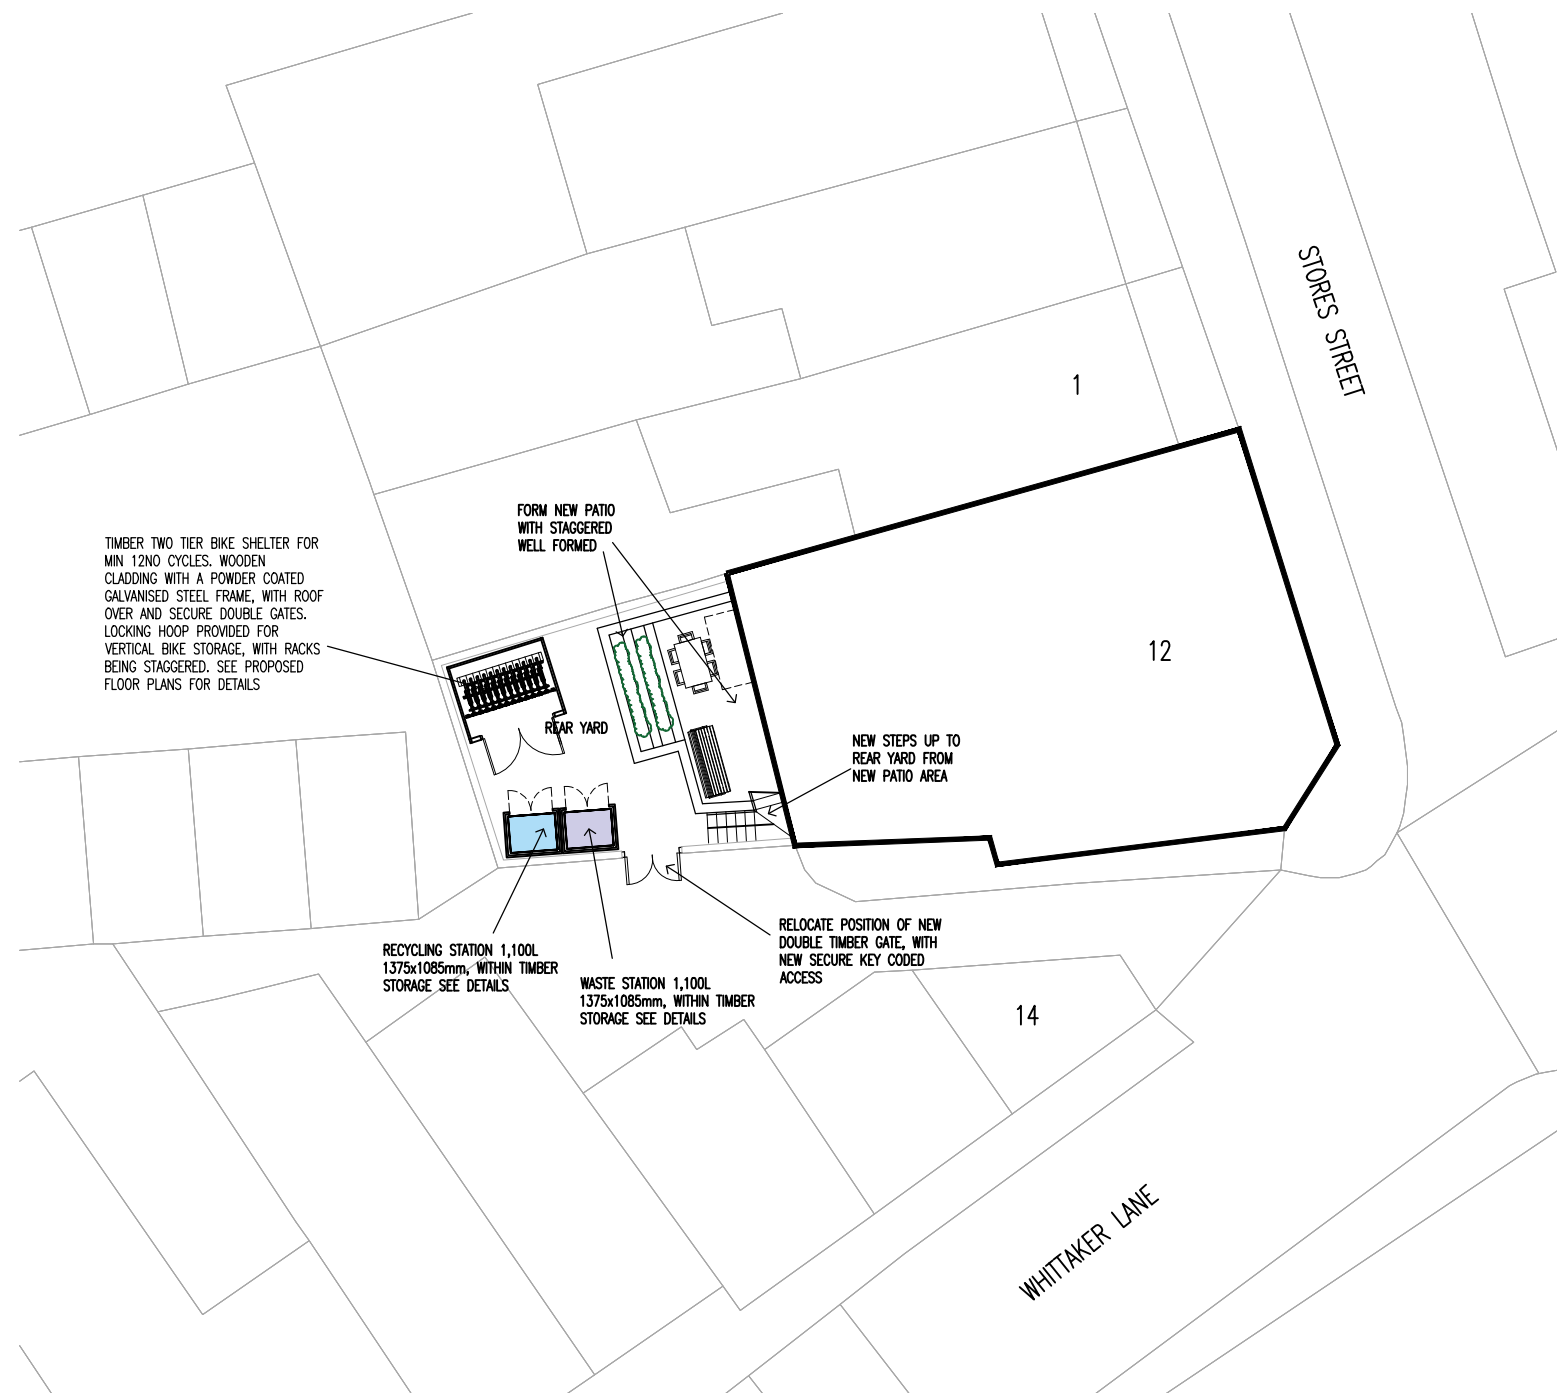

PROPOSED BLOCK SITE PLAN
1:200@A3

 

Rev	Amendments	Date	Ints
			
Project			
THE PRACHEE, 12 WHITTAKER LANE PRESTWICH, M25 1FX			
Drawing Title			
PROPOSED BLOCK SITE PLAN			
Drawn	MG	Checked	—
Date	SEP 2024	Scale	A3 1 : 100
Drawing No.	12WL/200/PL		Rev.