




IF IN ANY DOUBT PLEASE ASK THE ARCHITECT FOR CLARIFICATION.
DO NOT SCALE FROM DRAWING. ALL DIMENSIONS TO BE CHECKED ON SITE
THE COPYRIGHT FOR THESE DRAWINGS REMAINS THE PROPERTY OF THE ARCHITECT,
THEY MUST NOT BE REPRODUCED IN ANY WAY WITHOUT THE ARCHITECT'S PRIOR
WRITTEN CONSENT.

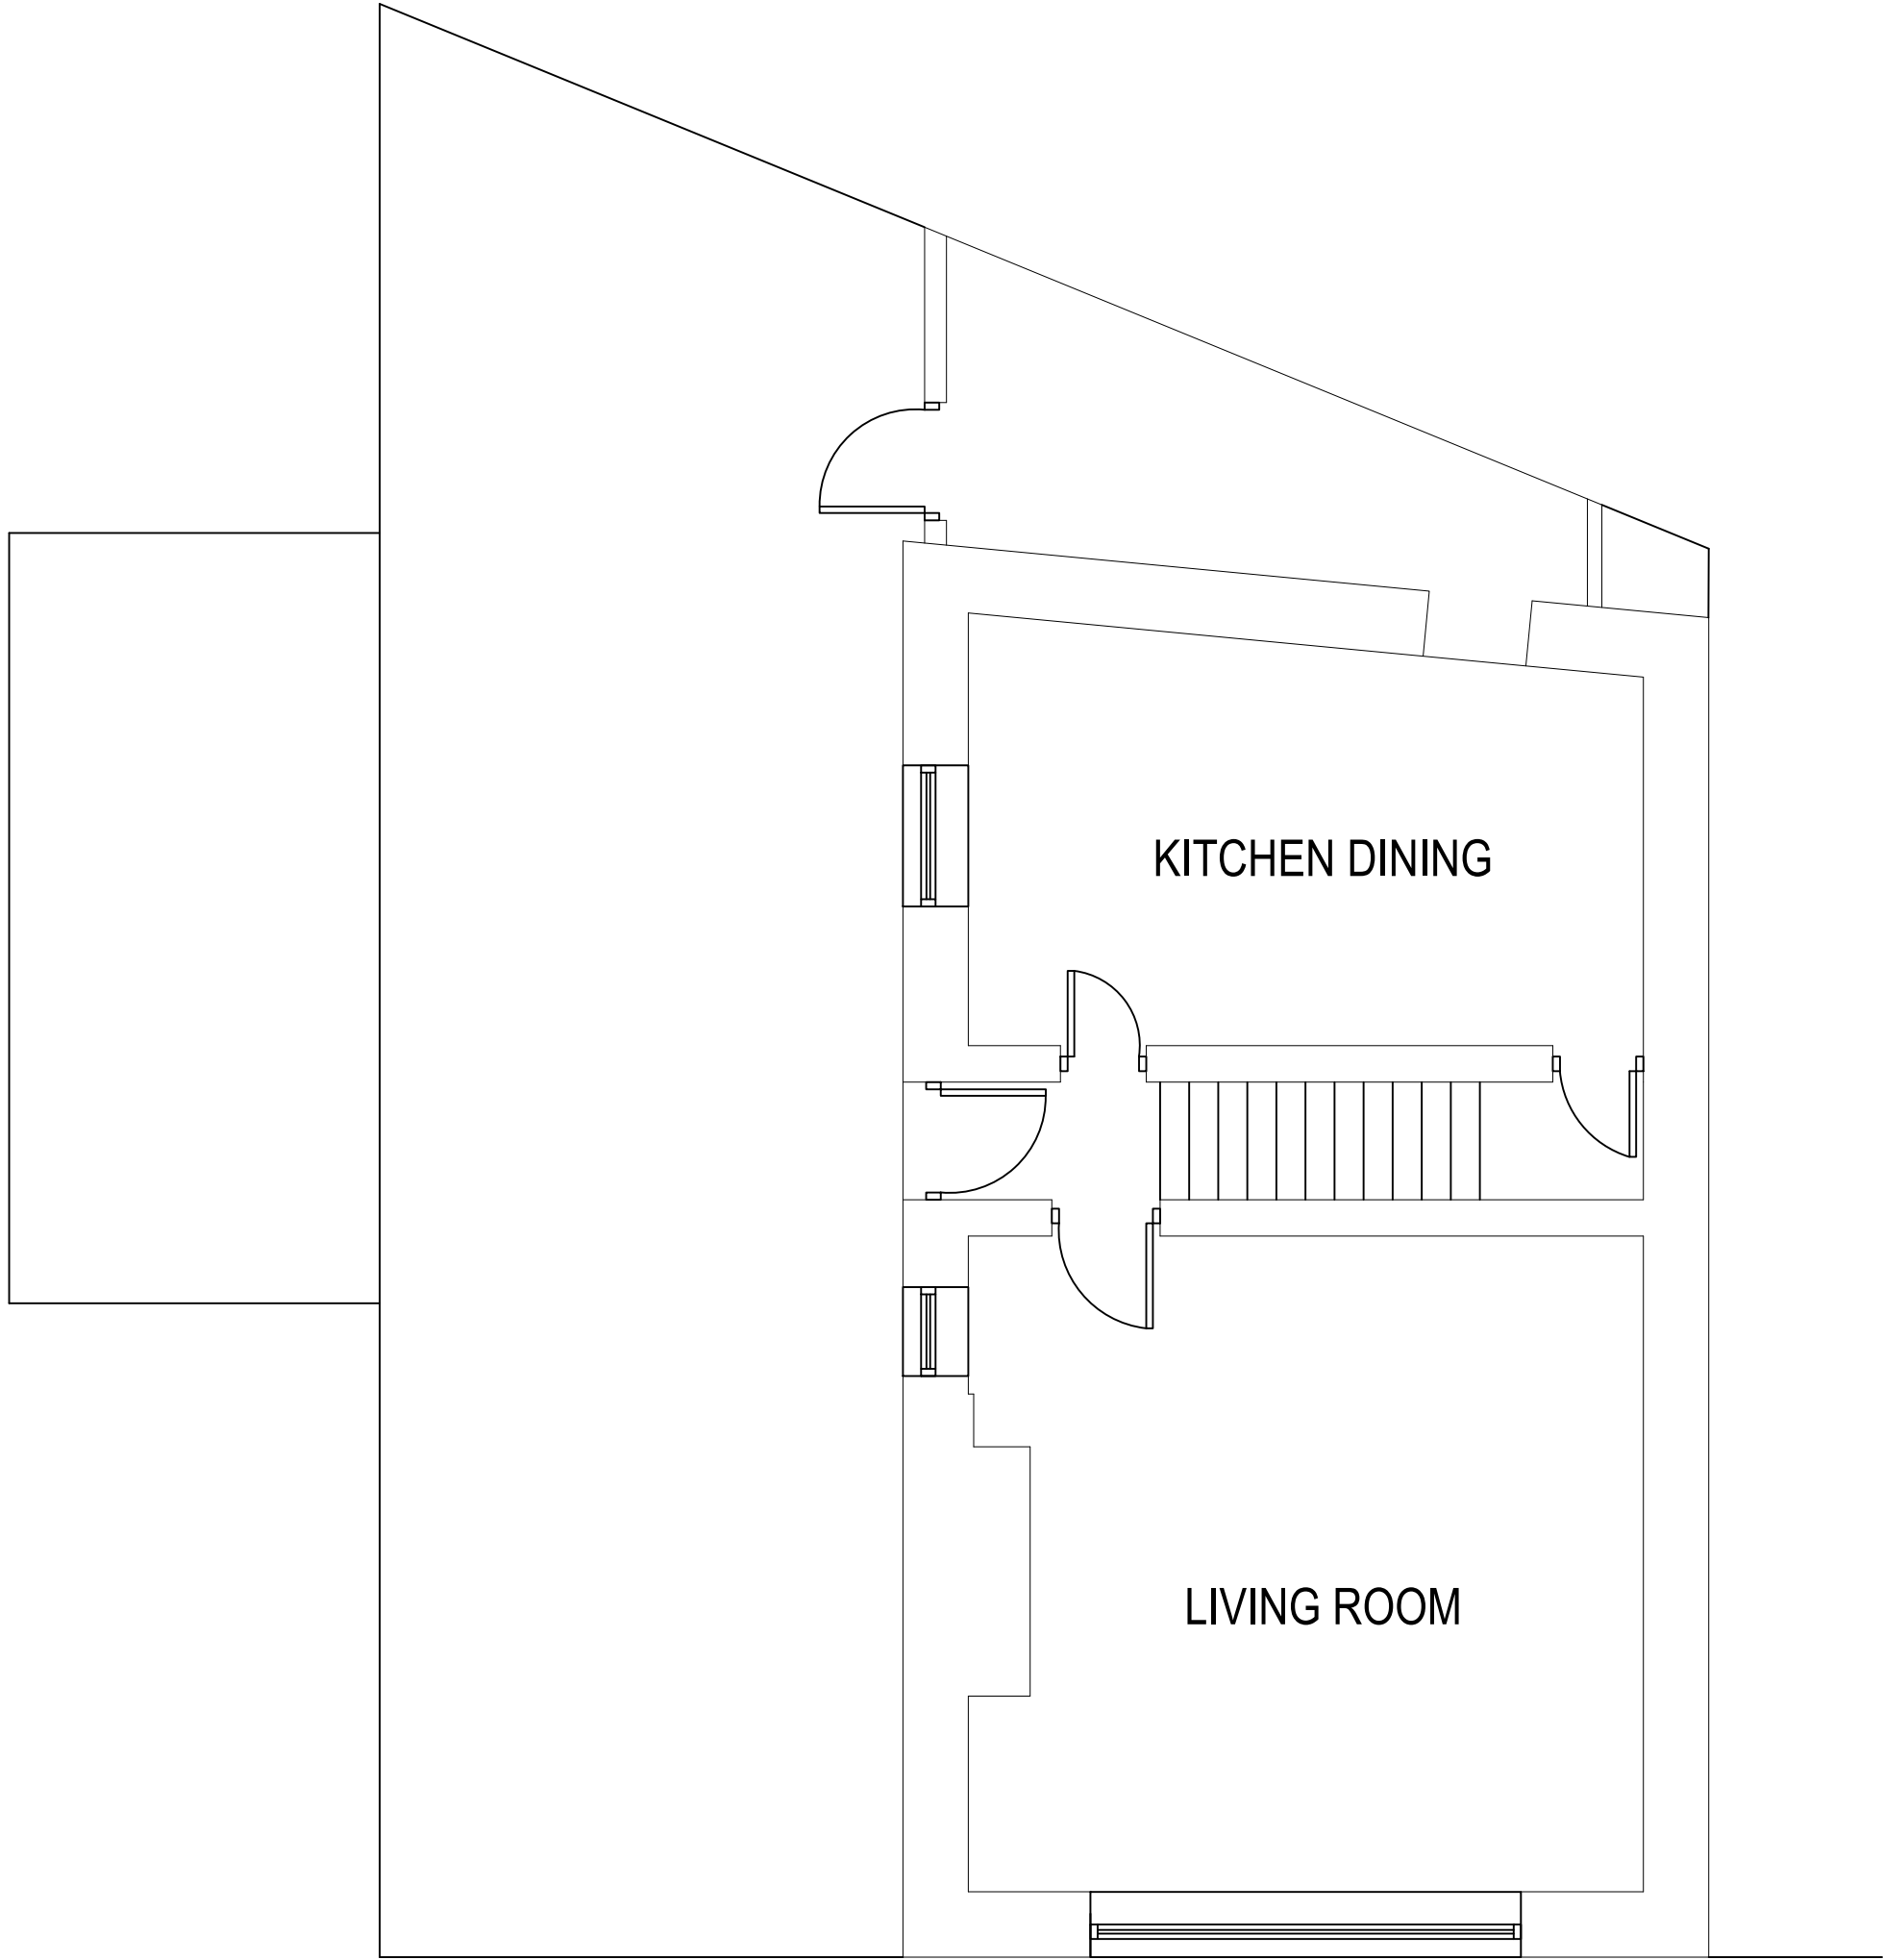


EXISTING GROUND
FLOOR PLAN

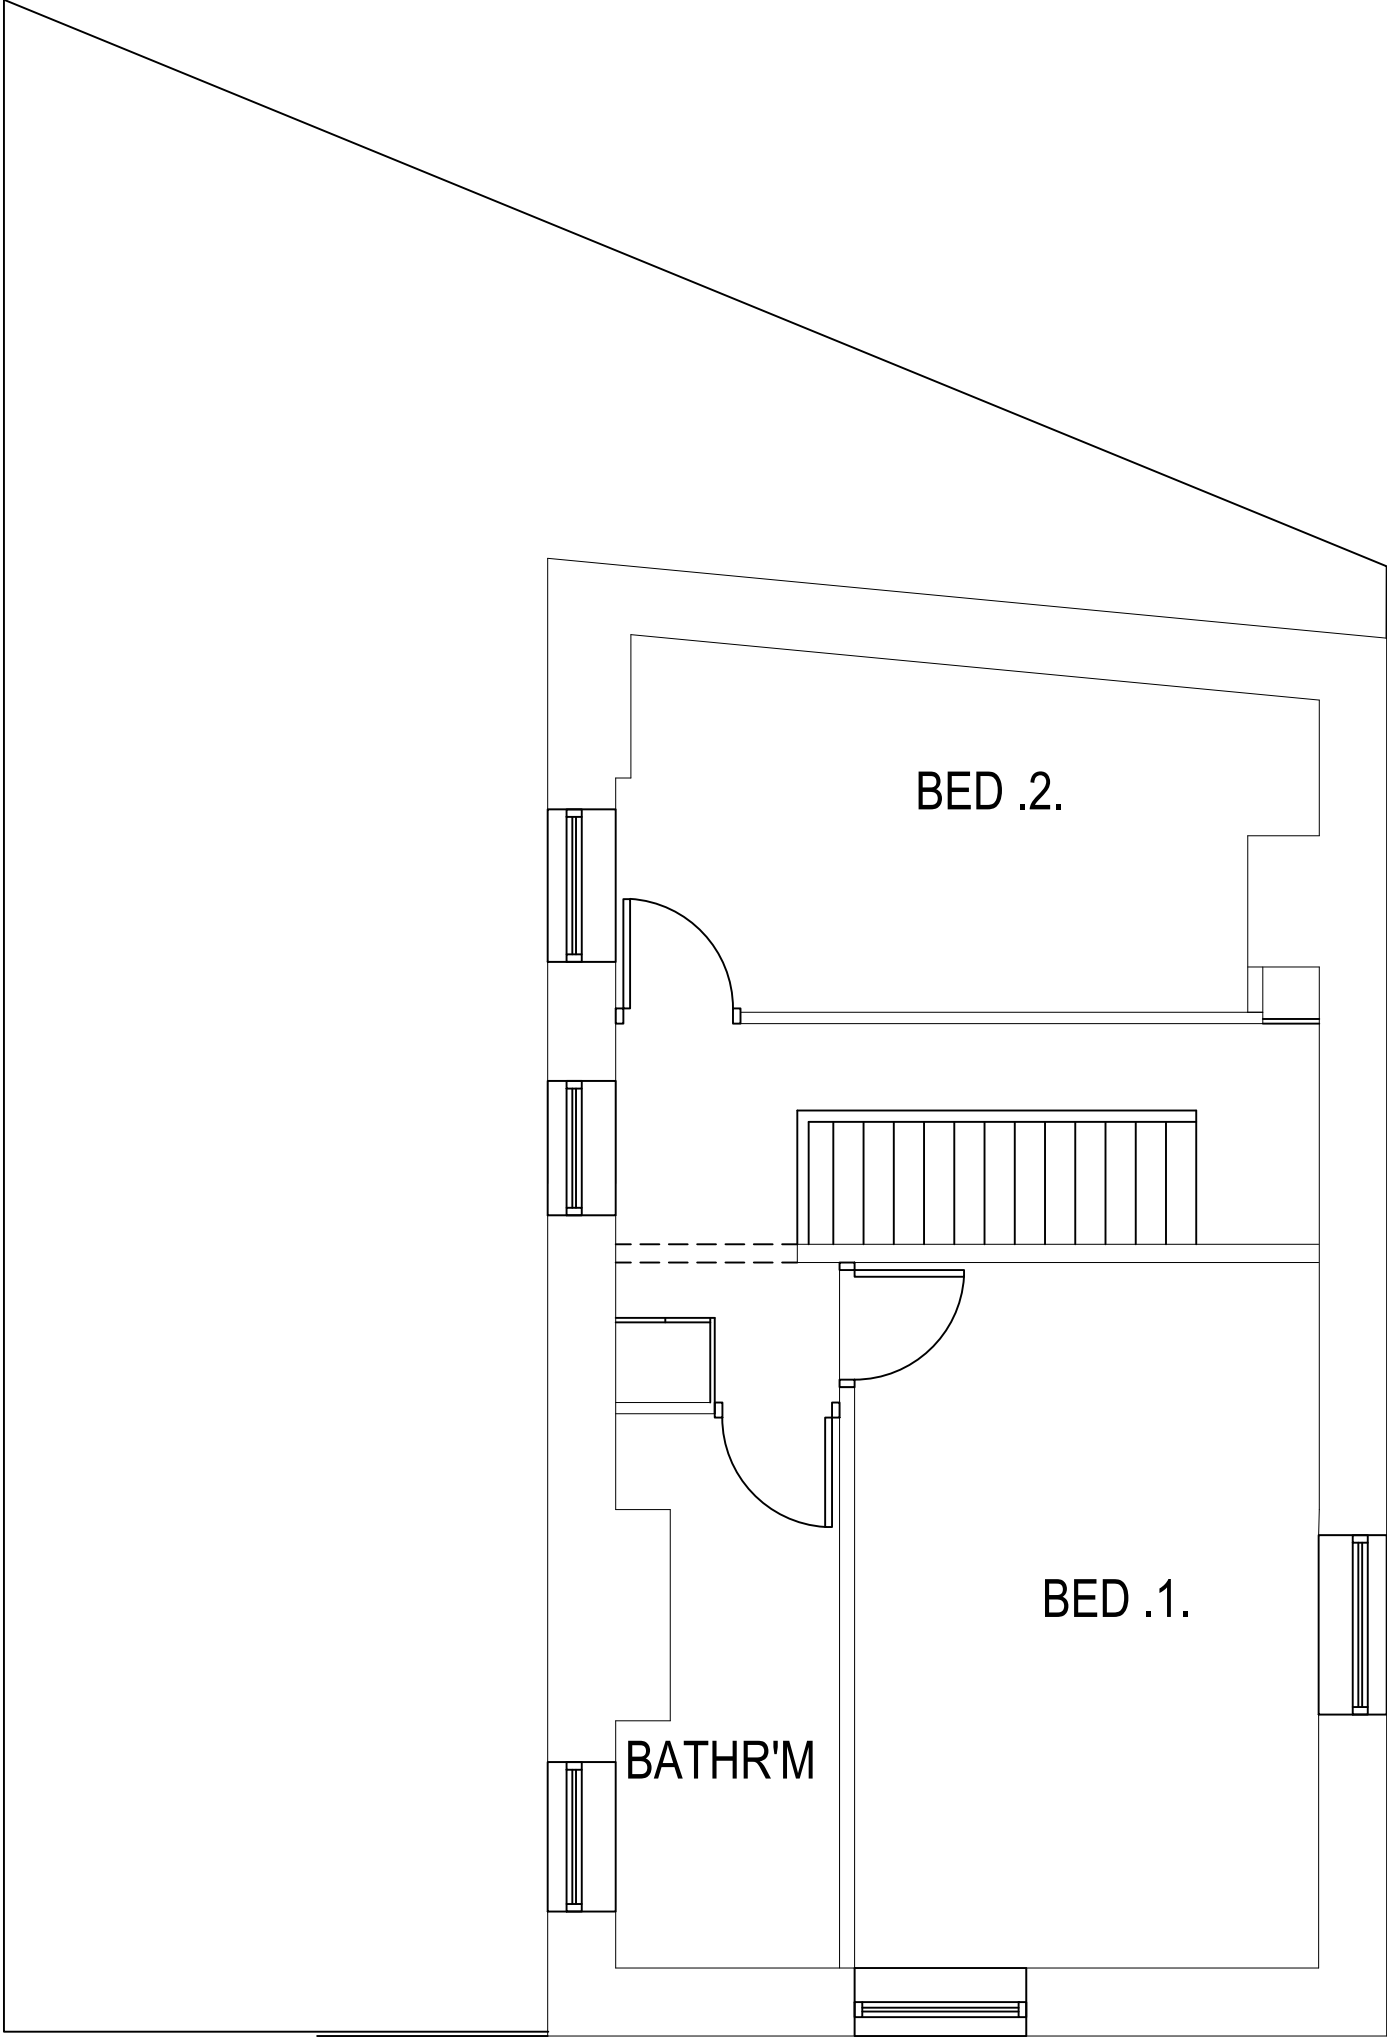

EXISTING FIRST
FLOOR PLAN

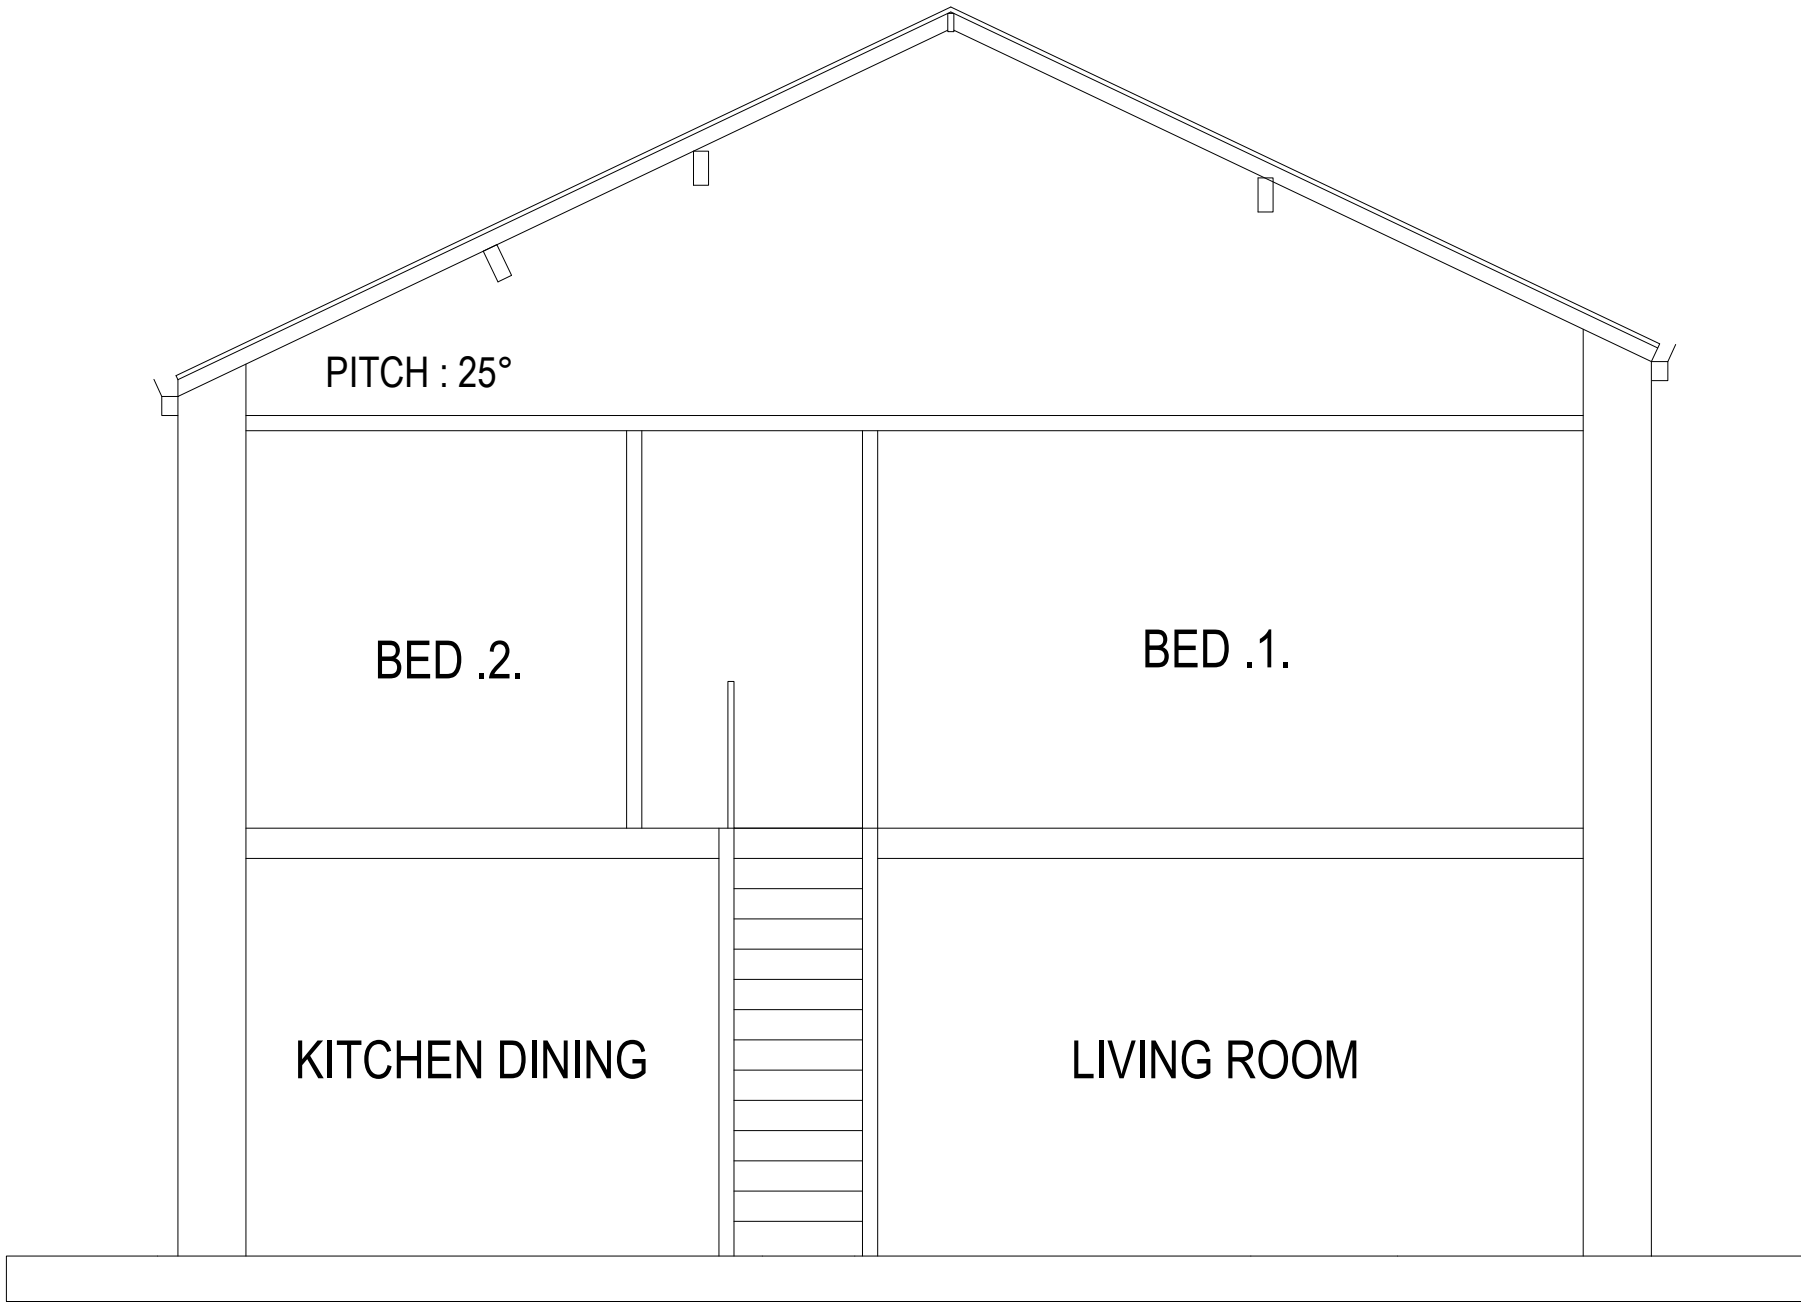

EXISTING SECTION

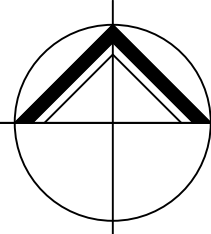

**NORTHERN
DESIGN**
(OLDHAM)
CHARTERED ARCHITECTS

NORTHERN DESIGN
17 STATION LANE
GROTTON
OLDHAM
OL4 5GY
TELEPHONE : 07753 859616

CLIENT
ABDUL KHALID

PROJECT
PROPOSED RENOVATIONS
10 LUMB CARR ROAD
HOLCOMB

DRAWING TITLE
EXISTING FLOOR PLANS AND SECTION

Rev.	Notes	Date	Drawn
*	*	*	*

SCALE1:50 AT A110.24AD

PROJECT No.	DRAWING No.	Rev.
2459	01	-