





EXISTING FRONT ELEVATION
1:100 @ A3

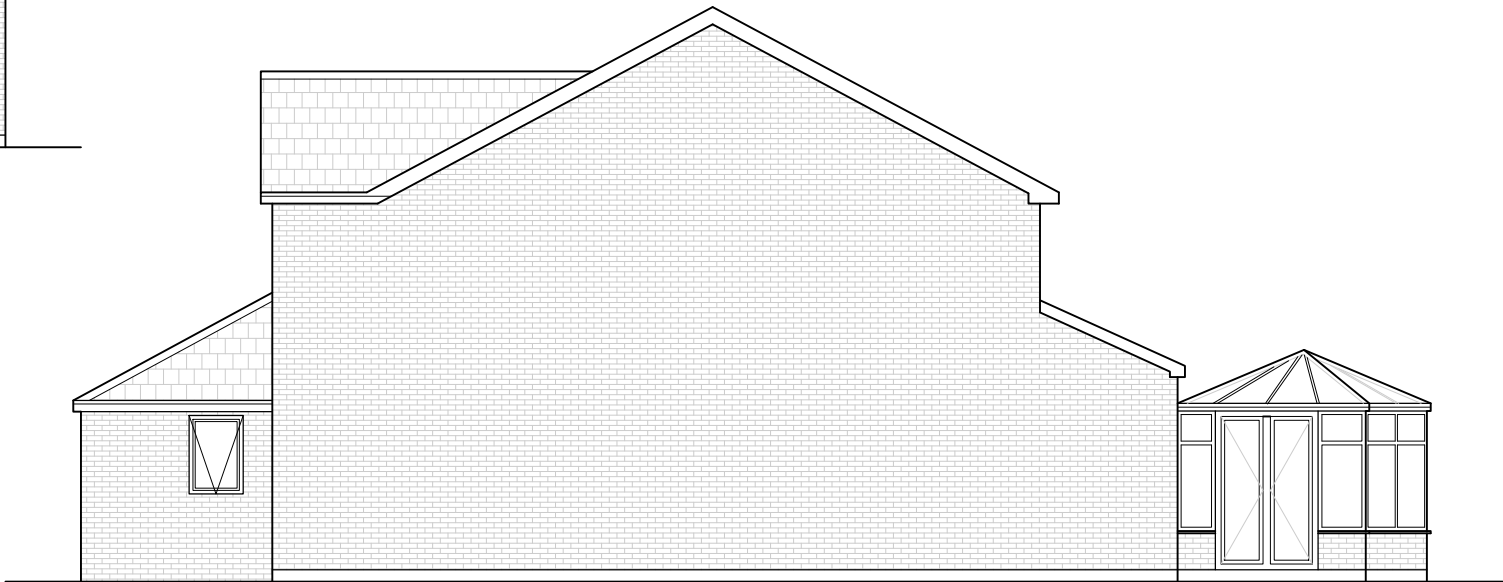

EXISTING SIDE ELEVATION
1:100 @ A3



EXISTING REAR ELEVATION
1:100 @ A3

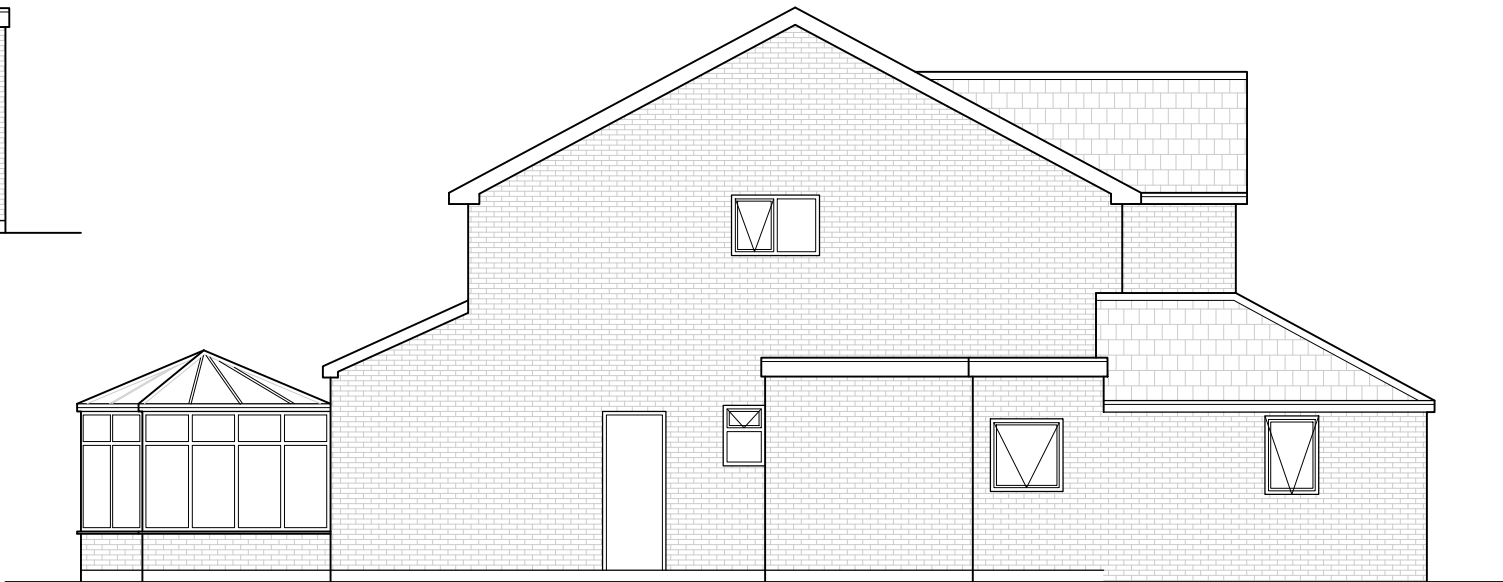

EXISTING SIDE ELEVATION
1:100 @ A3

Rev	Amendments	Date	Ints
Mark Gordon Design + Associates			
Project			
14 FAIRHAVEN AVENUE WHITEFIELD, M45 7QG			
Drawing Title			
EXISTING ELEVATIONS			
Drawn TW		Checked _	
Date NOV 2021		Scale@A3 1 : 100	
Drawing No. 14FA/202/PL		Rev.	