


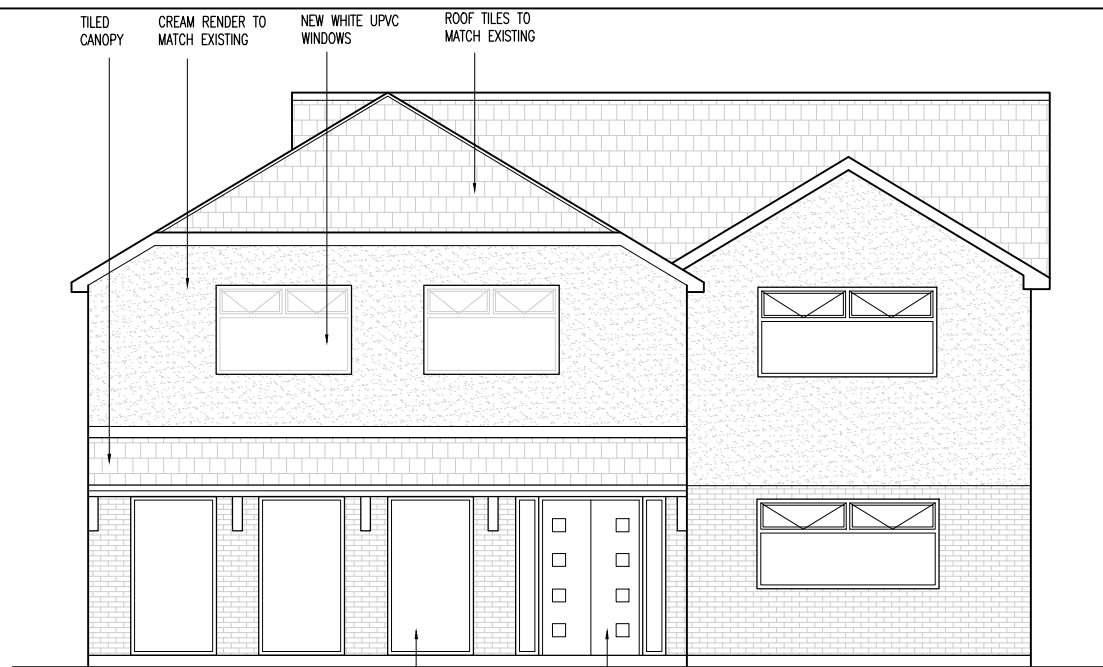


PROPOSED FRONT ELEVATION
1:100 @ A3

STRIP OUT EXISTING GARAGE DOOR AND BUILD UP CAVITY WALL, WITH 3 NO WHITE UPVC TALL WINDOWS, WITH GLASS BEING ONE WAY PRIVACY GLAZING. NOTE SIDE PANEL TO BE DISCREET DOOR, WITH FRONT DEADLOCK ACCESS, WITH INTERNAL HANDLE

STRIP OUT EXISTING BLACK DOUBLE ROCK DOORS AND SIDE PANELS, AND REUSE TO EXTENDED FRONT PORCH


ROOF TILES TO MATCH EXISTING
RED FACING BRICK TO MATCH EXISTING

STRIP OUT EXISTING WHITE UPVC WINDOW FROM OFFICE, AND REUSE WITHIN NEW EXTENDED PORCH

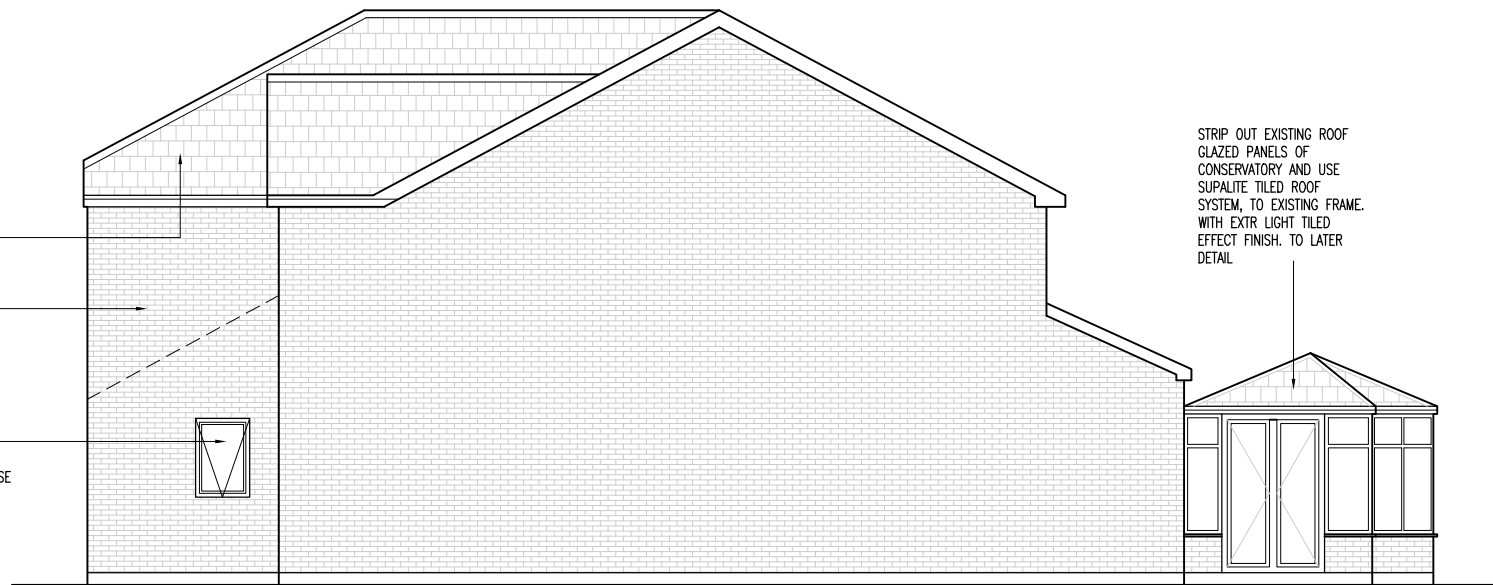

PROPOSED SIDE ELEVATION
1:100 @ A3

STRIP OUT EXISTING ROOF GLAZED PANELS OF CONSERVATORY AND USE SUPALITE TILED ROOF SYSTEM, TO EXISTING FRAME. WITH EXTR LIGHT TILED EFFECT FINISH. TO LATER DETAIL

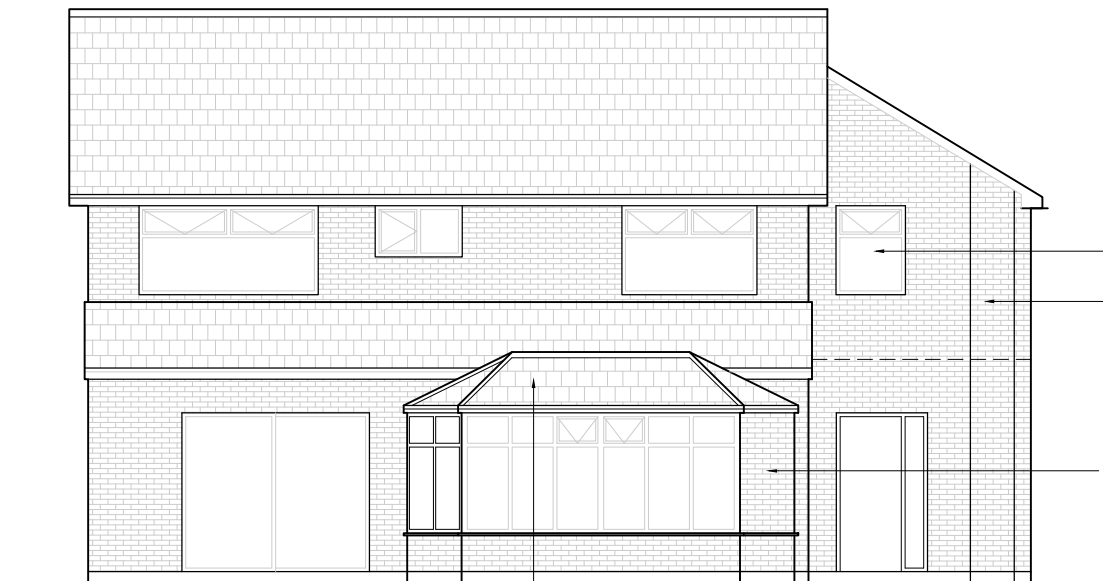


PROPOSED REAR ELEVATION
1:100 @ A3

STRIP OUT EXISTING ROOF GLAZED PANELS OF CONSERVATORY AND USE SUPALITE TILED ROOF SYSTEM, TO EXISTING FRAME. WITH EXTR LIGHT TILED EFFECT FINISH. TO LATER DETAIL

NEW WHITE UPVC WINDOWS
RED FACING BRICK TO MATCH EXISTING

STRIP OUT SIDE GLAZED PANEL OF CONSERVATORY AND BRICK UP FILL HEIGHT TO EAVES

STRIP OUT EXISTING WINDOW, AND REPLACE WITH NEW SMALLER WHITE UPVC WINDOW, DUE TO NEW 2 STOREY WALL ABUTTING EXISTING WINDOW

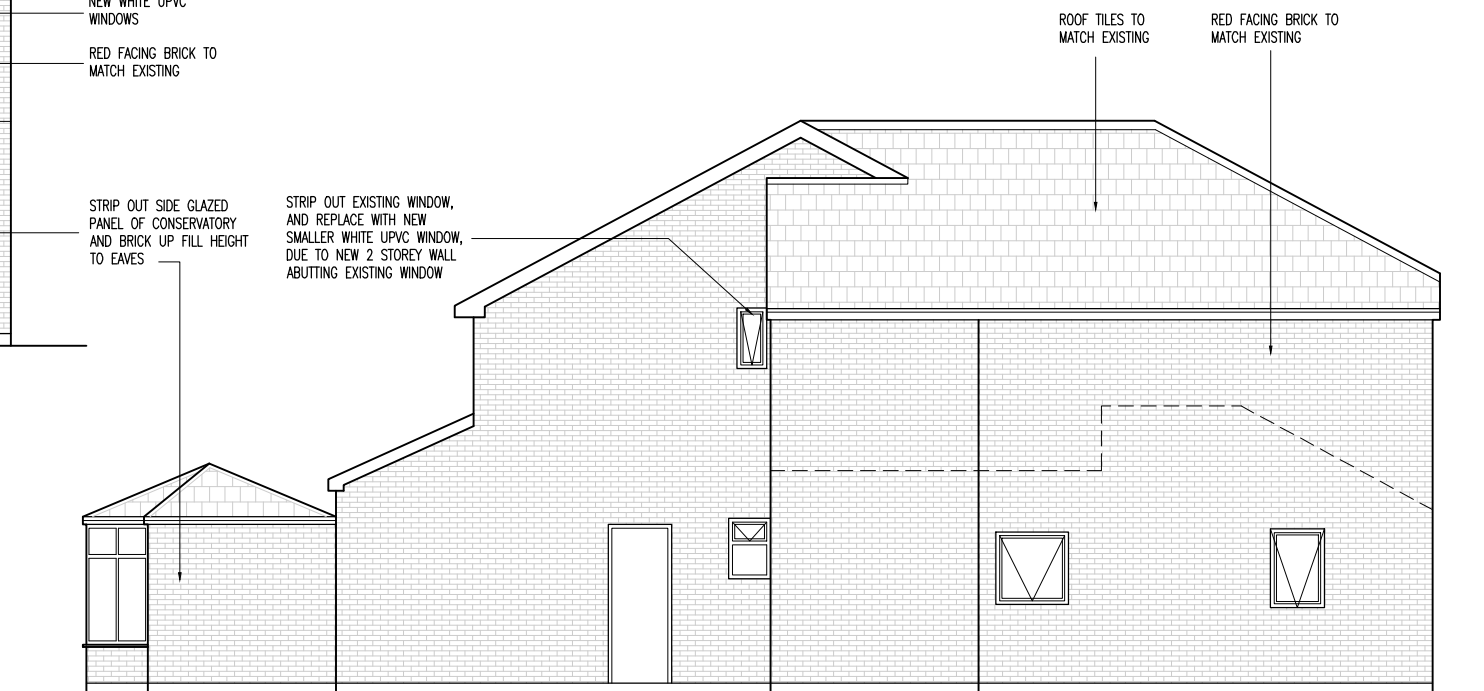

PROPOSED SIDE ELEVATION
1:100 @ A3

Rev	Amendments	Date	Ints
Mark Gordon Design + Associates			
Project 14 FAIRHAVEN AVENUE WHITEFIELD, M45 7QG			
Drawing Title PROPOSED ELEVATIONS			
Drawn	TW	Checked	—
Date	NOV 2021	Scale	A3 1 : 100
Drawing No.	14FA/204/PL	Rev.	