



8. Design Drawing


C661/1revA Kitchen Ventilation Design

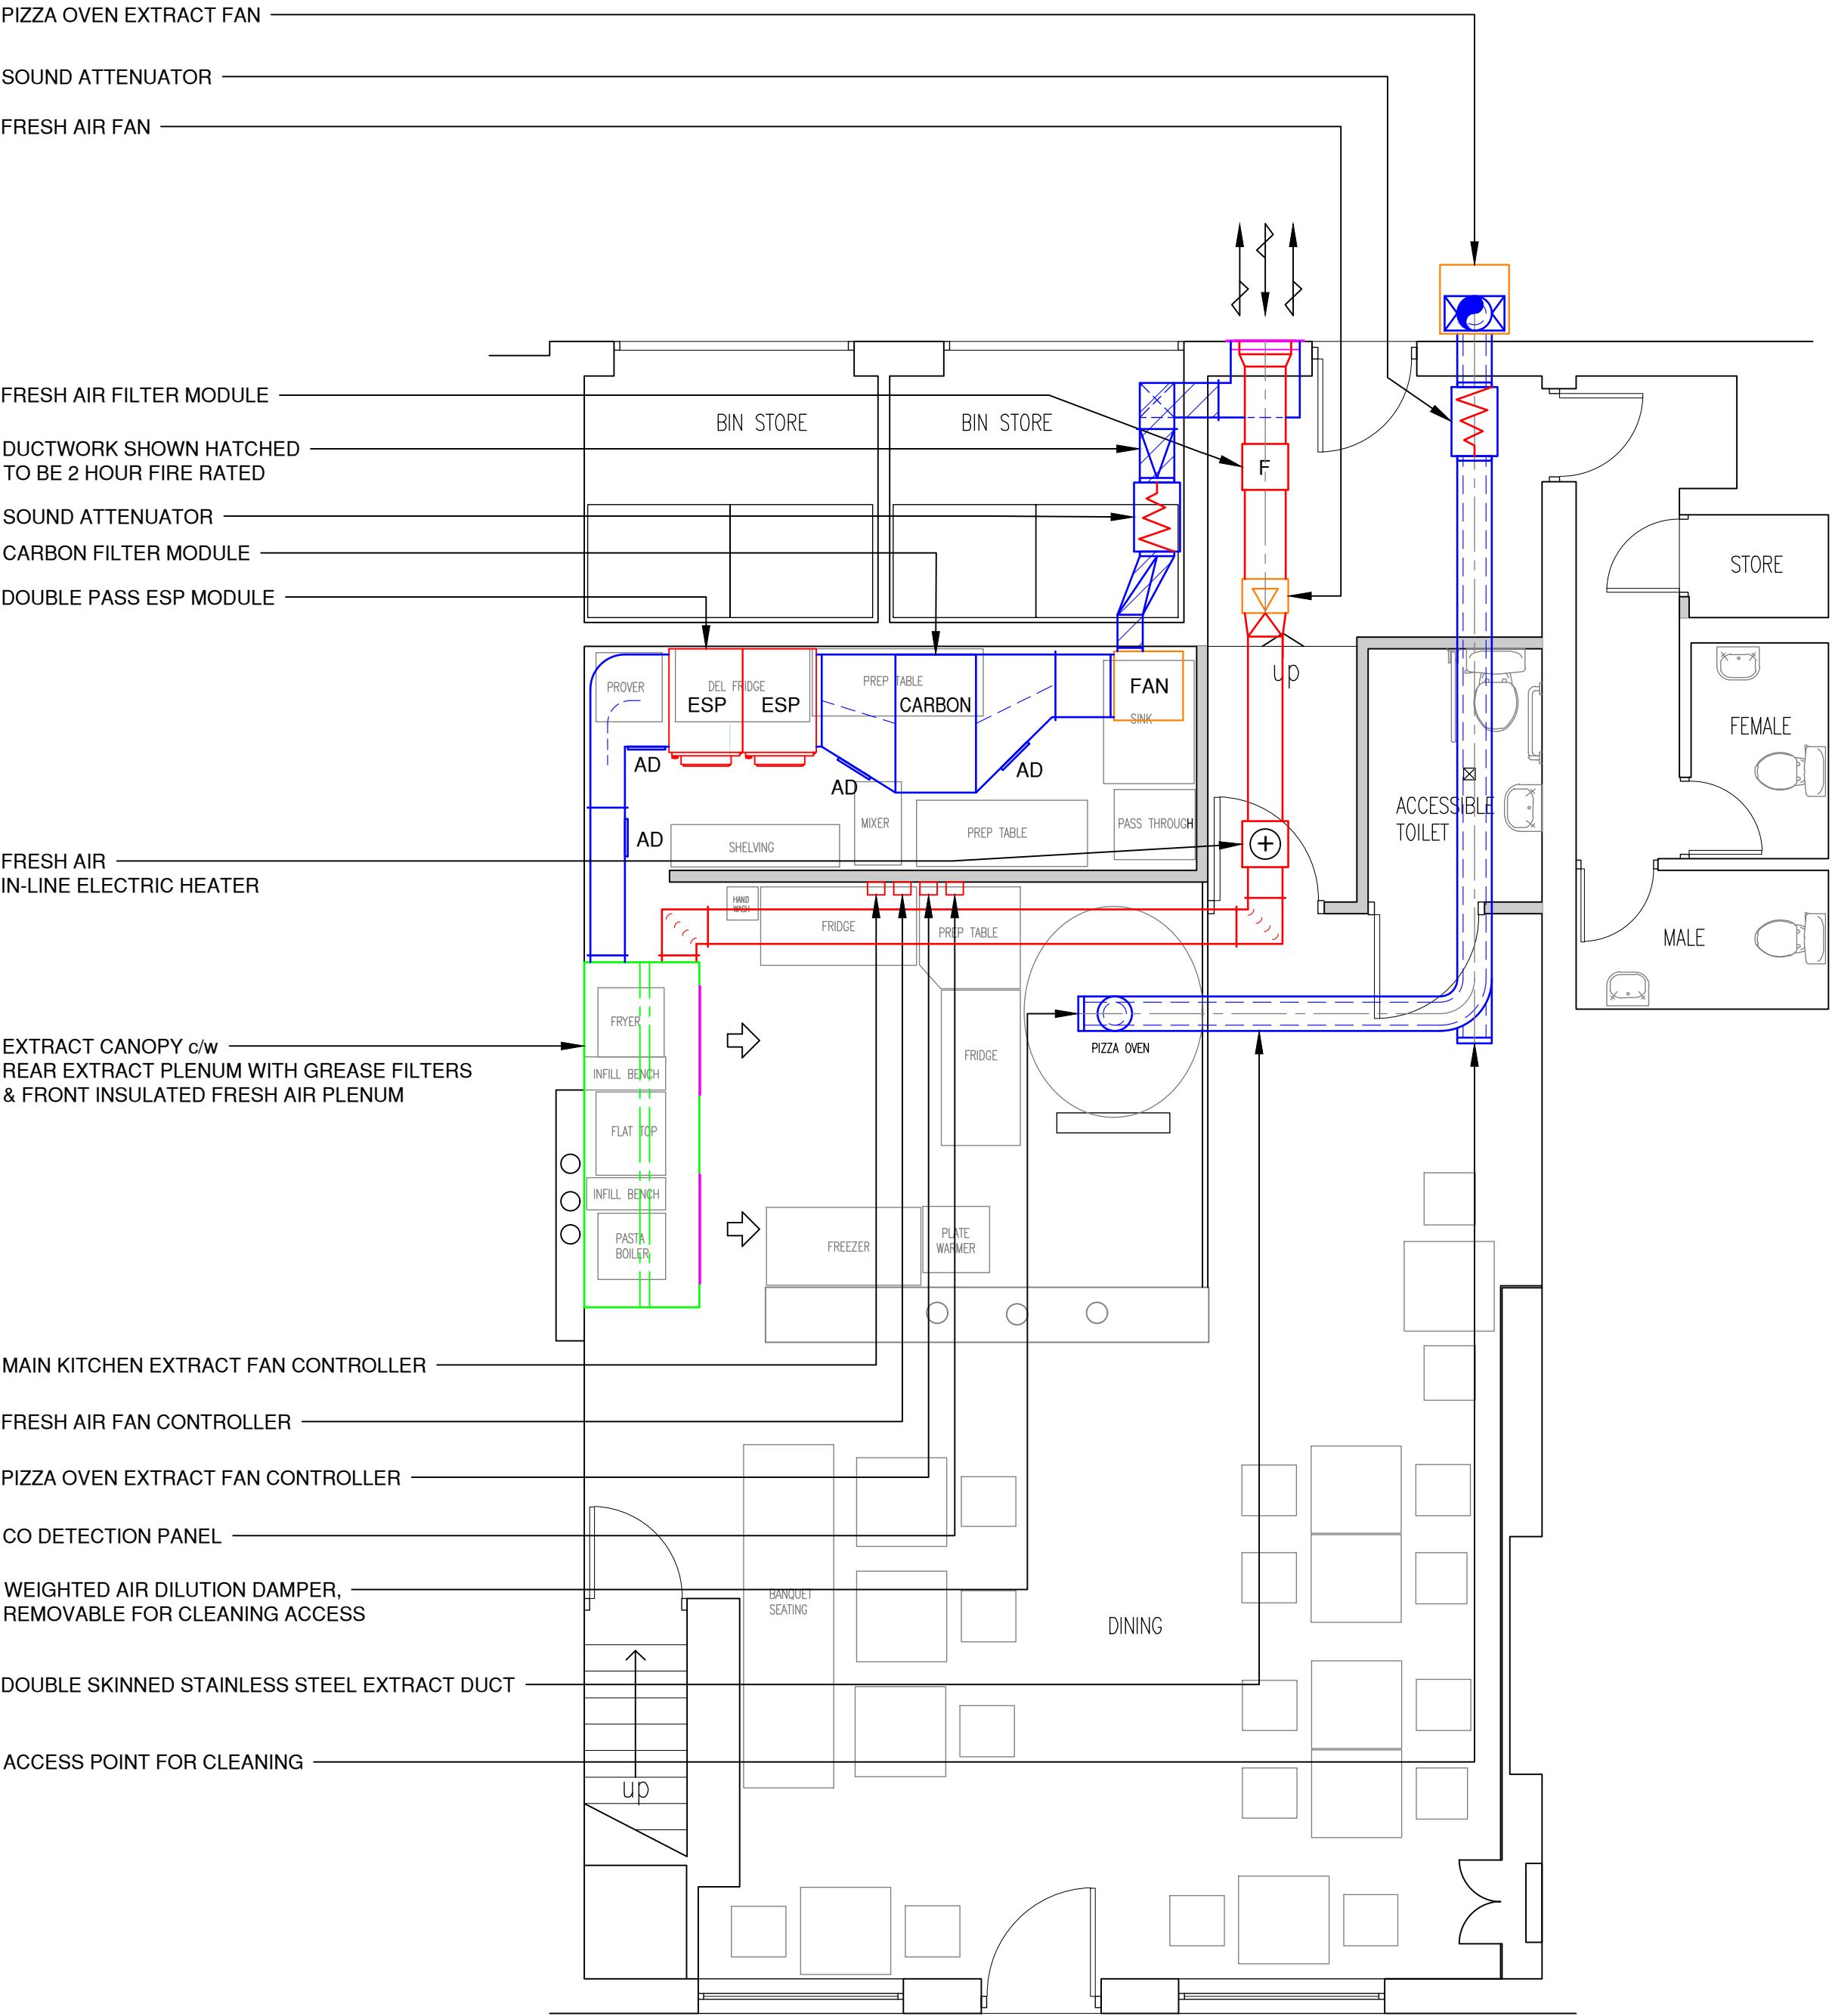

PROPOSED GROUND FLOOR PLAN

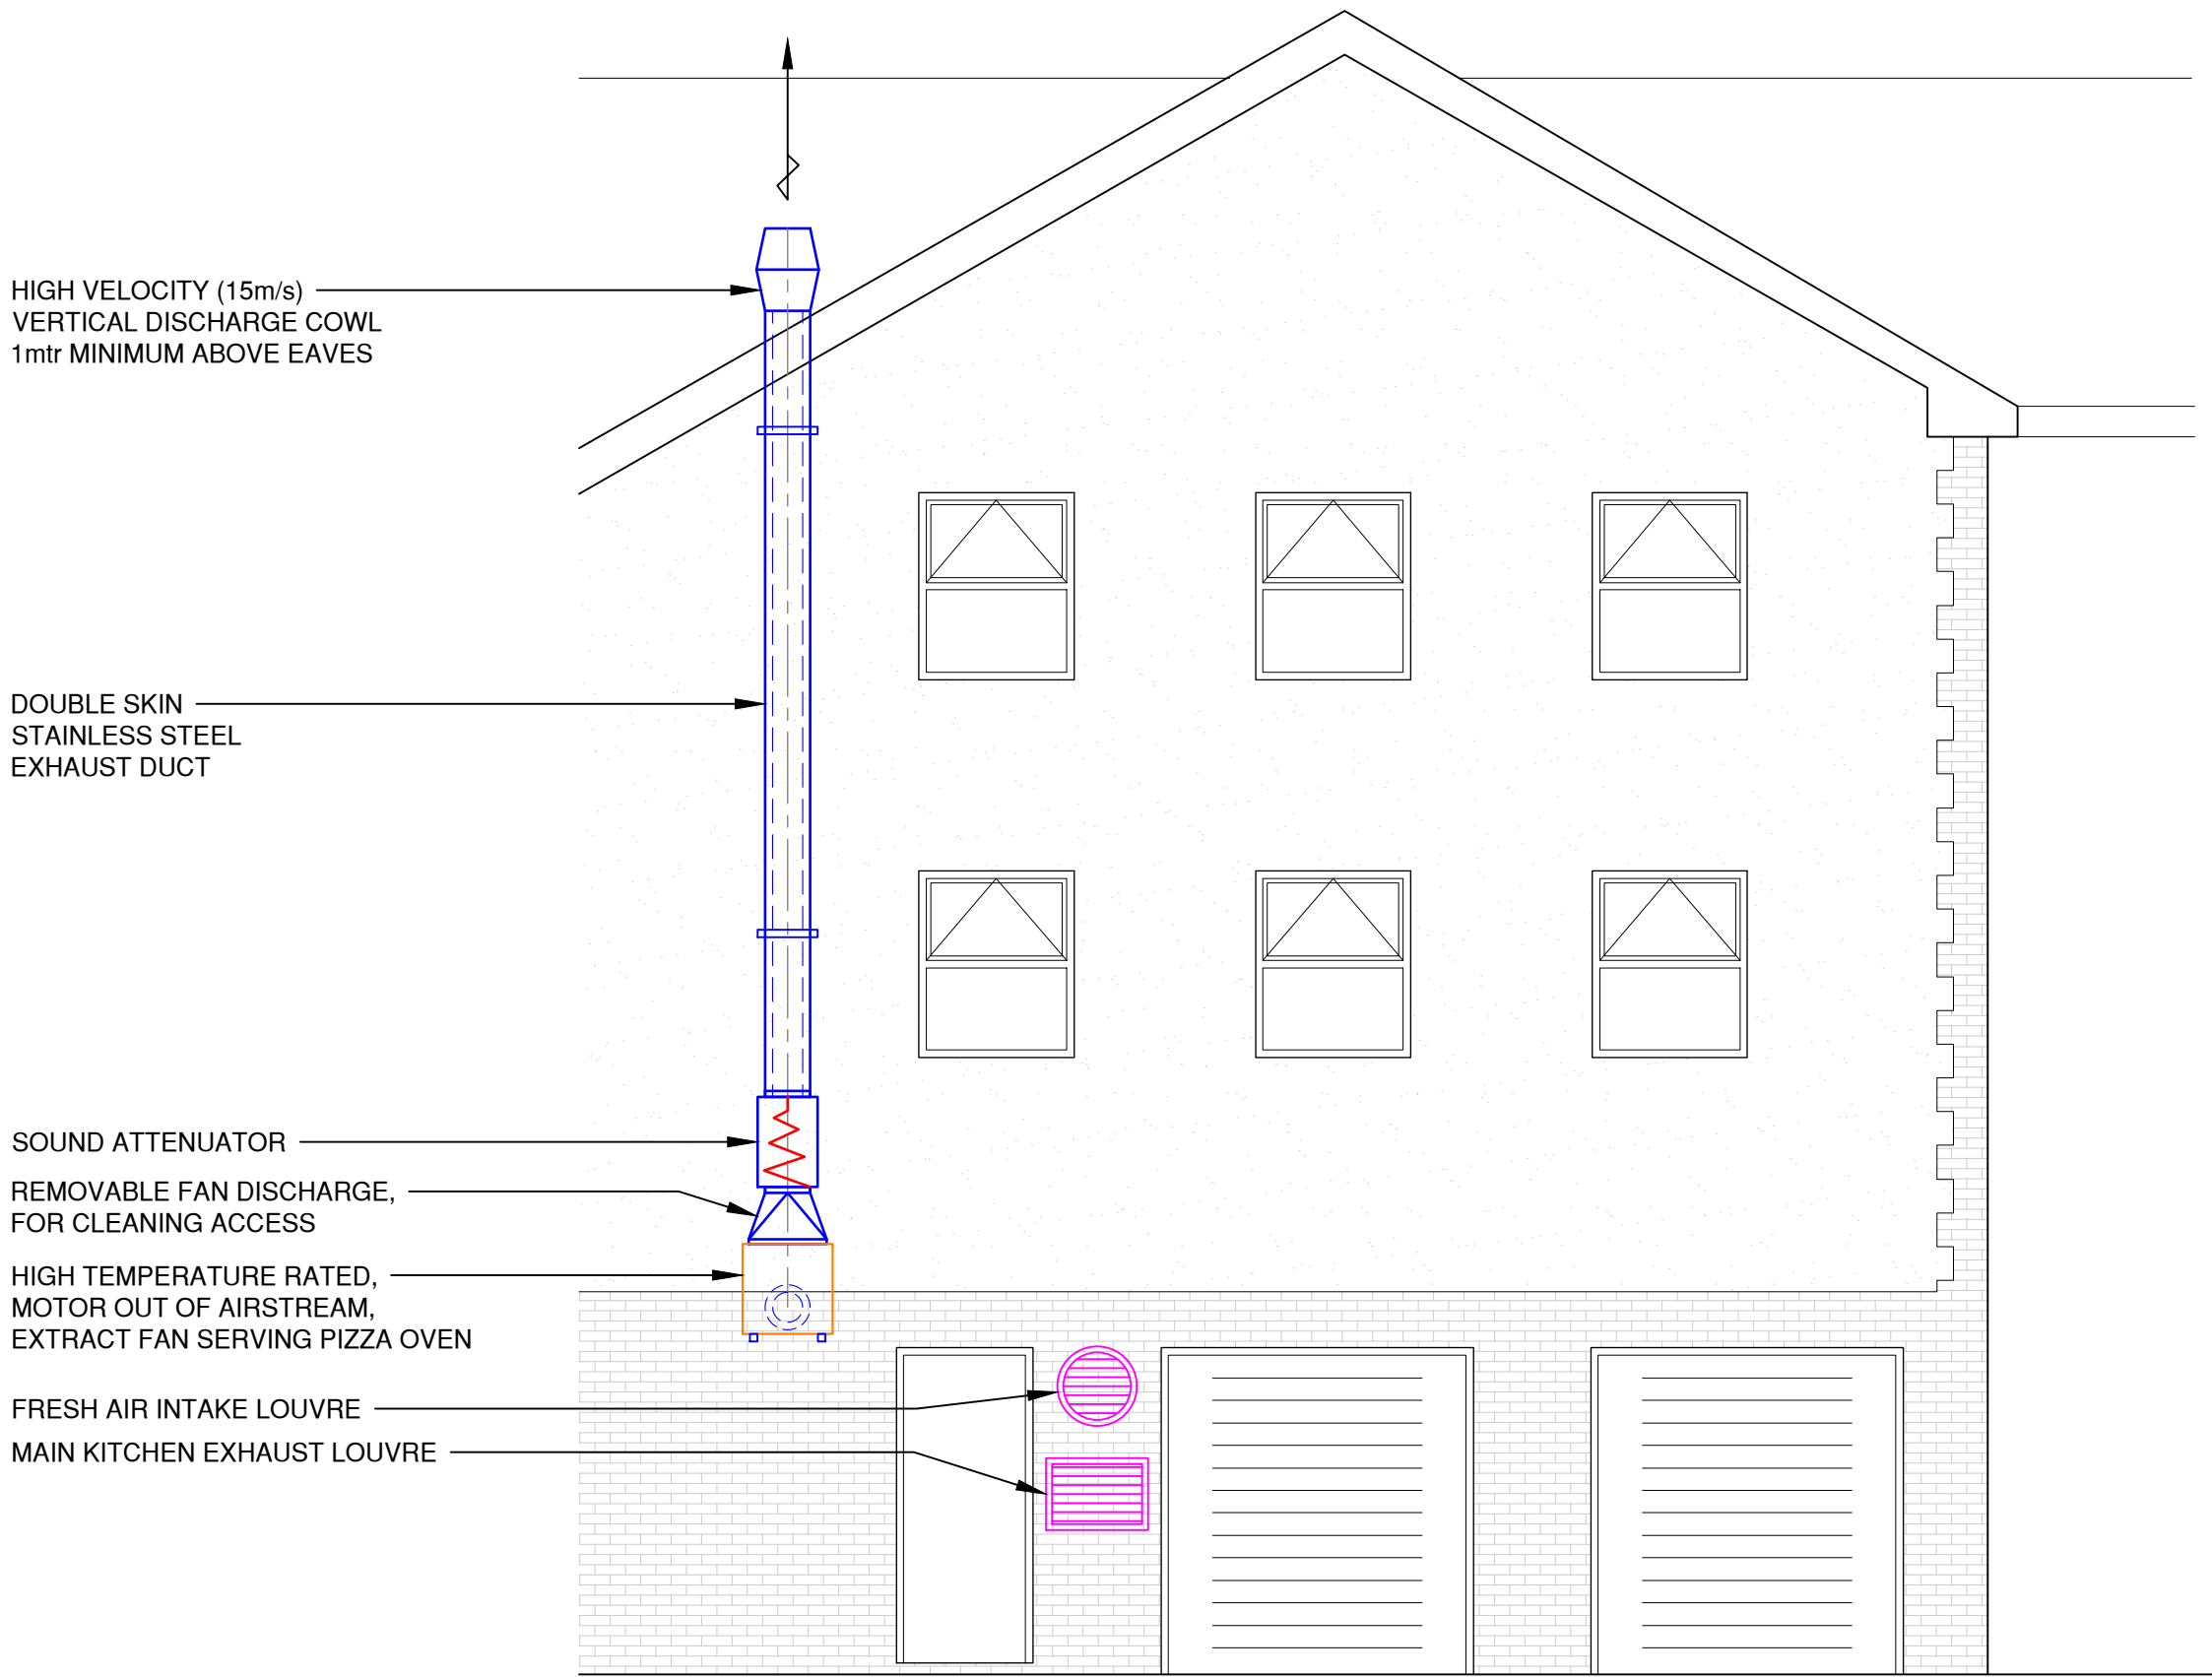

PROPOSED REAR ELEVATION

 

A	19.10.21	CANOPY SUPPLY & EXTRACT SYSTEMS RE-ROUTED	PAS
Rev	Date	Description	By
SWAN Projects			
tel: 0161 300 3465		fax: 0161 959 2093	E mail: Info@swan-projects.com
Client		LUIISA'S CUCINA LTD	
Project		45 CHURCH STREET WEST, RADCLIFFE, M26 2SP	
Title		KITCHEN VENTILATION DESIGN	
Scale	1:50	Drawing Number	Rev
Date	13.10.2021	C661/1	A
Drawn	PAS		
Checked			