


SCALE 1:100




SITE SPECIFIC HAZARDS

IN ACCORDANCE WITH THE REQUIREMENTS OF THE COM REGULATIONS 2015 THE FOLLOWING SIGNIFICANT RESIDUAL HAZARDS HAVE NOT BEEN DESIGNED OUT OF THIS PROJECT AND MUST BE TAKEN INTO CONSIDERATION BY CONTRACTORS PLANNING TO UNDERTAKE THE WORKS SHOWN ON THIS DRAWING:

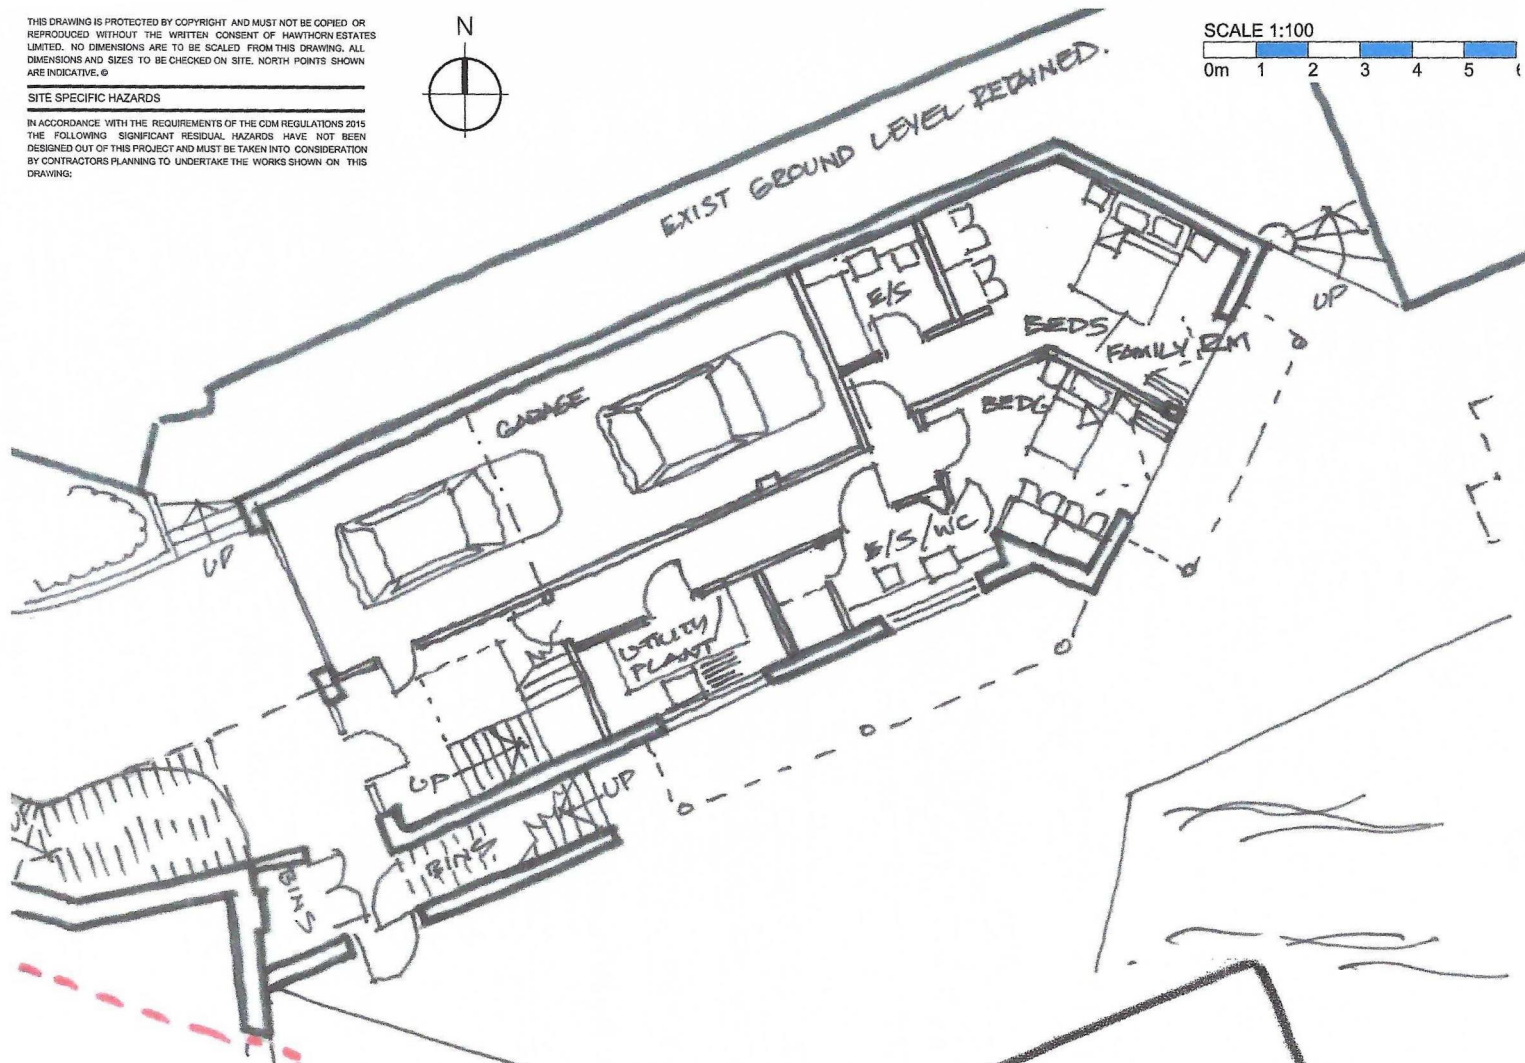

GROUND FLOOR PLAN

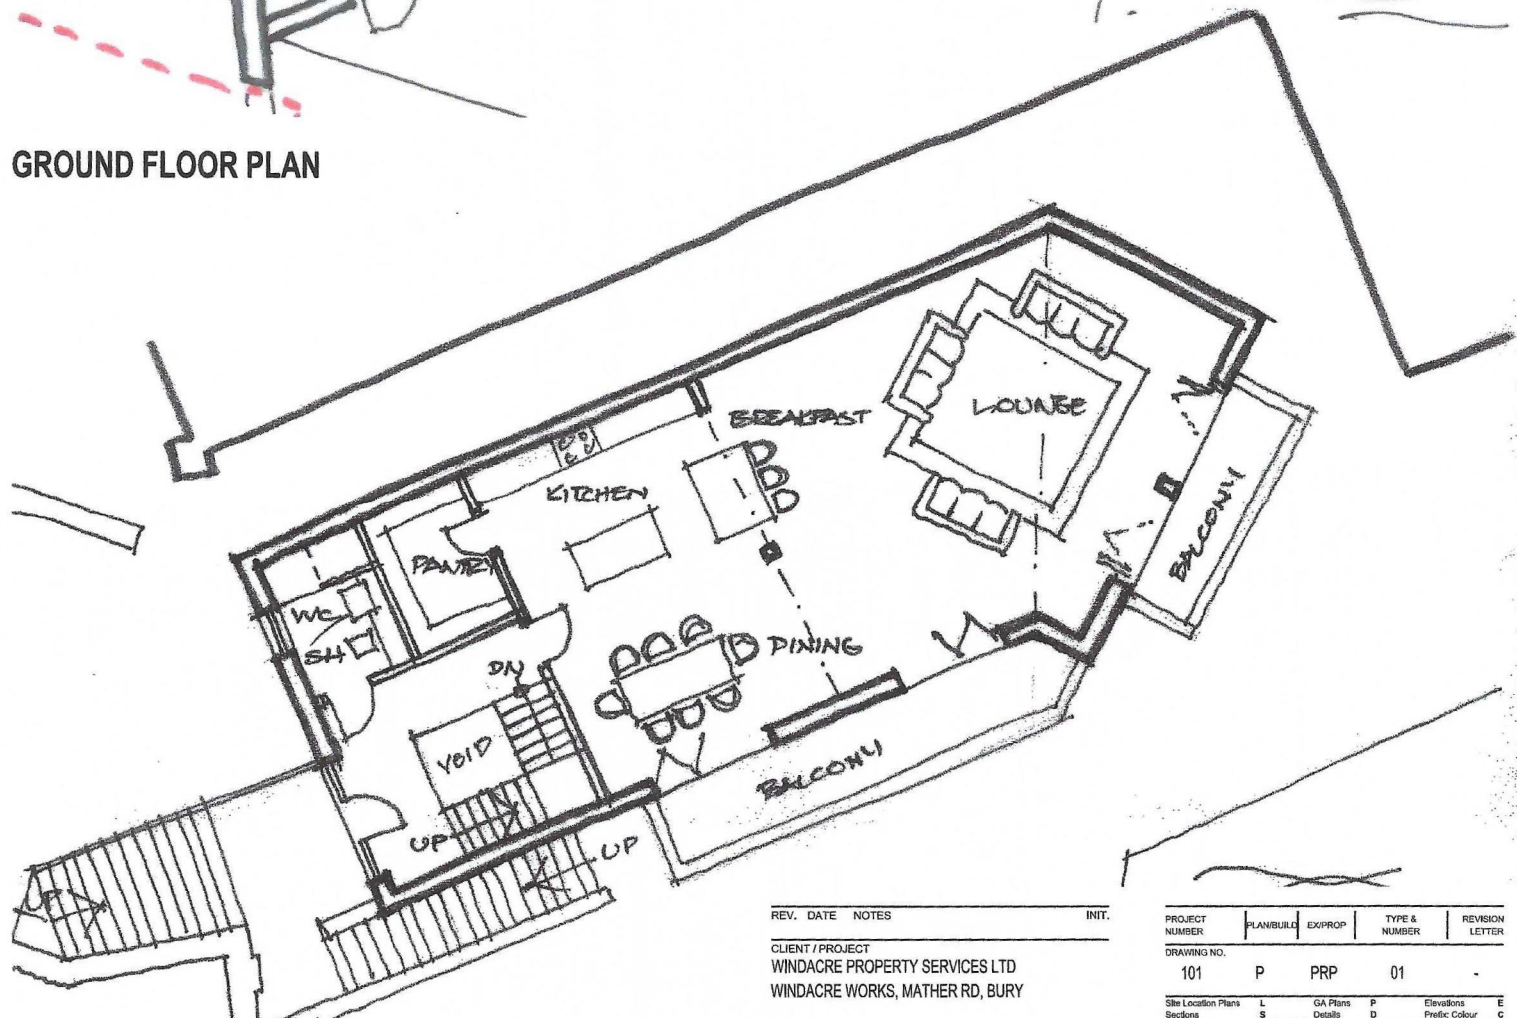

FIRST FLOOR PLAN

REV. DATE NOTES INIT.

CLIENT / PROJECT
WINDACRE PROPERTY SERVICES LTD
WINDACRE WORKS, MATHER RD, BURY

DRAWING TITLE
PROPOSED PLANS
TYPE 1

STATUS
PLANNING

DATE
MAR 21

DRAWN

SCALE @ A3
100

PROJECT NUMBER	PLAN/BUILD	EX/PROP	TYPE & NUMBER	REVISION LETTER
101	P	PRP	01	-

DRAWING NO.

Site Location Plans	L	GA Plans	P	Elevations	E
Sections	S	Details	D	Profile Colour	C

HAWTHORN DESIGN PARTNERSHIP

HAWTHORN ESTATES LTD
LUMB, ROSSENDALE, B94 9ND
T. 08453 900 444

E. design@hawthorn-estates.co.uk
www.hawthorn-estates.co.uk




SITE SPECIFIC HAZARDS

IN ACCORDANCE WITH THE REQUIREMENTS OF THE CDM REGULATIONS 2015 THE FOLLOWING SIGNIFICANT RESIDUAL HAZARDS HAVE NOT BEEN DESIGNED OUT OF THIS PROJECT AND MUST BE TAKEN INTO CONSIDERATION BY CONTRACTORS PLANNING TO UNDERTAKE THE WORKS SHOWN ON THIS DRAWING:



SCALE 1:100

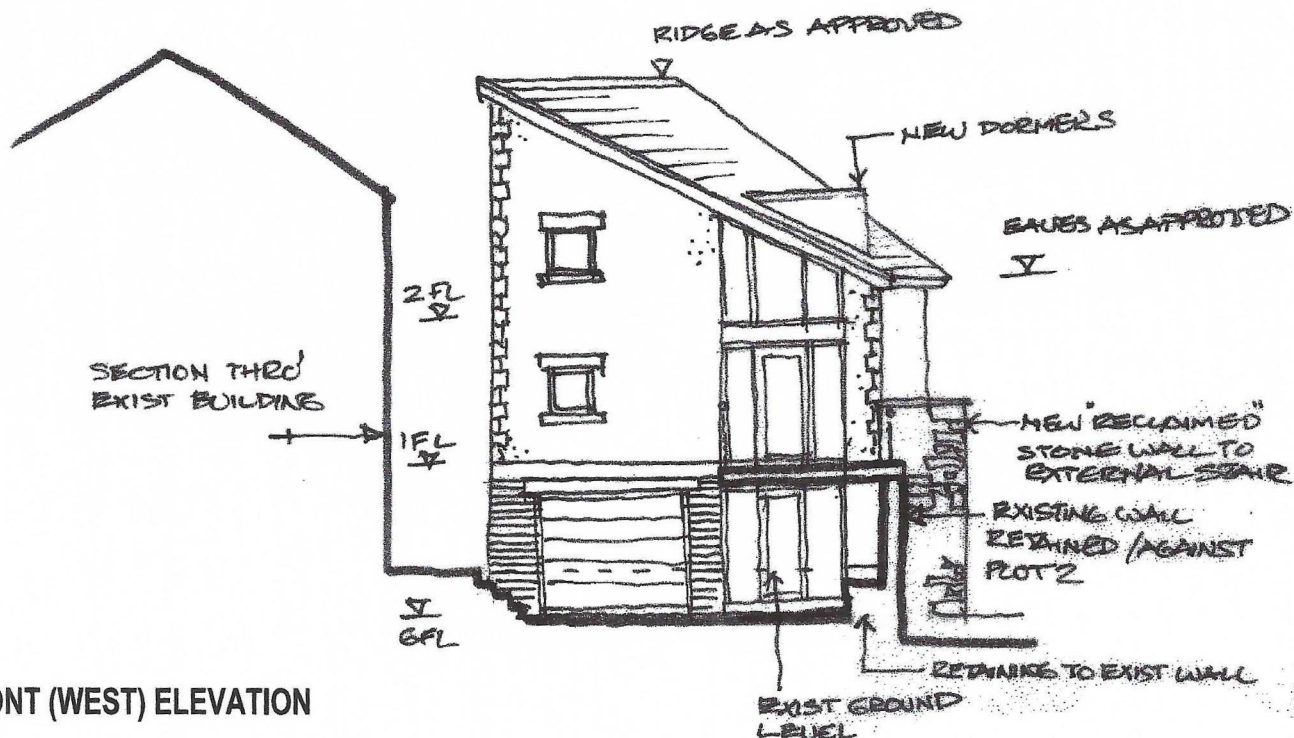

FRONT (WEST) ELEVATION



SIDE (SOUTH) ELEVATION

REV. DATE NOTES INIT.

CLIENT / PROJECT
WINDACRE PROPERTY SERVICES LTD
WINDACRE WORKS, MATHER RD, BURY

DRAWING TITLE
PROPOSED ELEVATIONS
TYPE 1

STATUS
PLANNING

DATE MAR 21 DRAWN SCALE @ A3 100

PROJECT NUMBER	PLAN/BUILD	EXPROF	TYPE & NUMBER	REVISION LETTER
101	P	PRP	02	-

DRAWING NO.

Site Location Plans	L	GA Plans	P	Elevations	E
Sections	S	Details	D	Prefabric Colour	C

HAWTHORN DESIGN PARTNERSHIP

HAWTHORN ESTATES LTD
LUMB, ROSSENDALE, BB4 9ND

T. 08453 900 444

E. design@hawthorn-estates.co.uk
www.hawthorn-estates.co.uk





SITE SPECIFIC HAZARDS

IN ACCORDANCE WITH THE REQUIREMENTS OF THE CDM REGULATIONS 2015 THE FOLLOWING SIGNIFICANT RESIDUAL HAZARDS HAVE NOT BEEN DESIGNED OUT OF THIS PROJECT AND MUST BE TAKEN INTO CONSIDERATION BY CONTRACTORS PLANNING TO UNDERTAKE THE WORKS SHOWN ON THIS DRAWING:



SCALE 1:100

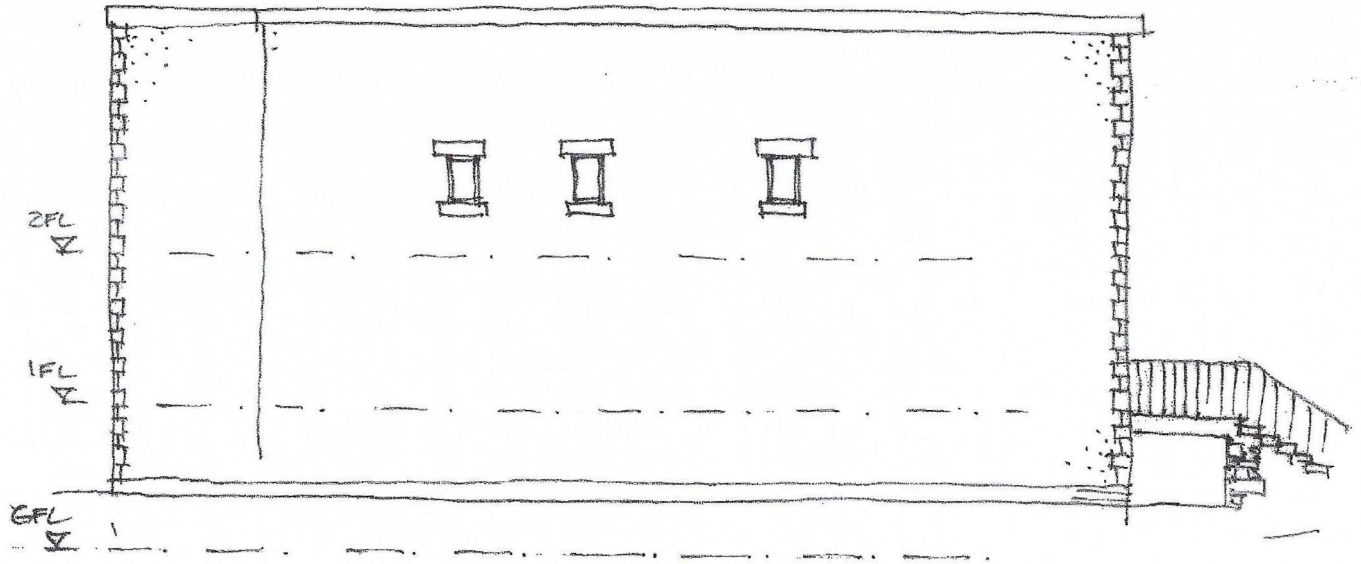 

SIDE (NORTH) ELEVATION

REV. DATE NOTES INIT.

CLIENT / PROJECT
WINDACRE PROPERTY SERVICES LTD
WINDACRE WORKS, MATHER RD, BURY

DRAWING TITLE
PROPOSED ELEVATIONS
TYPE 1

STATUS
PLANNING

DATE MAR 21 DRAWN SCALE @ A3 100

PROJECT NUMBER	PLAN/BUILD	EX/PROP	TYPE & NUMBER	REVISION LETTER
101	P	PRP	02	-

DRAWING NO.	Site Location Plans Sections	L S	GA Plans Details	P D	Elevations Prefix Colour	E C

HAWTHORN DESIGN PARTNERSHIP

HAWTHORN ESTATES LTD
LUMB, ROSSENDALE, BB4 9ND

T. 08453 900 444

E. design@hawthorn-estates.co.uk
www.hawthorn-estates.co.uk





SITE SPECIFIC HAZARDS

IN ACCORDANCE WITH THE REQUIREMENTS OF THE CDM REGULATIONS 2015 THE FOLLOWING SIGNIFICANT RESIDUAL HAZARDS HAVE NOT BEEN DESIGNED OUT OF THIS PROJECT AND MUST BE TAKEN INTO CONSIDERATION BY CONTRACTORS PLANNING TO UNDERTAKE THE WORKS SHOWN ON THIS DRAWING:



SCALE 1:100

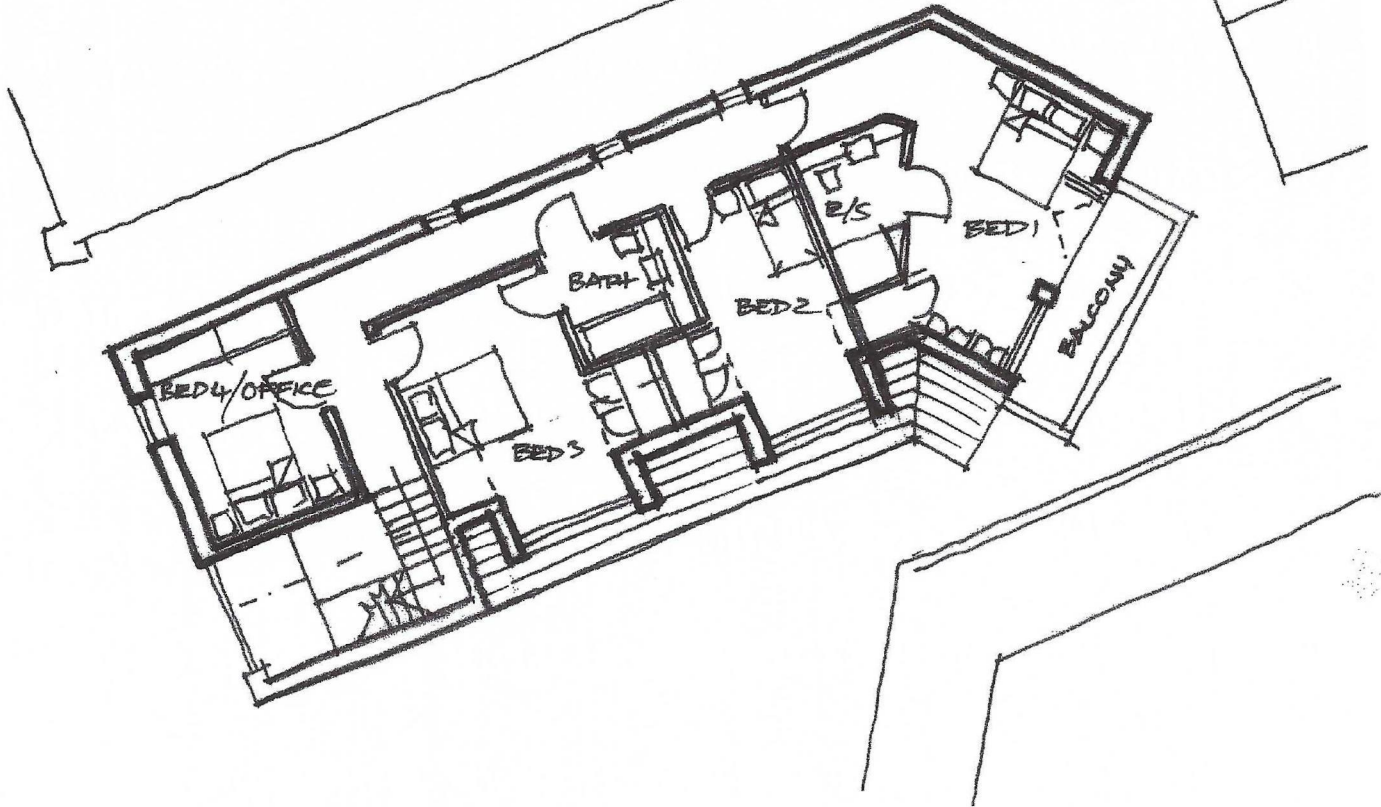 

SECOND FLOOR PLAN

REV.	DATE	NOTES	INIT.
CLIENT / PROJECT			
WINDACRE PROPERTY SERVICES LTD			
WINDACRE WORKS, MATHER RD, BURY			
DRAWING TITLE			
PROPOSED PLANS			
TYPE 1			
STATUS			
PLANNING			
DATE	DRAWN	SCALE @ A3	
MAR 21		100	

PROJECT NUMBER	PLAN/BUILD	EXP/PROP	TYPE & NUMBER	REVISION LETTER
DRAWING NO.				
101	P	PRP	02	-
Site Location Plans	L	GA Plans	P	Elevations
Sections	S	Details	D	Profile Colour
HAWTHORN DESIGN PARTNERSHIP				
HAWTHORN ESTATES LTD				
LUMS, ROSSENDALE, BB4 9ND				
T. 08453 800 444				
E. design@hawthorn-estates.co.uk				
www.hawthorn-estates.co.uk				







THIS DRAWING IS PROTECTED BY COPYRIGHT AND MUST NOT BE COPIED, REPRODUCED, OR TRANSMITTED IN ANY FORM OR BY ANY MEANS, WITHOUT THE WRITTEN CONSENT OF HAWTHORN ESTATE LIMITED. NO DIMENSIONS ARE TO BE SCALED FROM THIS DRAWING. DIMENSIONS AND SIZES TO BE CHECKED ON SITE. NORTH POINTS SHOWN ARE INDICATIVE.


SITE SPECIFIC HAZARDS

IN ACCORDANCE WITH THE REQUIREMENTS OF THE CDM REGULATIONS 2015, THE FOLLOWING SIGNIFICANT RESIDUAL HAZARDS HAVE NOT BEEN DESIGNED OUT OF THIS PROJECT AND MUST BE TAKEN INTO CONSIDERATION BY CONTRACTORS PLANNING TO UNDERTAKE THE WORKS SHOWN ON THIS DRAWING:


SCALE 1:100

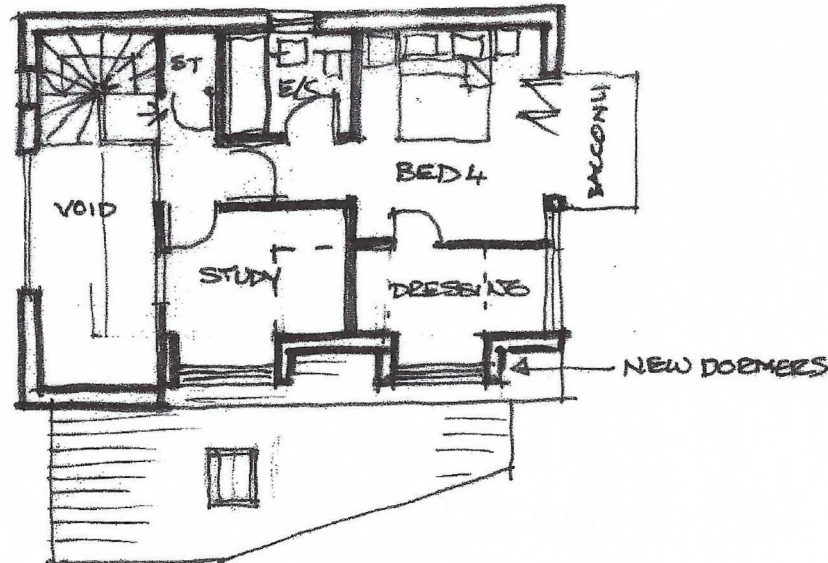 

SECOND FLOOR PLAN

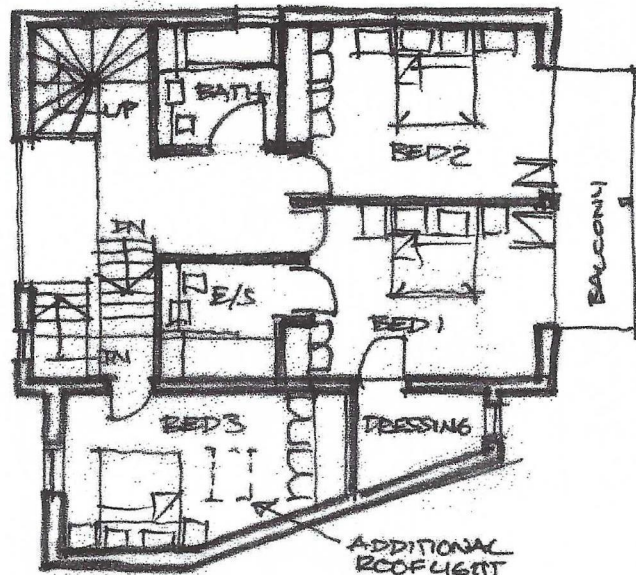

FIRST FLOOR PLAN

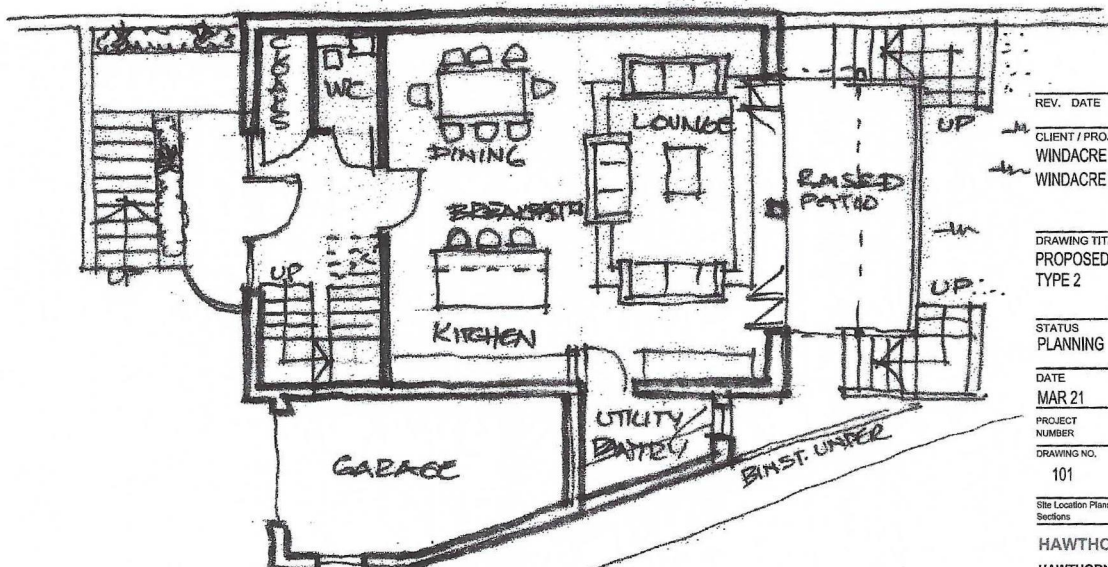

GROUND FLOOR PLAN

REV.	DATE	NOTES	INIT.
------	------	-------	-------

CLIENT / PROJECT
WINDACRE PROPERTY SERVICES LTD
WINDACRE WORKS, MATHER RD, BURY

DRAWING TITLE
PROPOSED PLANS
TYPE 2

STATUS
PLANNING

DATE	DRAWN	SCALE @ A3
MAR 21		100

PROJECT NUMBER	PLAN/BUILD	EXP/PROP	TYPE & NUMBER	REVISION LETTER
----------------	------------	----------	---------------	-----------------

DRAWING NO.	101	P	PRP	05	-
-------------	-----	---	-----	----	---

Site Location Plans	L	GA Plans	P	Elevations	E
Sections	S	Details	D	Profile Colour	C


HAWTHORN DESIGN PARTNERSHIP

HAWTHORN ESTATES LTD
LUMB, ROSSDALE, BB4 9ND


T. 08453 900 444

E. design@hawthorn-estates.co.uk
www.hawthorn-estates.co.uk




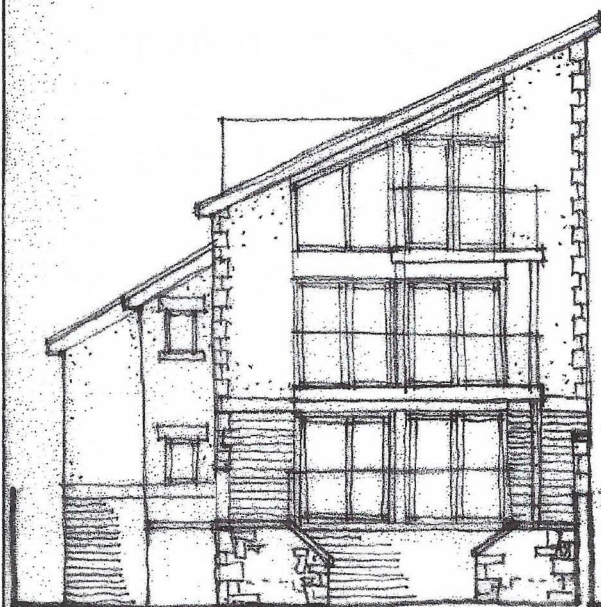


REAR (EAST) ELEVATION

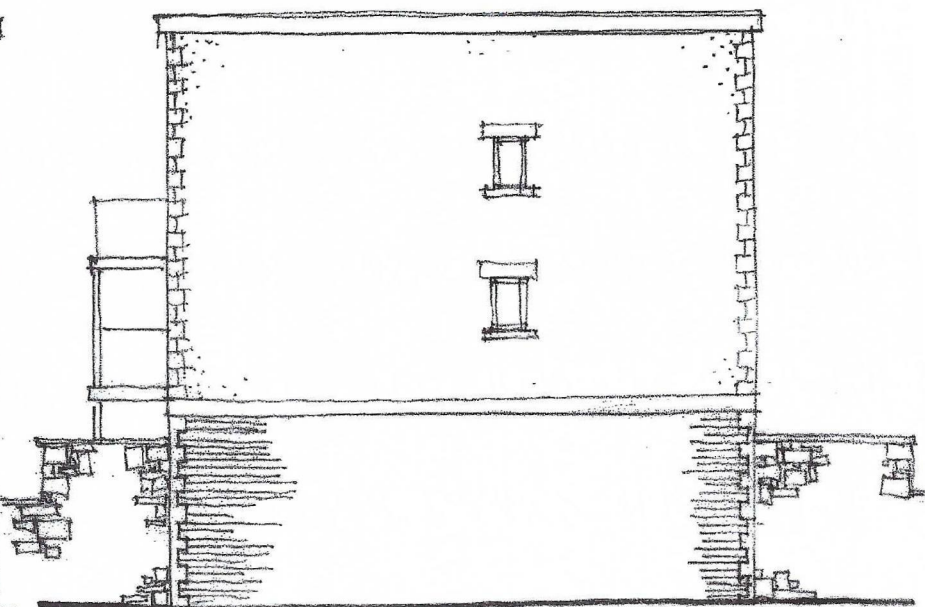

SIDE (NORTH) ELEVATION

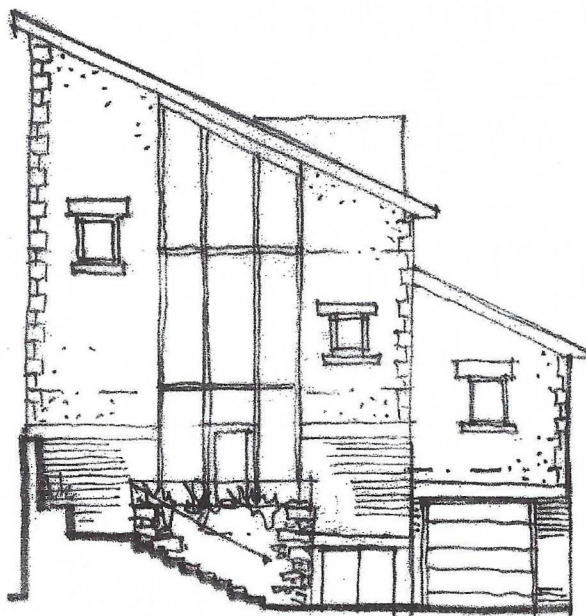


FRONT (WEST) ELEVATION

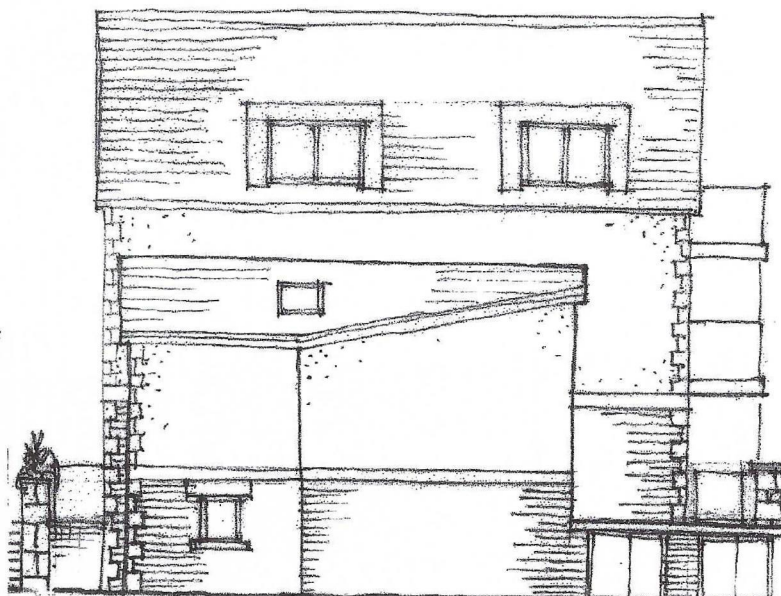

SIDE (SOUTH) ELEVATION

RAISED FRONT ACCESS

SCALE 1:100

 

REV. DATE NOTES INIT.

CLIENT / PROJECT
WINDACRE PROPERTY SERVICES LTD
WINDACRE WORKS, MATHER RD, BURY

DRAWING TITLE
PROPOSED ELEVATIONS
TYPE 2

THIS DRAWING IS PROTECTED BY COPYRIGHT AND MUST NOT BE COPIED OR REPRODUCED WITHOUT THE WRITTEN CONSENT OF HAWTHORN ESTATES LIMITED. NO DIMENSIONS ARE TO BE SCALED FROM THIS DRAWING. ALL DIMENSIONS AND SIZES TO BE CHECKED ON SITE. NORTH POINTS SHOWN ARE INDICATIVE. ©

SITE SPECIFIC HAZARDS

IN ACCORDANCE WITH THE REQUIREMENTS OF THE CDM REGULATIONS 2015 THE FOLLOWING SIGNIFICANT RESIDUAL HAZARDS HAVE NOT BEEN DESIGNED OUT OF THIS PROJECT AND MUST BE TAKEN INTO CONSIDERATION BY CONTRACTORS PLANNING TO UNDERTAKE THE WORKS SHOWN ON THIS DRAWING:

STATUS
PLANNING

DATE
MAR 21

DRAWN
SCALE @ A3
100

PROJECT NUMBER PLAN/BUILD EX/PROP TYPE & NUMBER REVISION LETTER

DRAWING NO. 101 P PRP 06 -

Site Location Plans L GA Plans P Elevations E
Sections S Details D Profiles Colour C

HAWTHORN DESIGN PARTNERSHIP

HAWTHORN ESTATES LTD
LUMB, ROSSENDALE, BB4 9ND

T. 08453 900 444

E. design@hawthorn-estates.co.uk
www.hawthorn-estates.co.uk







THIS DRAWING IS PROTECTED BY COPYRIGHT AND MUST NOT BE COPIED, REPRODUCED, OR TRANSMITTED IN ANY FORM OR BY ANY MEANS, WITHOUT THE WRITTEN CONSENT OF HAWTHORN ESTATES LIMITED. NO DIMENSIONS ARE TO BE SCALED FROM THIS DRAWING. DIMENSIONS AND SIZES TO BE CHECKED ON SITE. NORTH POINTS SHOWN ARE INDICATIVE.


SITE SPECIFIC HAZARDS

IN ACCORDANCE WITH THE REQUIREMENTS OF THE CDM REGULATIONS 2 THE FOLLOWING SIGNIFICANT RESIDUAL HAZARDS HAVE NOT BE DESIGNED OUT OF THIS PROJECT AND MUST BE TAKEN INTO CONSIDERATION BY CONTRACTORS PLANNING TO UNDERTAKE THE WORKS SHOWN ON THIS DRAWING:


SCALE 1:100

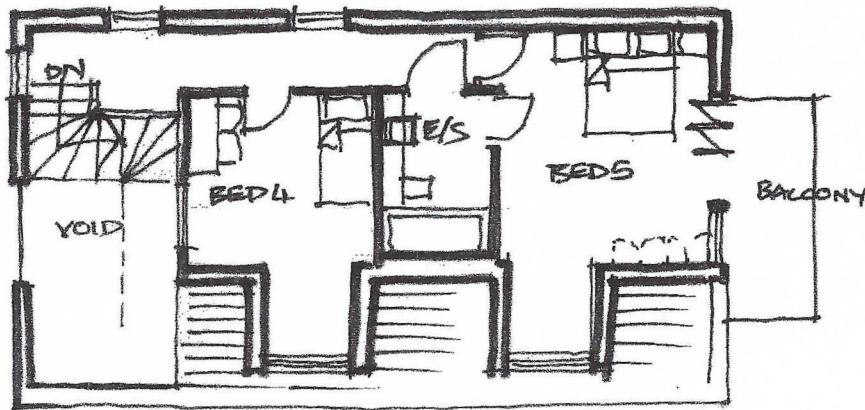 

SECOND FLOOR PLAN

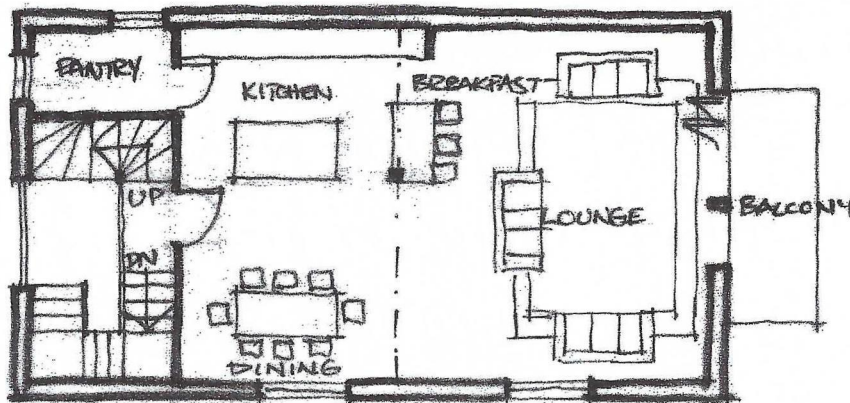

FIRST FLOOR PLAN

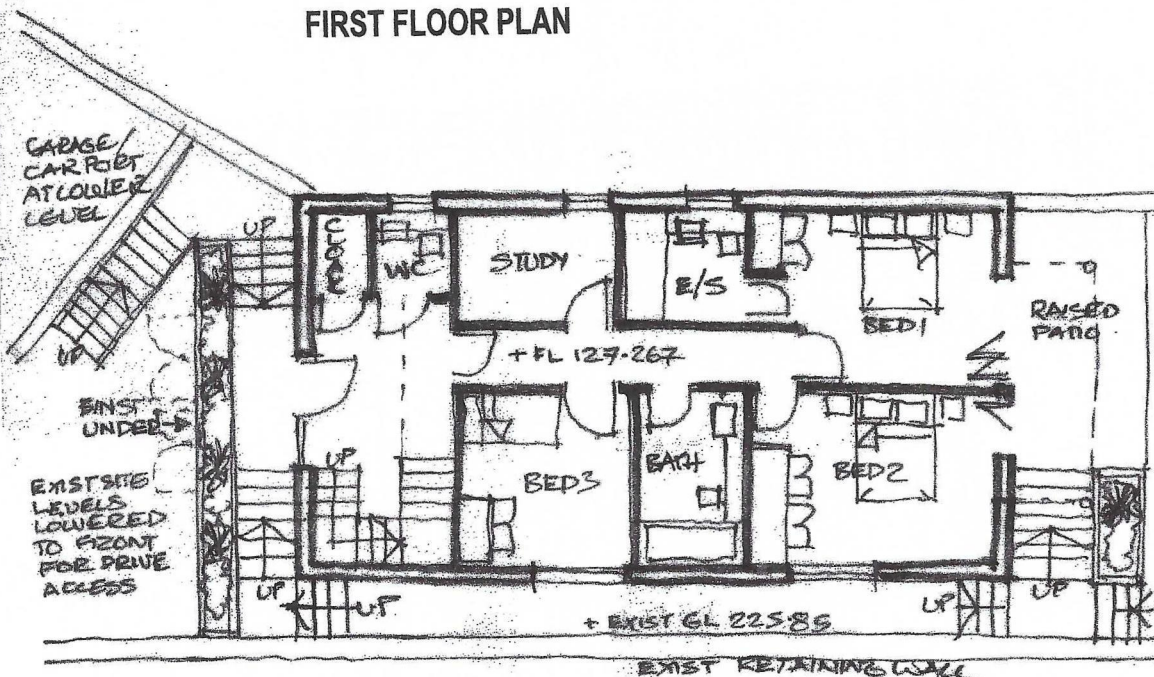

GROUND FLOOR PLAN

REV. DATE NOTES INIT.

CLIENT / PROJECT
WINDACRE PROPERTY SERVICES LTD
WINDACRE WORKS, MATHER RD, BURY

DRAWING TITLE
PROPOSED PLANS
TYPE 3

STATUS
PLANNING

DATE MAR 21 DRAWN SCALE @ A3 100

PROJECT NUMBER PLAN/BUILD EX/PROP TYPE & NUMBER REVISION LETTER

DRAWING NO. 101 P PRP 07 -


Site Location Plans L GA Plans P Elevations E
Sections S Details D Prefix: Colour C

HAWTHORN DESIGN PARTNERSHIP


HAWTHORN ESTATES LTD
LUMB, ROSSENDALE, BB4 9ND
T. 08453 900 444

E. design@hawthorn-estates.co.uk
www.hawthorn-estates.co.uk




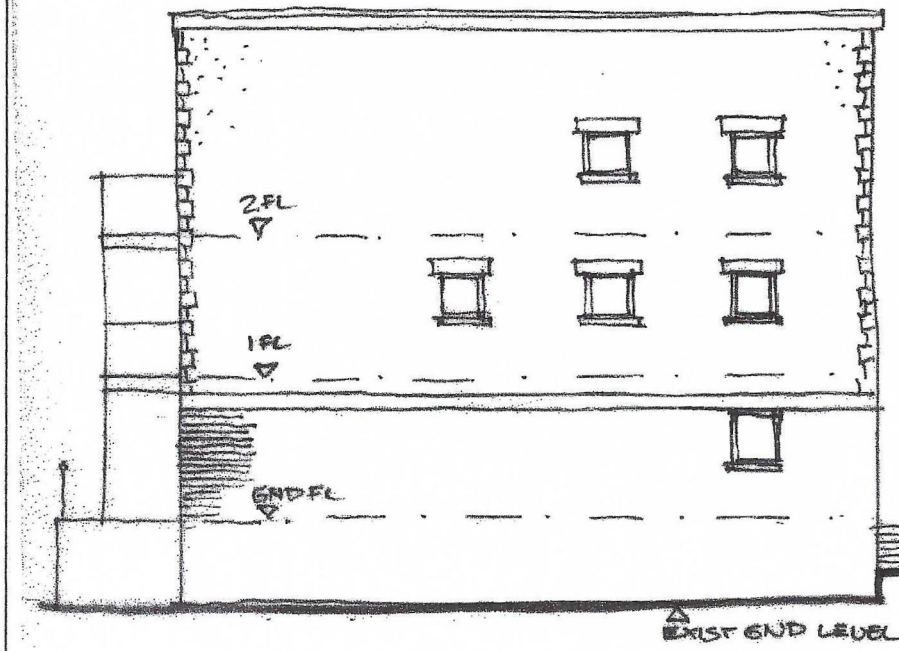


SIDE (NORTH) ELEVATION

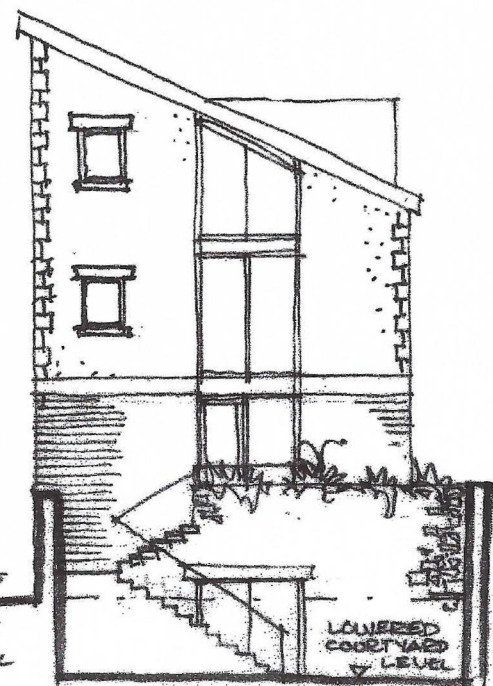

FRONT (WEST) ELEVATION

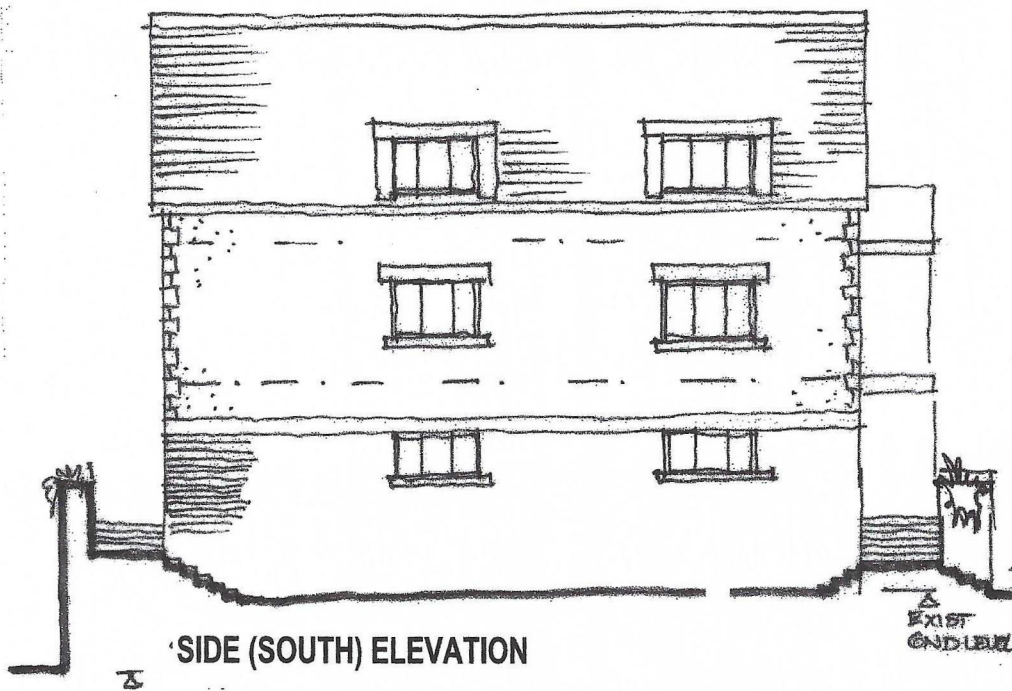

SIDE (SOUTH) ELEVATION

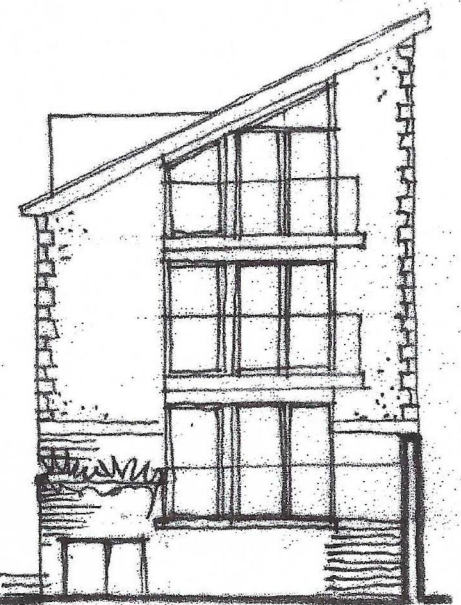

REAR (EAST) ELEVATION

SCALE 1:100
0m 1 2 3 4 5 6

REV. DATE NOTES INIT.

CLIENT / PROJECT

WINDACRE PROPERTY SERVICES LTD
WINDACRE WORKS, MATHER RD, BURY

DRAWING TITLE

PROPOSED ELEVATIONS
TYPE 3

THIS DRAWING IS PROTECTED BY COPYRIGHT AND MUST NOT BE COPIED OR REPRODUCED WITHOUT THE WRITTEN CONSENT OF HAWTHORN ESTATES LIMITED. NO DIMENSIONS ARE TO BE SCALED FROM THIS DRAWING. ALL DIMENSIONS AND SIZES TO BE CHECKED ON SITE. NORTH POINTS SHOWN ARE INDICATIVE. ©

SITE SPECIFIC HAZARDS

IN ACCORDANCE WITH THE REQUIREMENTS OF THE GDM REGULATIONS 2015 THE FOLLOWING SIGNIFICANT RESIDUAL HAZARDS HAVE NOT BEEN DESIGNED OUT OF THIS PROJECT AND MUST BE TAKEN INTO CONSIDERATION BY CONTRACTORS PLANNING TO UNDERTAKE THE WORKS SHOWN ON THIS DRAWING:

STATUS
PLANNING

DATE MAR 21 DRAWN SCALE @ A3 100

PROJECT NUMBER	PLAN/BUILD	EX/PROP	TYPE & NUMBER	REVISION LETTER
101	P	PRP	08	-

DRAWING NO.

101 P PRP 08 -

Site Location Plans	L	GA Plans	P	Elevations	E
Sections	S	Details	D	Prefabric Colour	C


HAWTHORN DESIGN PARTNERSHIP

HAWTHORN ESTATES LTD
LUMB, ROSSENDALE, BB4 9ND

T. 08453 900 444

E. design@hawthorn-estates.co.uk
www.hawthorn-estates.co.uk



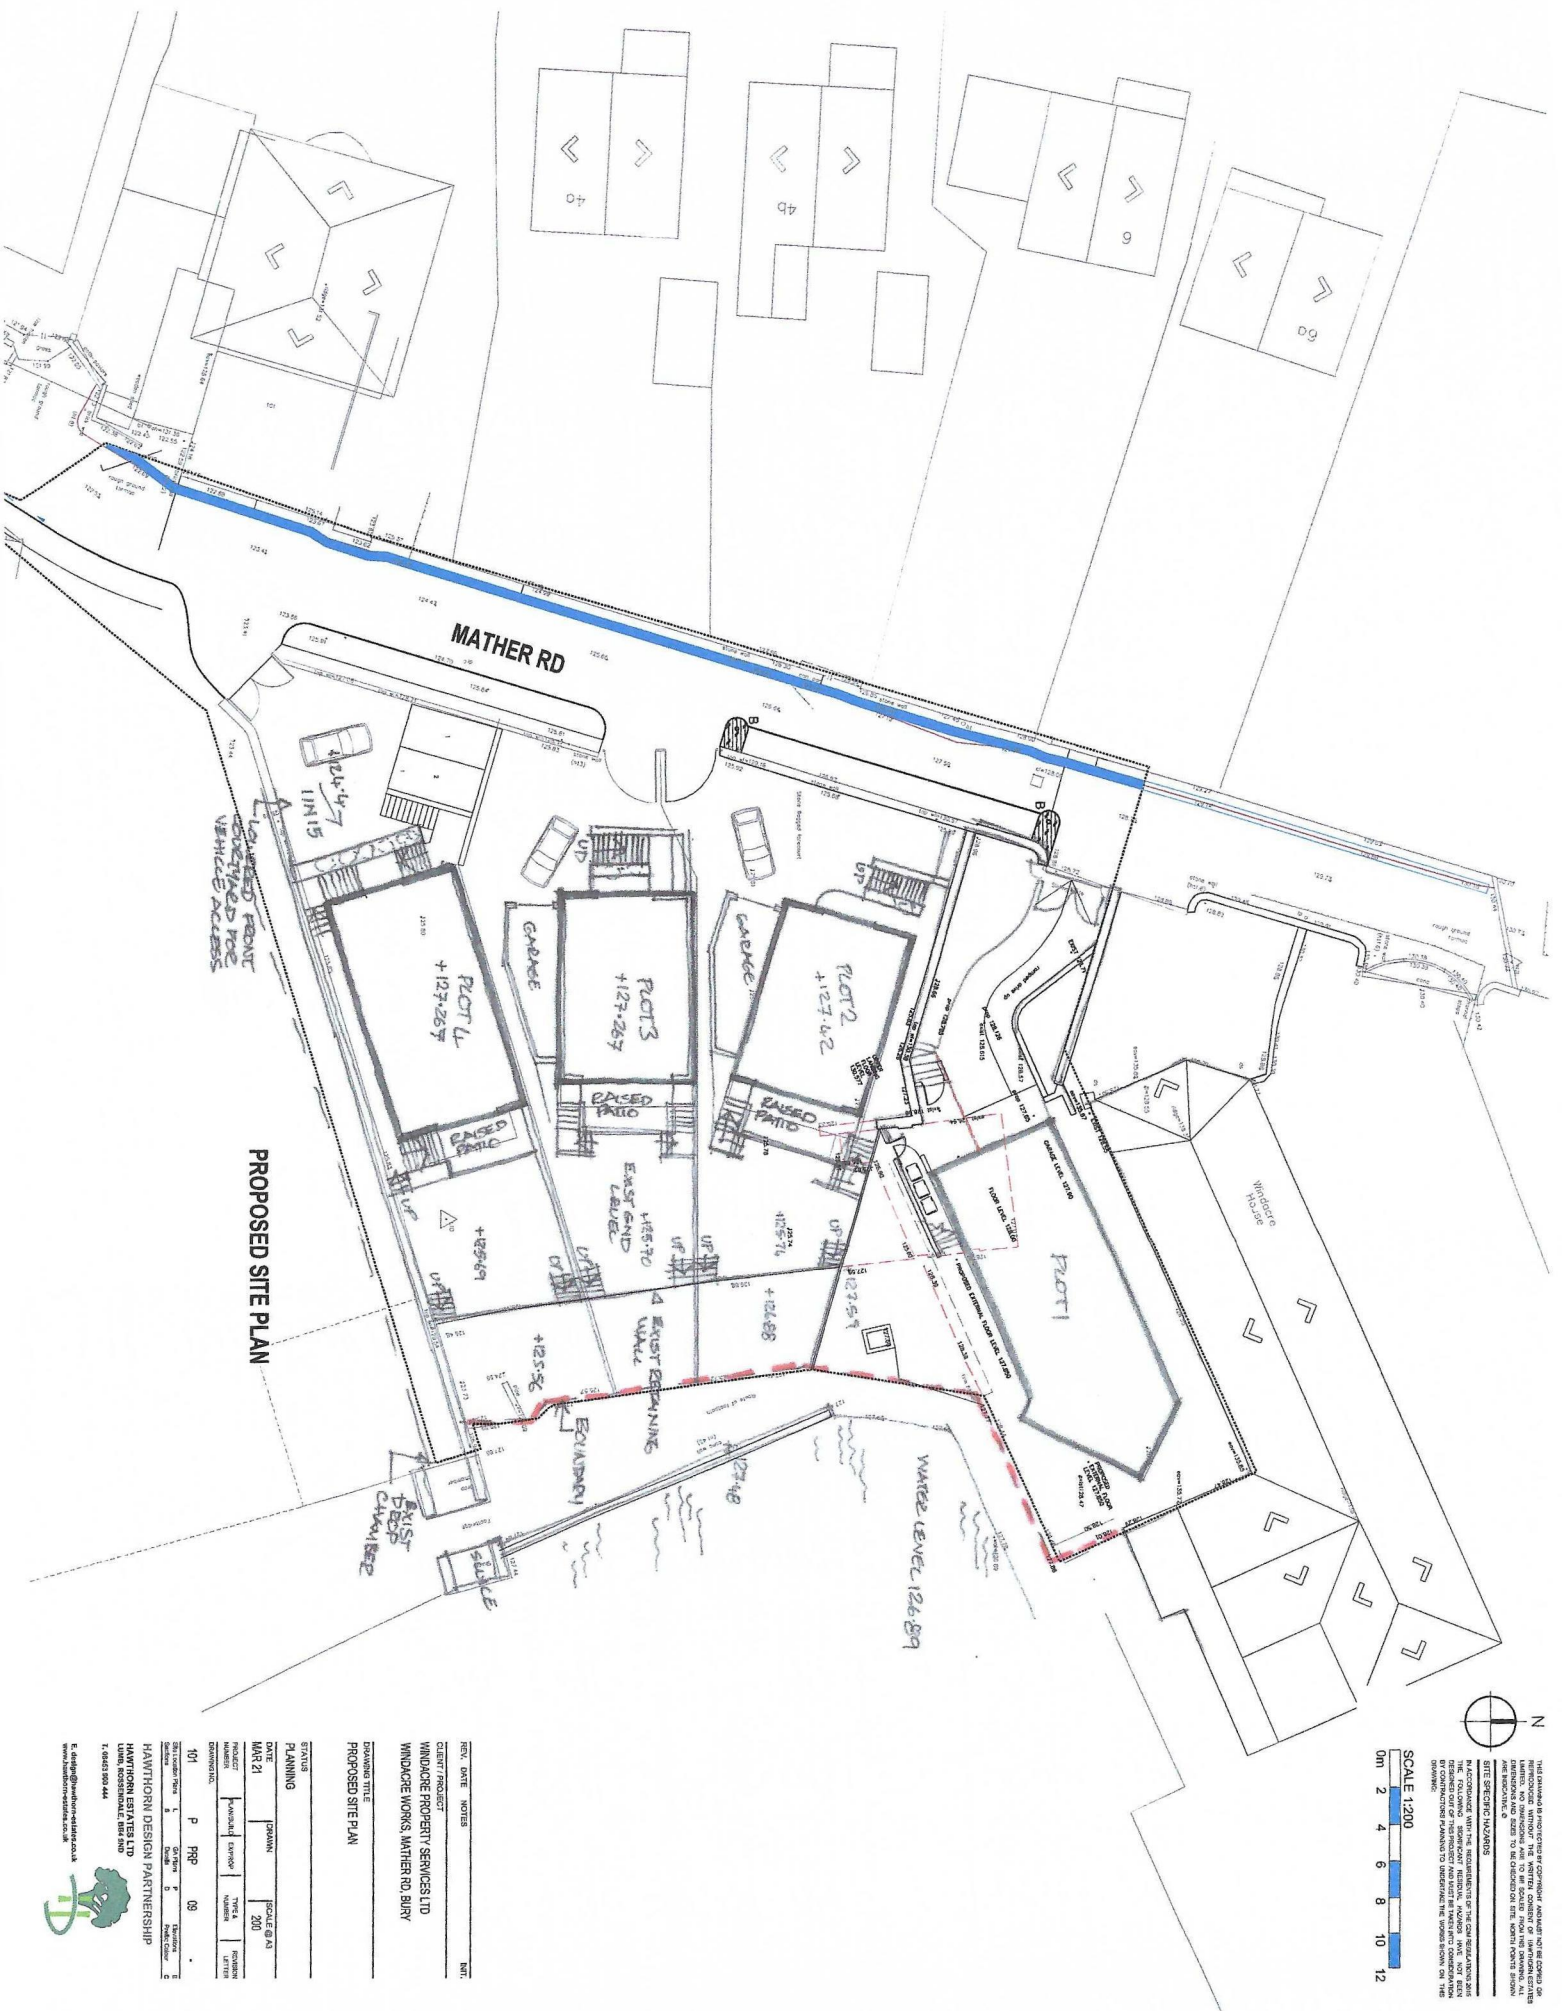

THE INFORMATION CONTAINED HEREIN IS FOR THE EXCLUSIVE USE OF THE CLIENT AND IS NOT TO BE REPRODUCED, COPIED, OR TRANSMITTED IN ANY FORM OR BY ANY MEANS, ELECTRONIC OR MECHANICAL, WITHOUT THE WRITTEN CONSENT OF HAWTHORN ESTATES LTD. THE CLIENT AGREES TO INDEMNIFY AND HOLD HAWTHORN ESTATES LTD. HARMLESS FROM AND AGAINST ALL CLAIMS, DAMAGES, LOSSES AND EXPENSES, INCLUDING REASONABLE ATTORNEY'S FEES, INCURRED BY HAWTHORN ESTATES LTD. IN CONNECTION WITH THE CLIENT'S USE OF THE INFORMATION CONTAINED HEREIN.

SITE SPECIFIC HAZARD

IN ACCORDANCE WITH THE REQUIREMENTS OF THE CALIFORNIA EARTHQUAKE SAFETY ACT, THE CLIENT AGREES TO INDEMNIFY AND HOLD HAWTHORN ESTATES LTD. HARMLESS FROM AND AGAINST ALL CLAIMS, DAMAGES, LOSSES AND EXPENSES, INCLUDING REASONABLE ATTORNEY'S FEES, INCURRED BY HAWTHORN ESTATES LTD. IN CONNECTION WITH THE CLIENT'S USE OF THE INFORMATION CONTAINED HEREIN.

SCALE 1:200
0m 2 4 6 8 10 12

REV. DATE NOTES INT.

CLIENT / PROJECT
WINDAGE PROPERTY SERVICES LTD
WINDAGE WORKS, MATHER RD BURY

DRAWING TITLE
PROPOSED SITE PLAN

STATUS
PLANNING

DATE
MAR 21

DATE
MAR 21

DATE
MAR 21

DATE
MAR 21

DATE
MAR 21

DATE
MAR 21



HAWTHORN ESTATES LTD
LUNN, ROSSDALE, NSW 2157
T: 06453 500 444
E: info@hawthorn-estates.com.au
www.hawthorn-estates.com.au

