


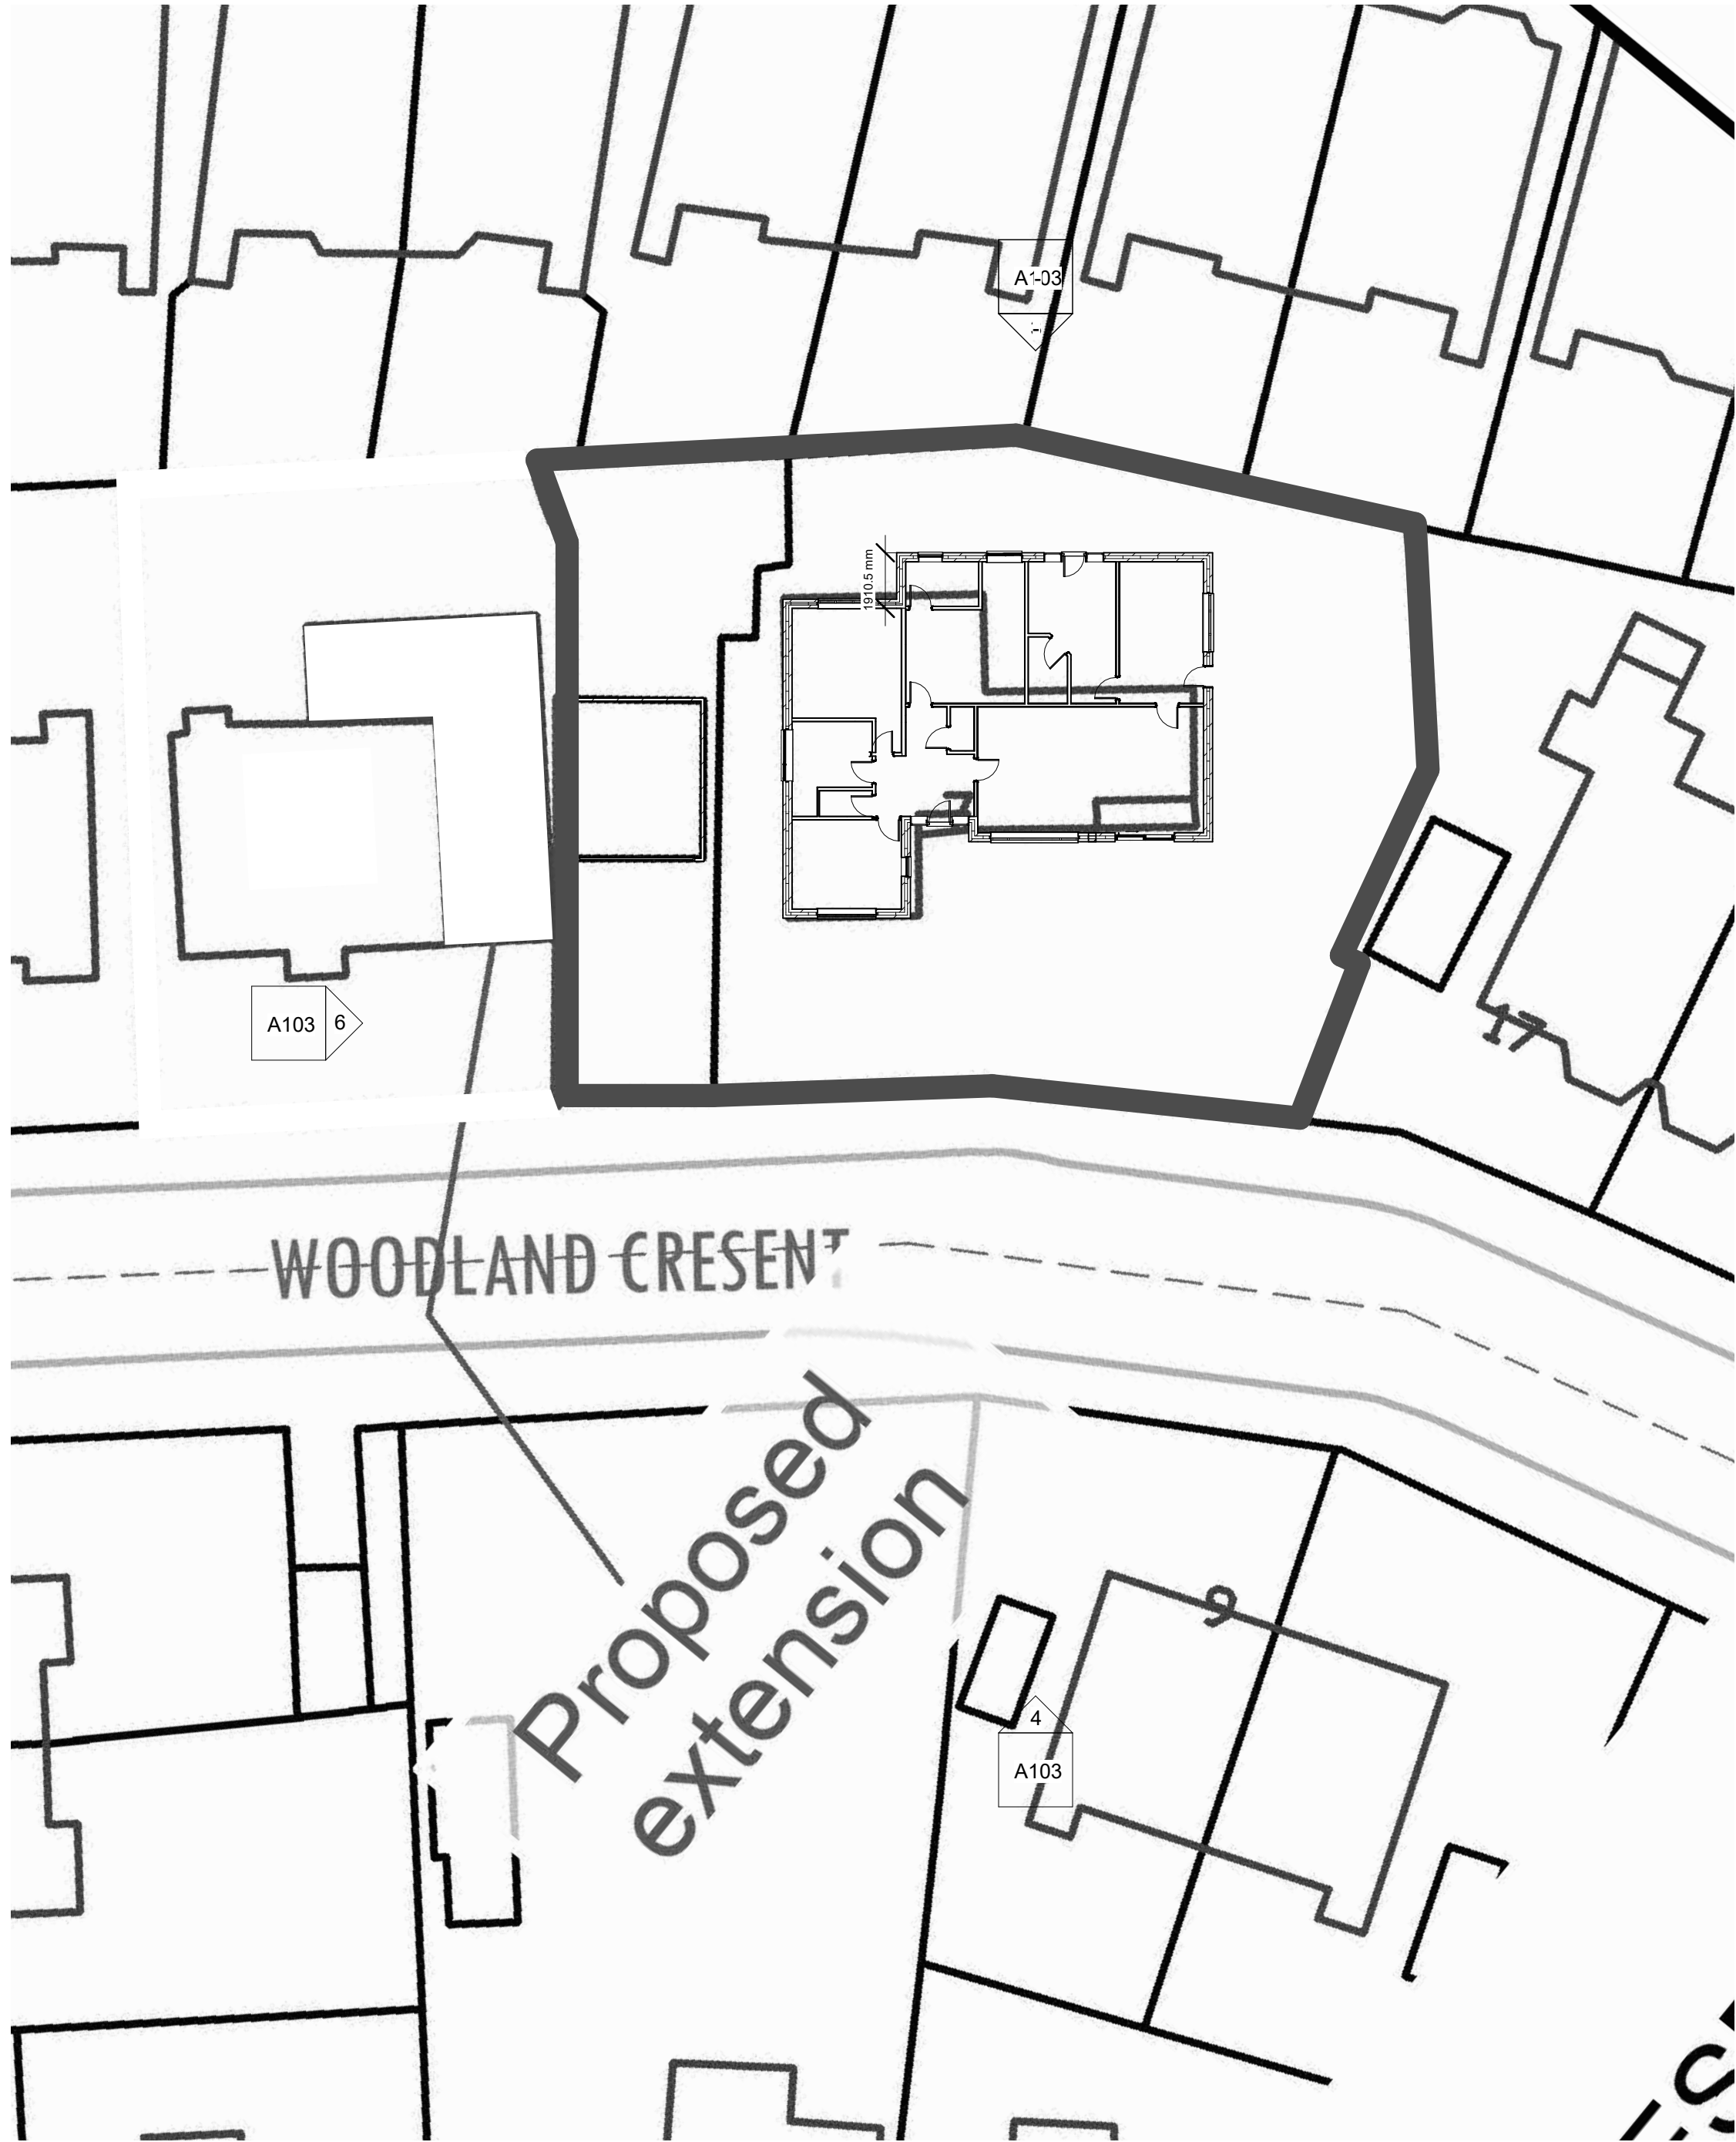

1 SITE PLAN
1 : 200

RED LINE INDICATING SITE BOUNDARY
7 woodland Crescent Prestwich M25 9WQ

Rev	Description	Date	Dr by	App by
original by		date created		approved by
NK		01/02/26		NK



client name			
Mr Muhammad Amir			
project			
7 woodland Crescent Prestwich M25 9WQ			
drawing			
PROPOSED SITE PLAN			
computer file		plot date	
C:\Users\NKAR02\Dropbox\NKAR07 Woodland Crescent Prestwich\7 woodland Crescent Prestwich M25 9WQ\1\1.dwg			
project number		scale	
2025.0082721.22		As indicated @A1	
drawing number		rev	issue status
A104			

This drawing is to be read in conjunction with all related drawings. All dimensions must be checked and verified on site before commencing any work or producing shop drawings. The originator should be notified immediately of any discrepancy. This drawing is copyright and remains the property of NK Architectural.